


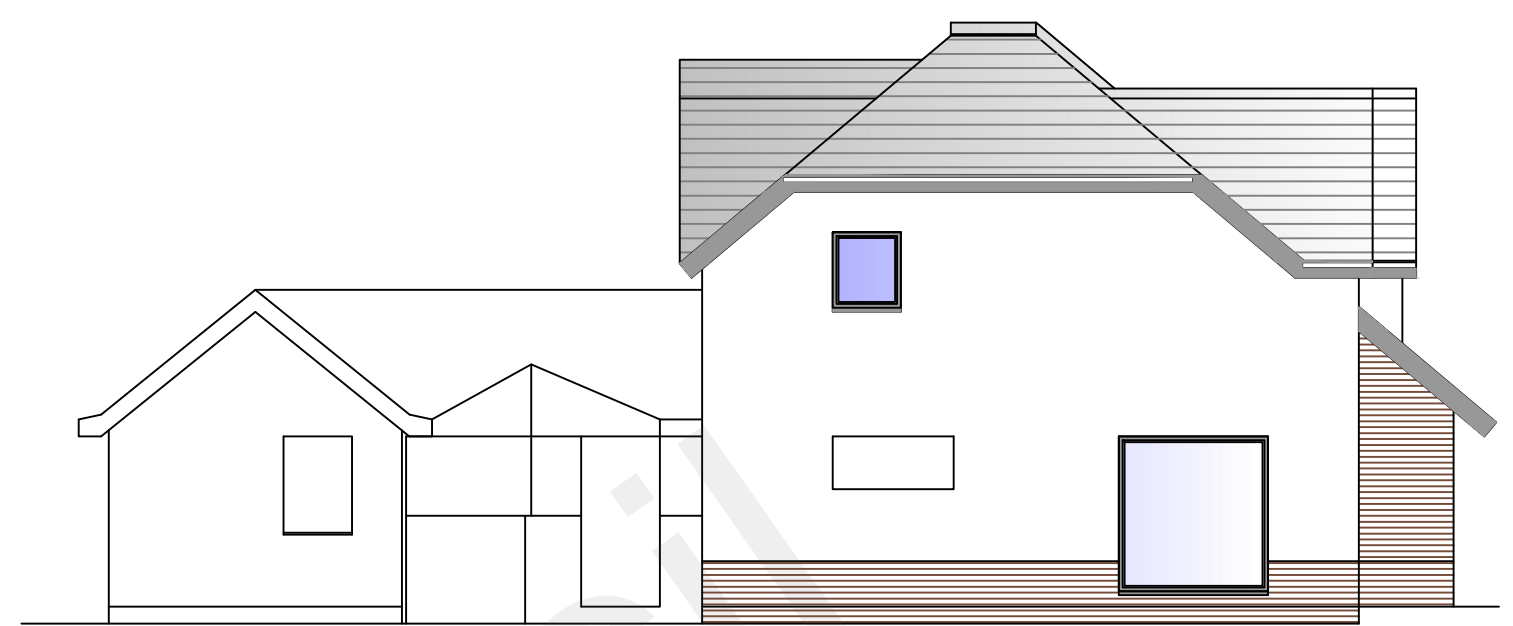


Proposed Rear Elevation



Proposed Side Elevation




Proposed Side Elevation

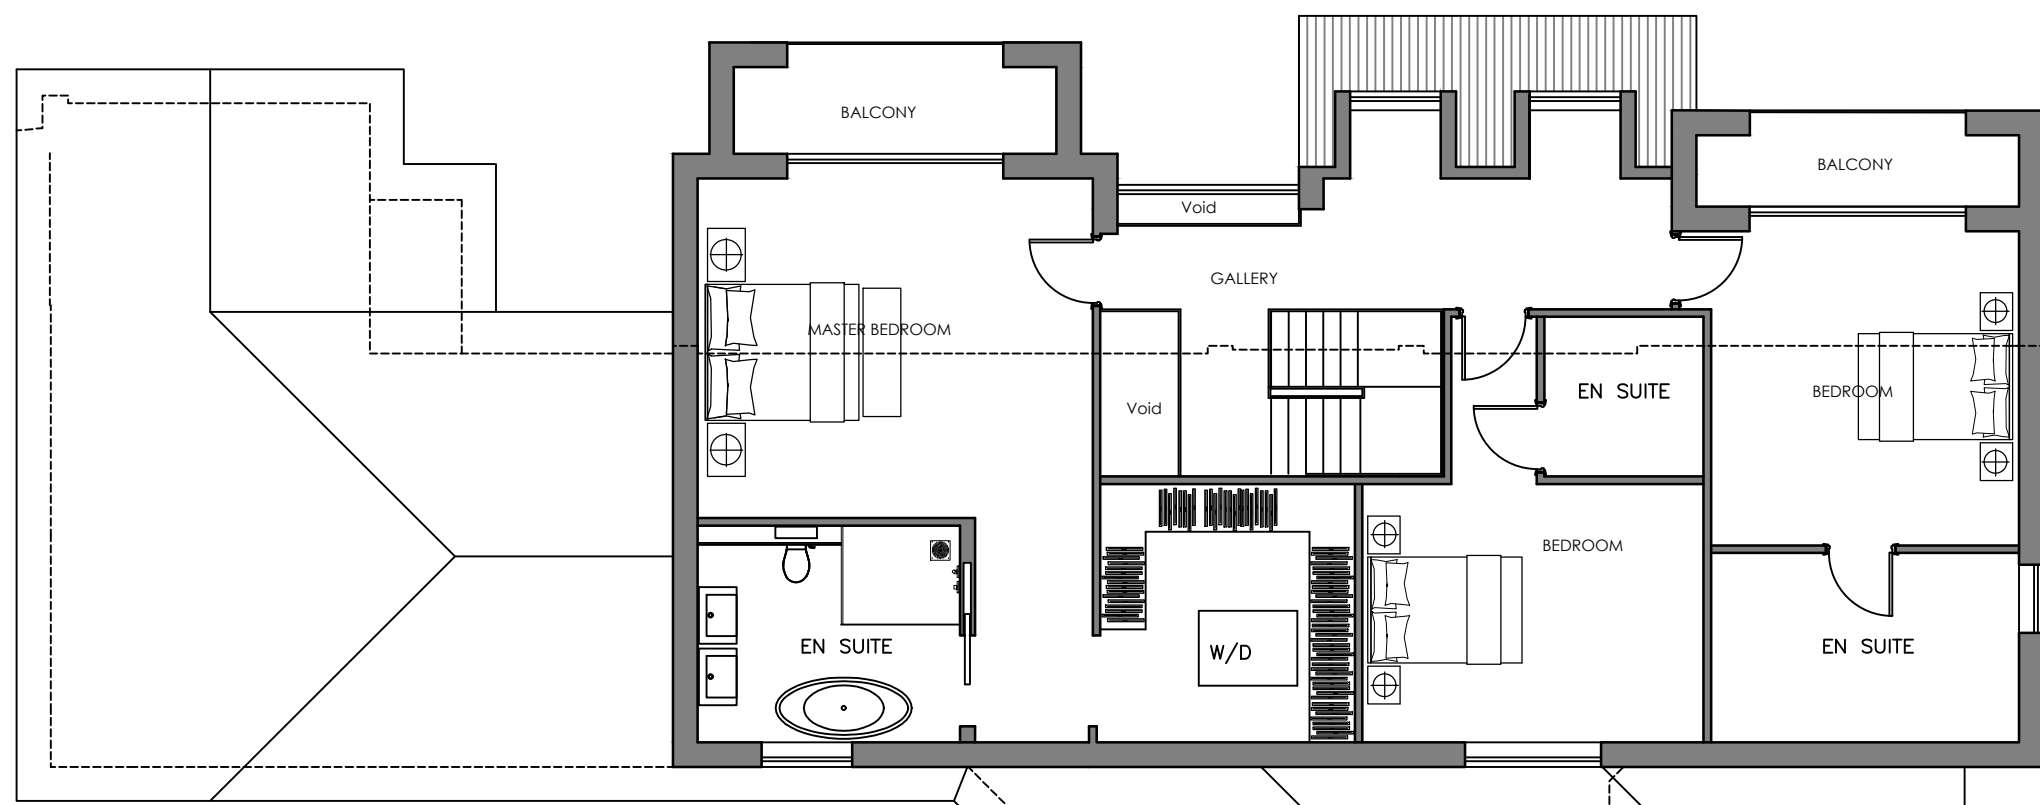

Proposed First Floor Plan 125m2.




Proposed Front Elevation - option M

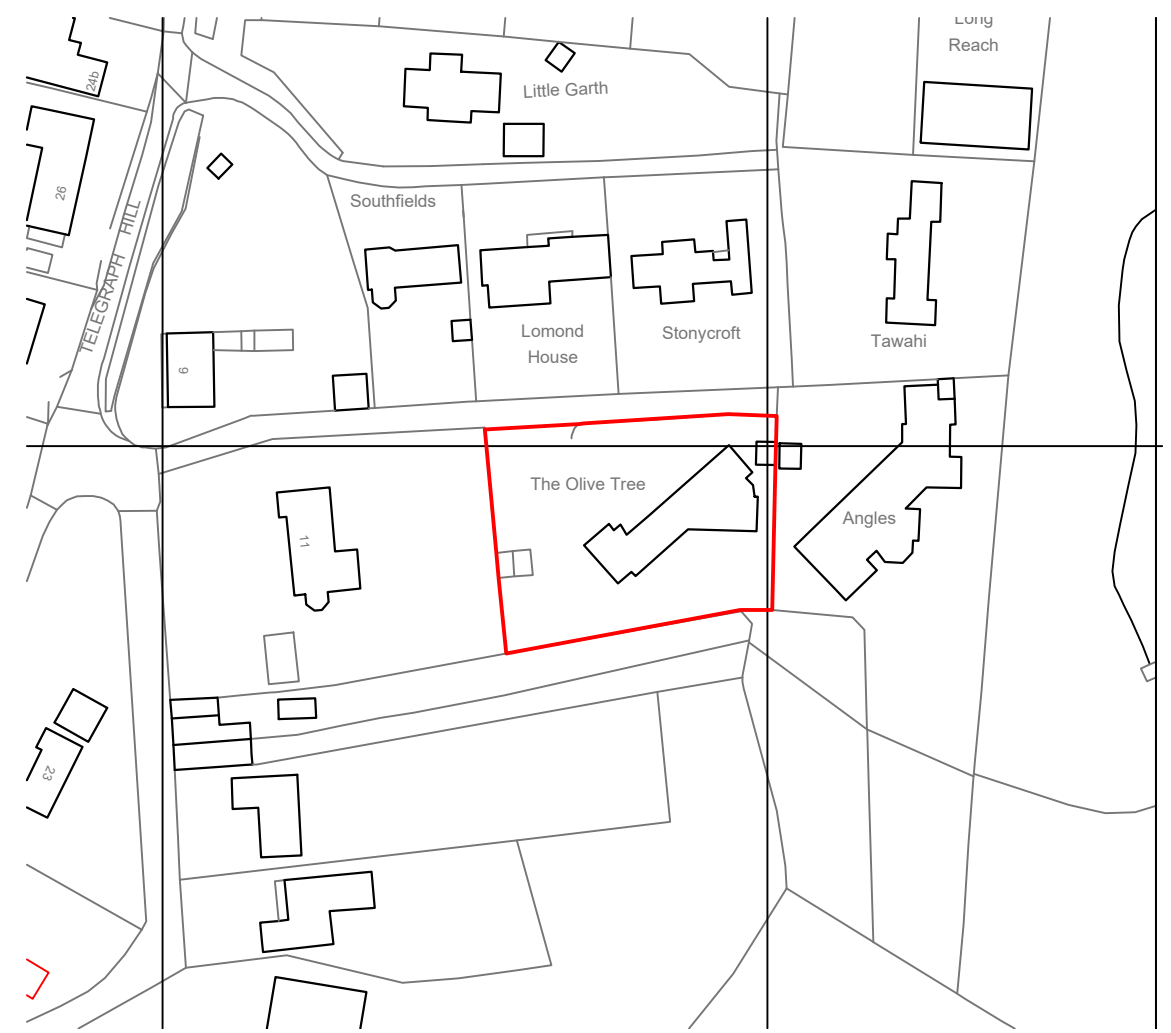


LOCATION PLAN 1-1250
Scale Bar at 1:1250



Proposed Ground Floor Plan 256m2.
Total area 381m2

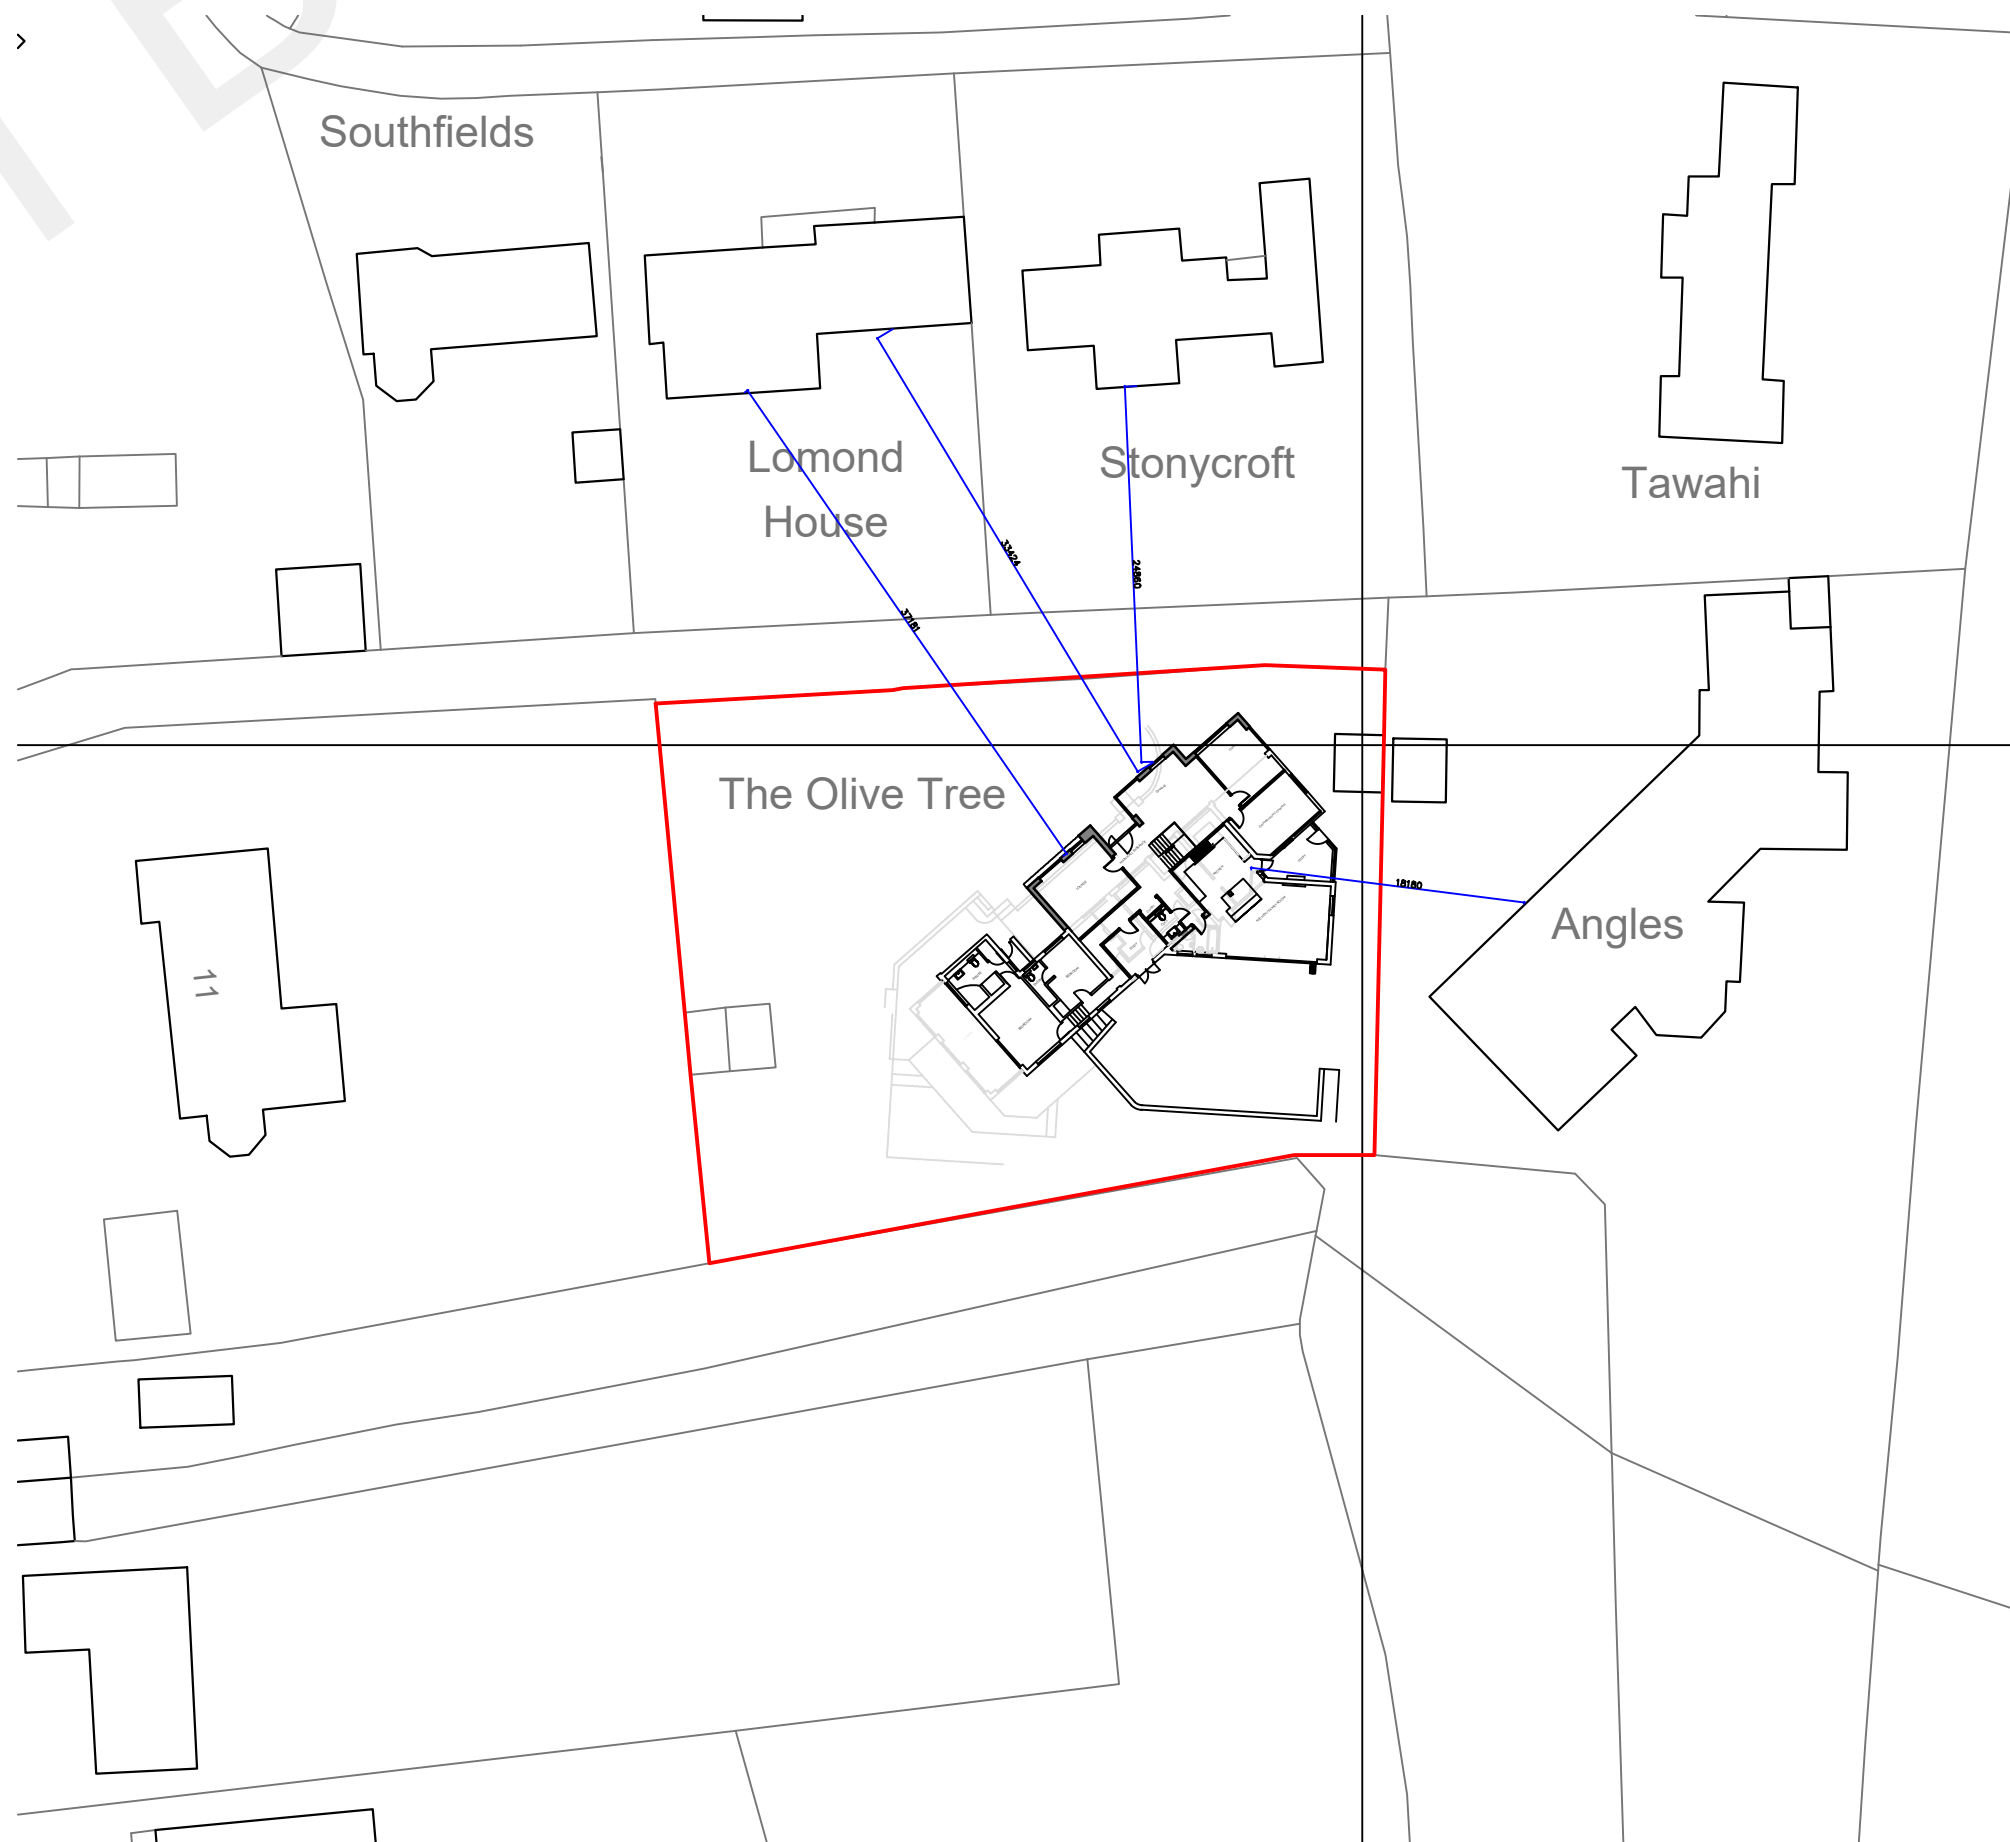

PROPOSED BLOCK PLAN
Scale Bar at 1:500

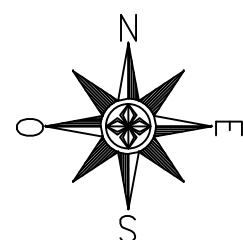

SCALE
0 10
Scale Bar at 1:100

Revision	Date	Description
1		PLANNING
Mark Carter ASSOCIATES Architectural Design		
design studio priestfield stadium gillingham kent ME7 4DD tel 01634 304700 fax 01634 850986 e mail: markcarter.design@virgin.net		
Client MR AND MRS NETTLEINGHAM		
Drawing Title REVISED SCHEME		
Project Title EXTENSION AND ALTERATIONS AT THE OLIVE TREE		
Scale 1:100	Date JAN 22	Drawn MC
Drawing No 3308 - 004	Rev F	