


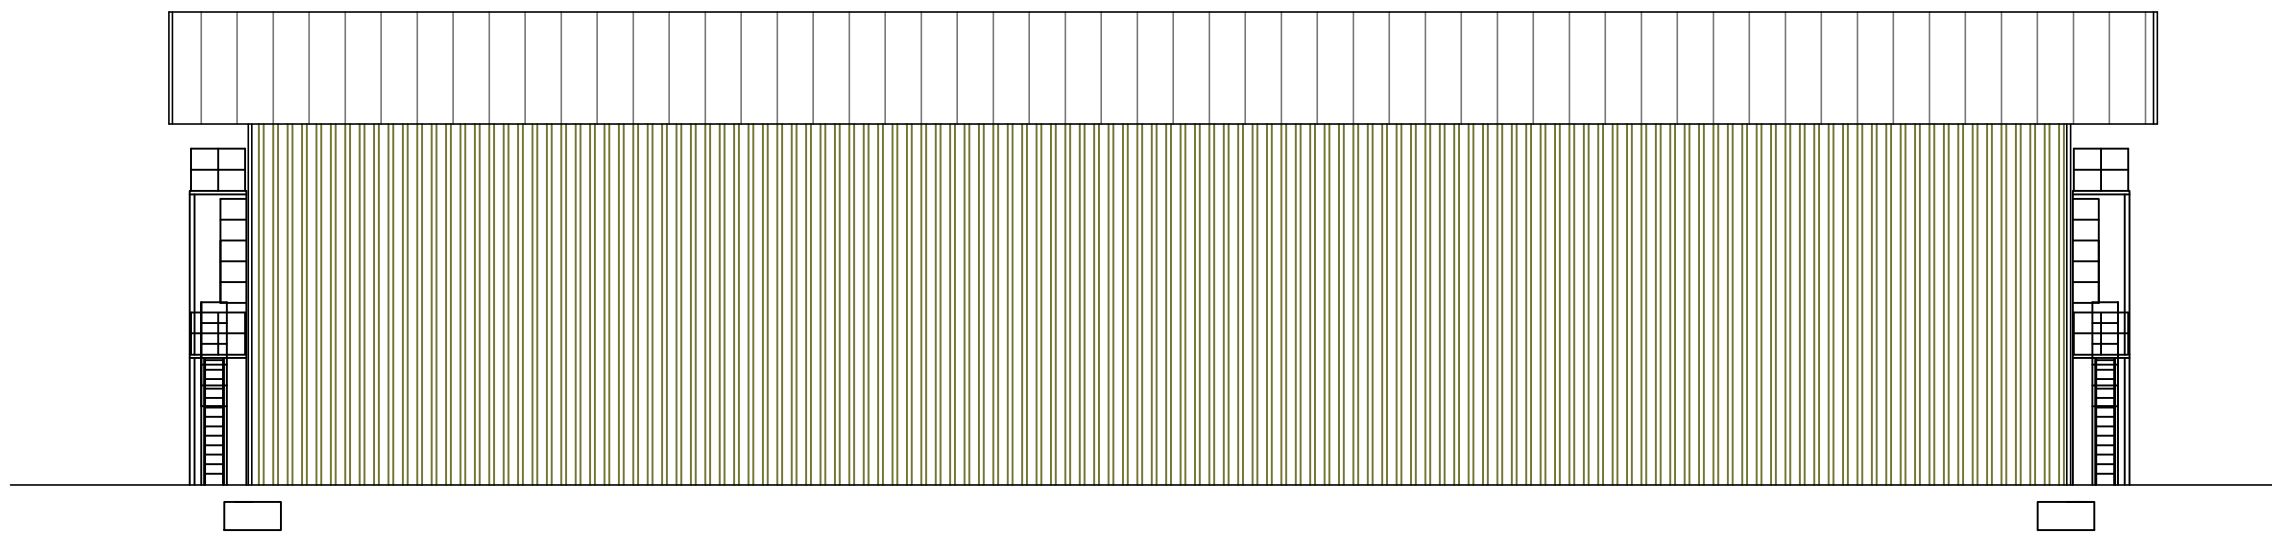


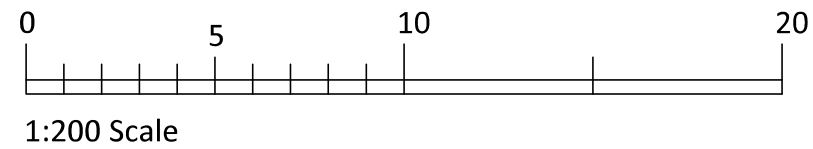

Proposed North Elevation -

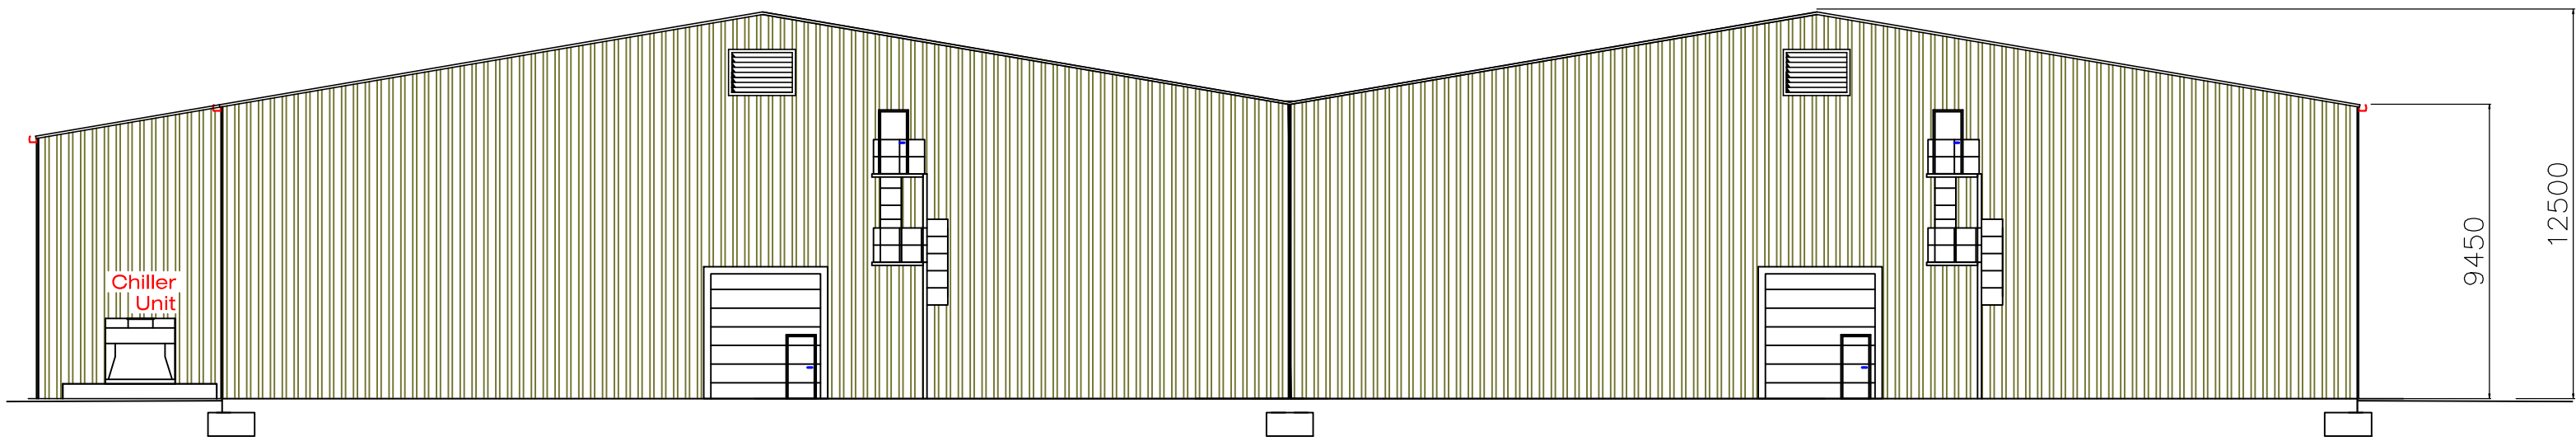

Proposed East Elevation -

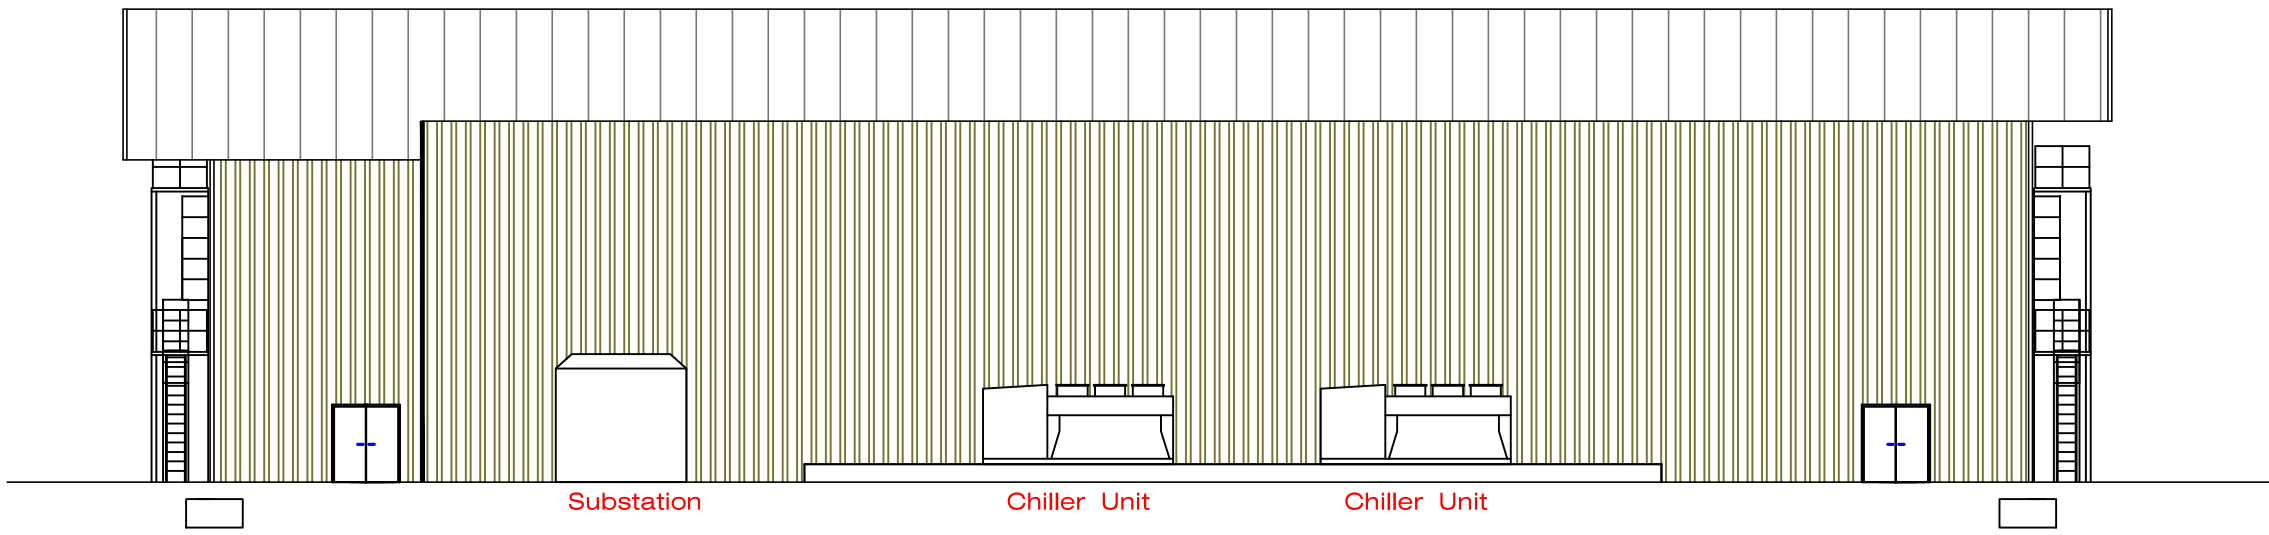

Proposed South Elevation -



Proposed West Elevation -

E D	Nov 25 May 25	Ridge & Eave Height Reduced Issued for Planning Application	
REV	DATE	ISSUE	

SITE

A.C. GOATHAM & Son

New Green Farm

Lower Shorne, Gravesend

Kent DA12 3HL

JOB TITLE

Proposed CA Store
Building

DRAWING TITLE

Proposed External
Elevations

SCALE

1:200@A1

DRAWN

LFB

DATE

Nov 24

ac GOATHAM & Son

OUR FUTURE IS GROWING

AC Goatham & Son

Flanders Farm,

Ratcliffe Highway,

Rochester,

Kent

ME3 8QE

01634 253424

DRAWING No. ACG&S-NGF-905