

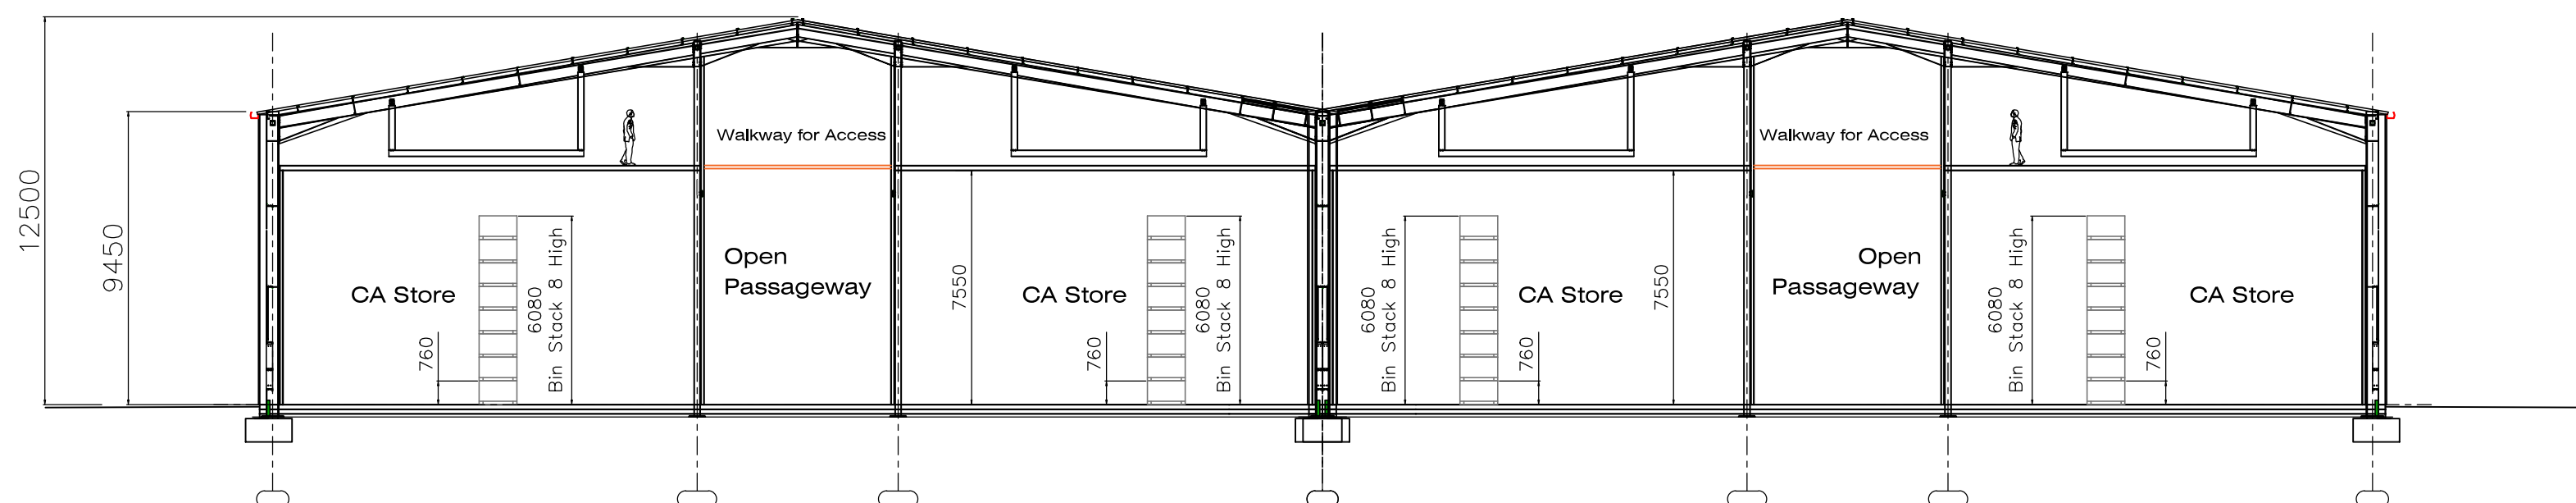


Plan View
Total of 13,045 Bins

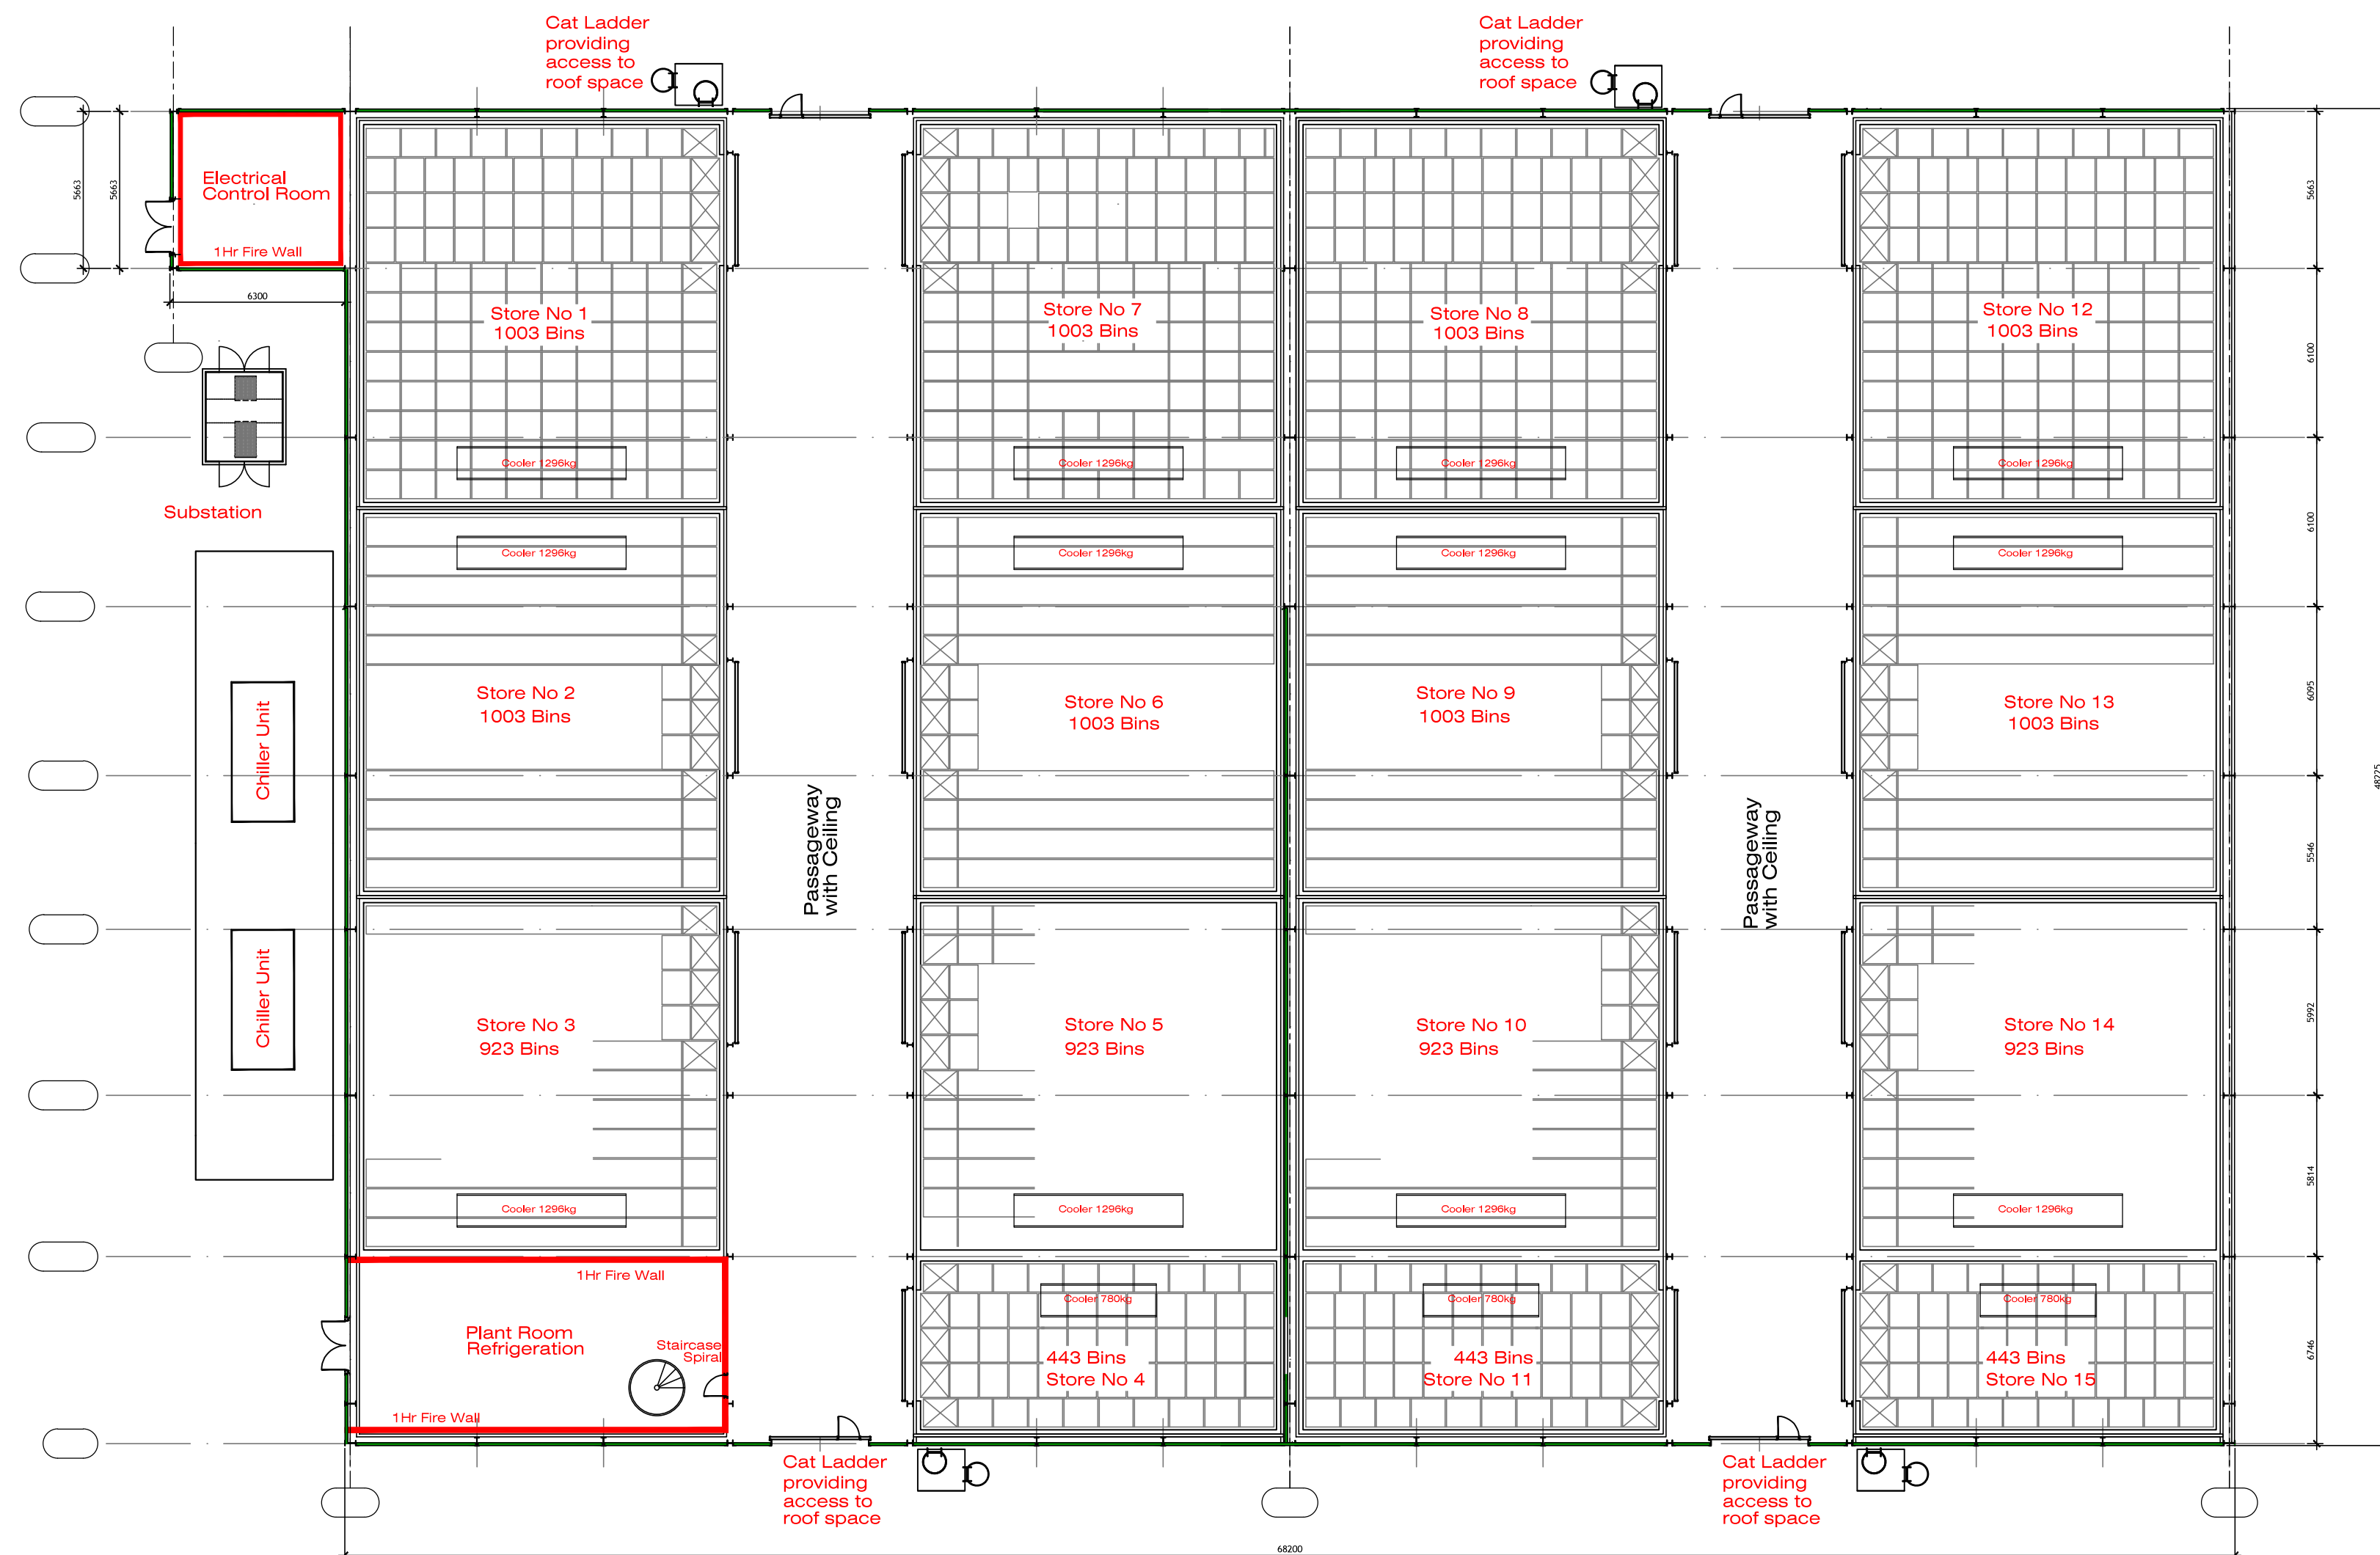

Typical Section Through New Building

Steel portal framed building to BS 5502 Class 2
CA Store Section of Building -
Roof - clad with single skin corrugated
fibre cement sheets - self colour (light grey)
Vertical - clad with single skin angular profile
plastic coated steel sheets, Olive Green.
All doors both high and low level are to be the
Moorland Green.
Roof Void Ventilation -
Provided via Louvres to both gable ends with
draw through louvres 500mm above FFL located
on external walls to facilitate air flow.
Roof Void Access -
Provided via spiral staircase within the plant
room and externally via standard cat ladders.

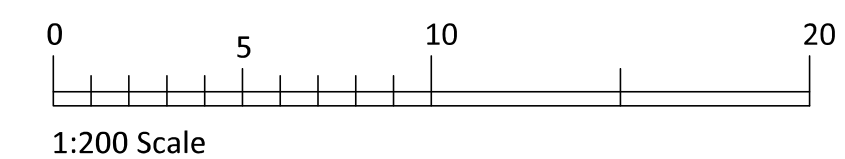

E	Nov25	Ridge and Eave Height Reduced
D	May 25	Issued for Planning Application
REV	DATE	ISSUE

SITE
A.C. GOATHAM & Son
New Green Farm
Lower Shorne, Gravesend
Kent DA12 3HL

JOB TITLE
Proposed CA Store
Building

DRAWING TITLE
Proposed Floor Plan &
Section

SCALE DRAWN DATE
1:200@A1 LFB Nov 24

AC GOATHAM & Son
OUR FUTURE IS GROWING

AC Goatham & Son
Flanders Farm,
Ratcliffe Highway,
Rochester,
Kent
ME3 8QE
01634 253424

DRAWING No. ACG&S-NGF-904