
 


Version	Date	Author	Version Notes
P1	As Dwg	As Dwg	Initial Issue

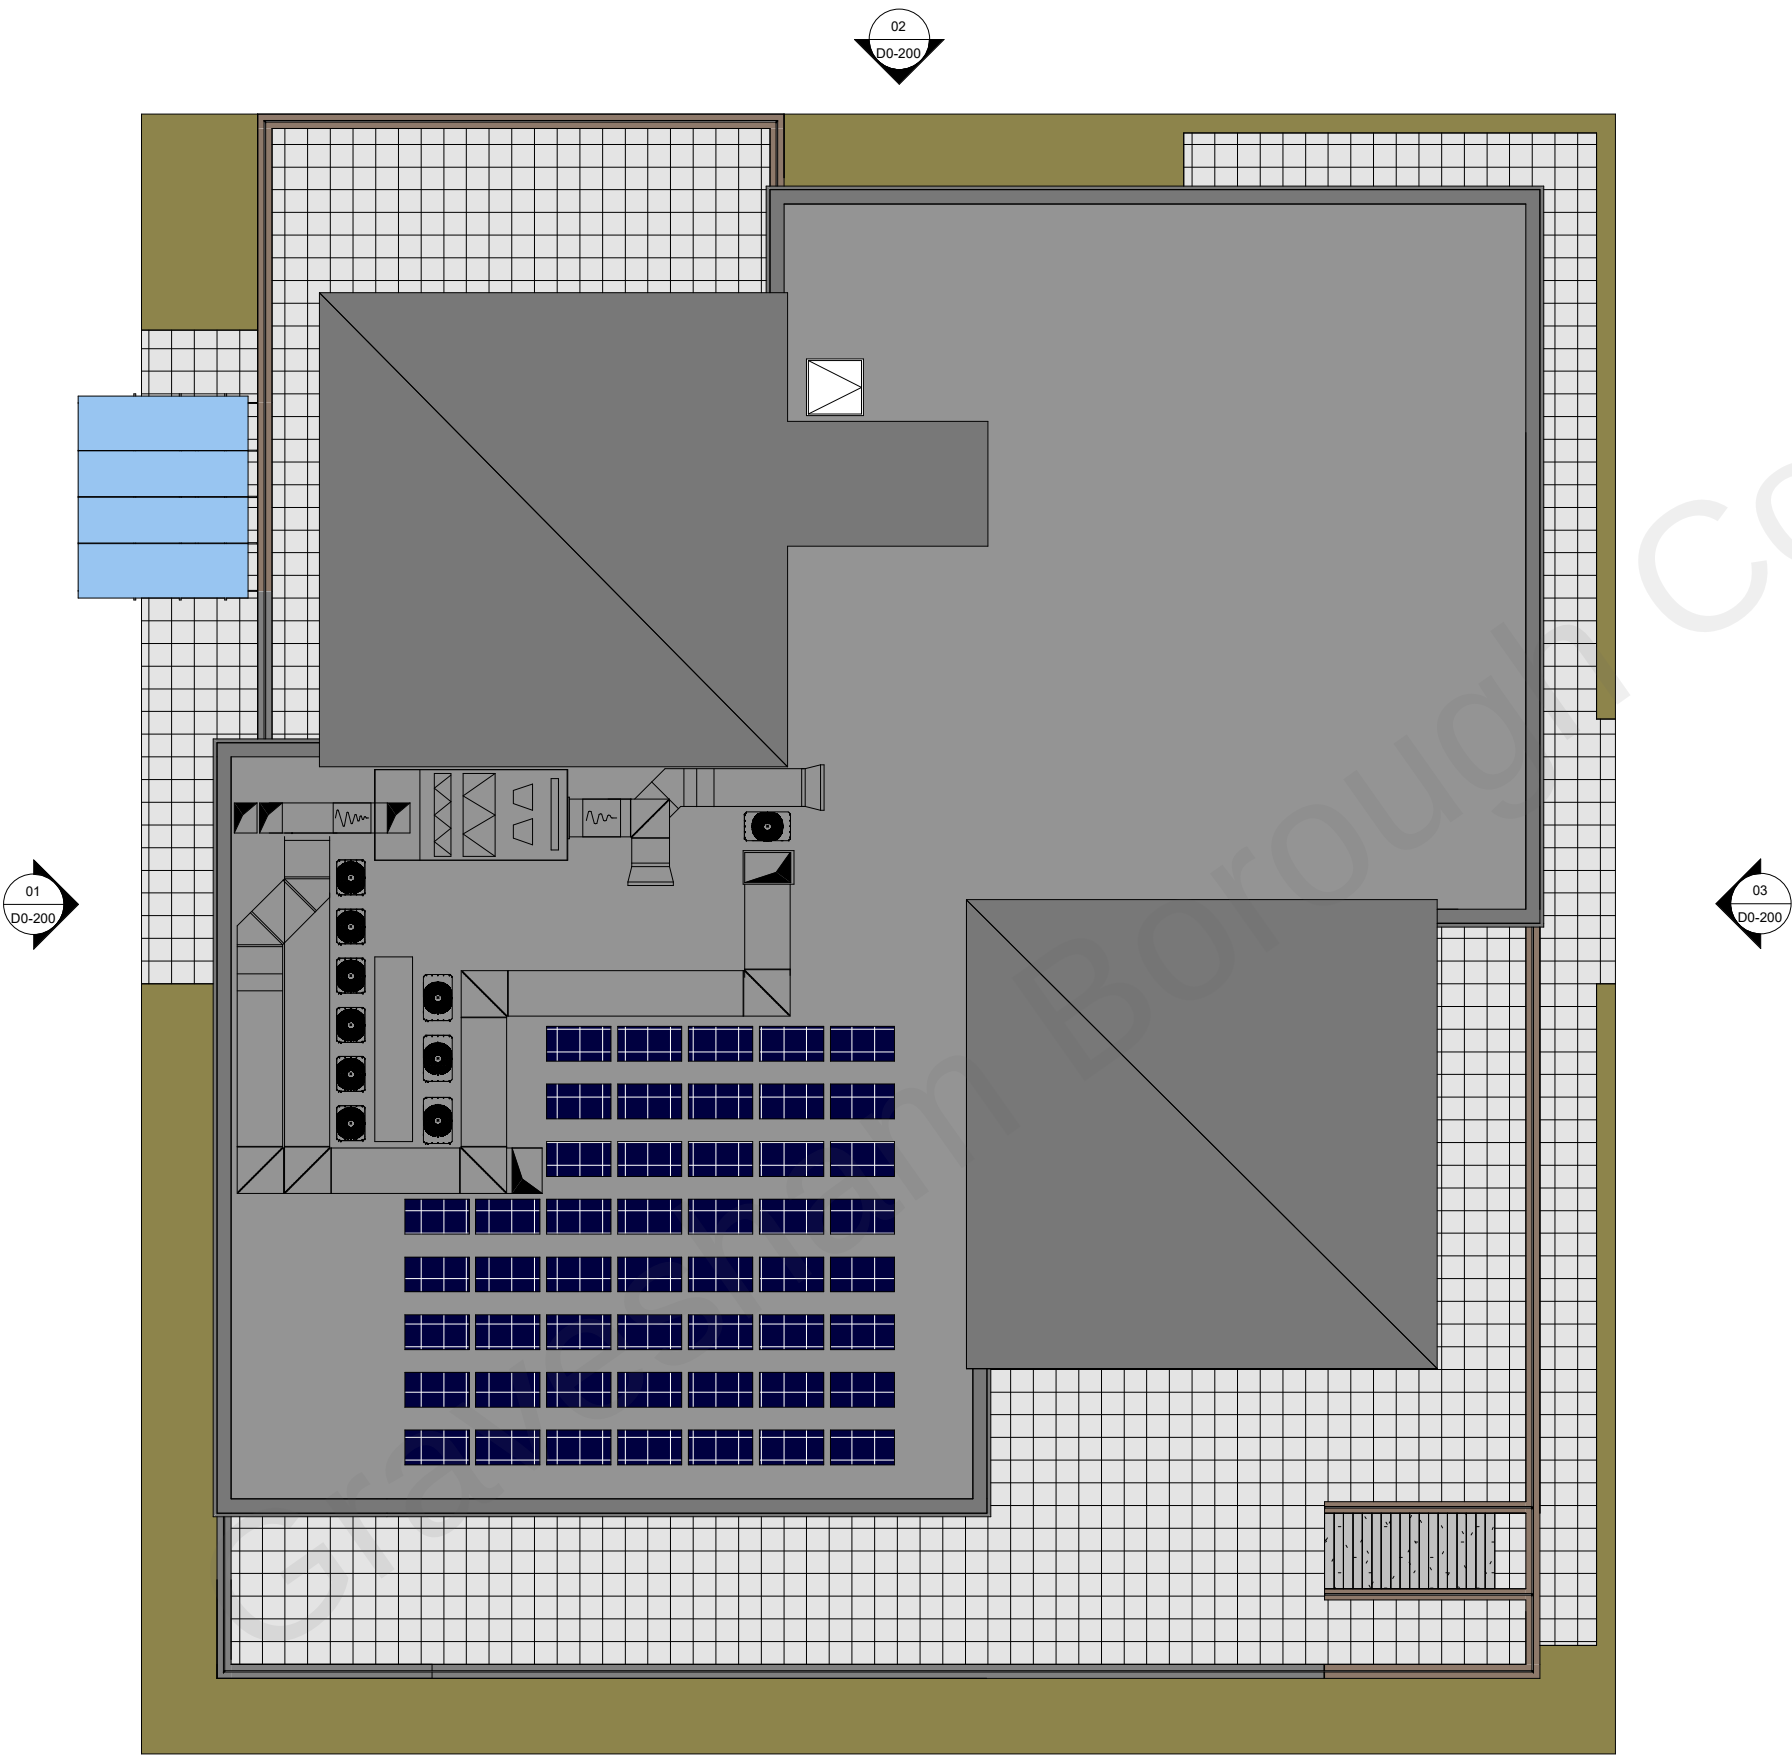

FOR PLANNING APPLICATION PURPOSES ONLY

This drawing has been produced forGloba.Mechanical..... for the project/site named as Kedbull Leisure, Gravesend..... and is submitted as part of a planning application relating to this site name only and is not intended for use by any other person or organisation or for any other purpose.

© Orbit Architects November 2021

AREA DISCLAIMER: All areas stated on this drawing are approximate, relate to the current state of design based on the information available at the time of its preparation and are subject to independent verification. Areas may vary because of (eg) survey, design development, construction tolerances, statutory requirements and/or of re-definition of the areas to be measured. Any decision to be made on the basis of the figures stated should include for due allowance for variation inherent in both the design development, building survey, rights of light and the build process.

status

PLANNING

Orbit Architects

project	2107 - Kedbull Leisure, Gravesend
title	General Arrangement - Roof Plan
scale	1 : 200@A3
date	22.12.21
author	BO
job no.	2107- D0-102
draw no.	P1
var.	

DO NOT SCALE FROM THIS DRAWING. Verify all dimensions on site

© Orbit Architects 83 Blackfriars Road, London SE1 8HA t.020 7593 3380 w.www.orbitarchitects.com e.info@orbitarchitects.com

01 Roof Plan (Planning)
Scale: 1 : 200