
 


Notes	
	All dimensions shown are in millimeters unless otherwise stated. Only figured dimension to be taken from this drawing and not scaled dimensions.

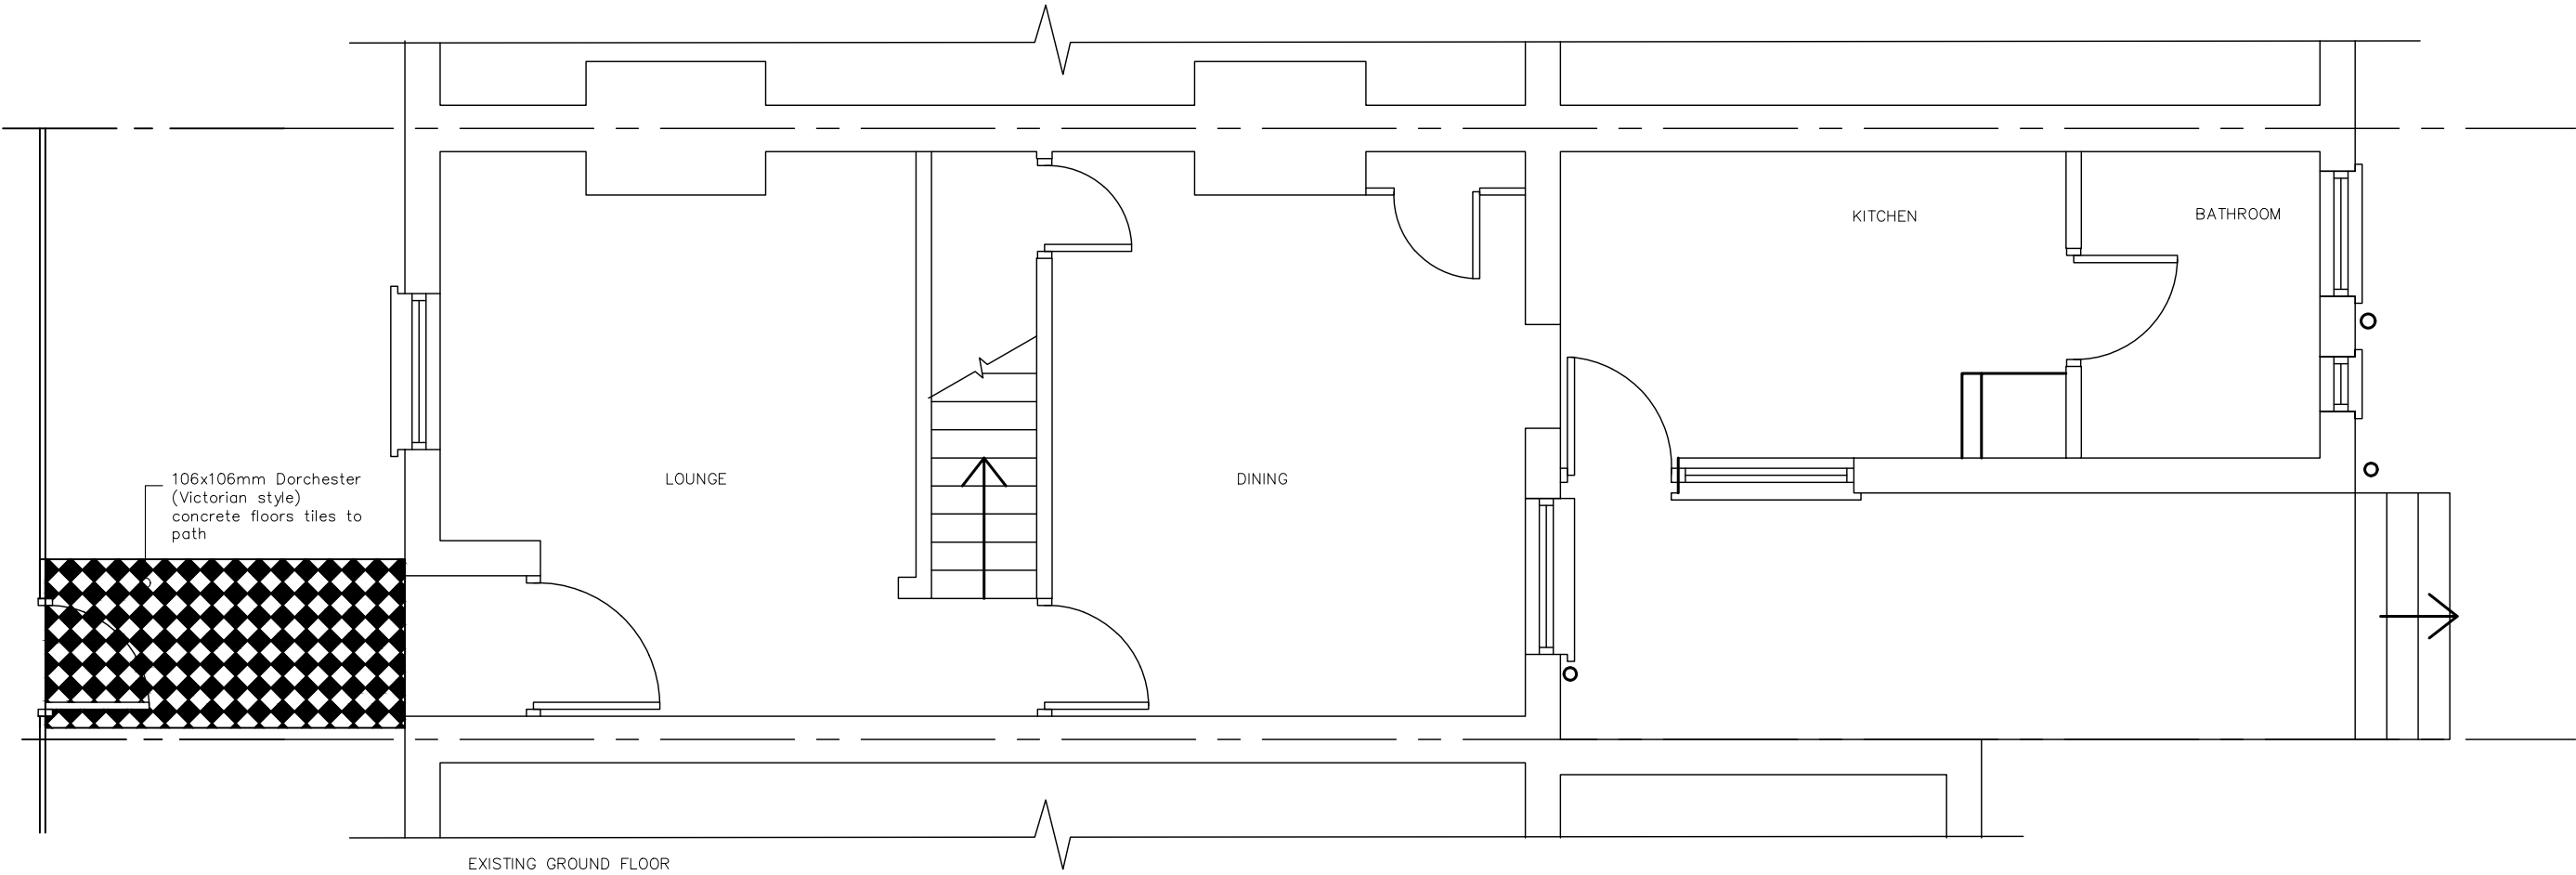

Project: Proposed front entrance pathway 21 THE STREET, SHORNE GRAVESEND DA12 3EA			
CLIENT: Mrs Thersa Doubleday		DATE:	10-10-22
		CHECKED BY:	TA
REV:	Date	SCALE:	1:50@A3
		DRAWN BY:	TA
		EXISTING FLOOR PLANS	
			© This drawing and the building work illustrated are copyright and may not be reproduced without written permission.

 Loft conversion & Extension Specialists	
220102-20	REV: