


1
200

Site Plan
1:1250

clay architecture

FOR PLANNING


ISSUE DATE: 27/06/22

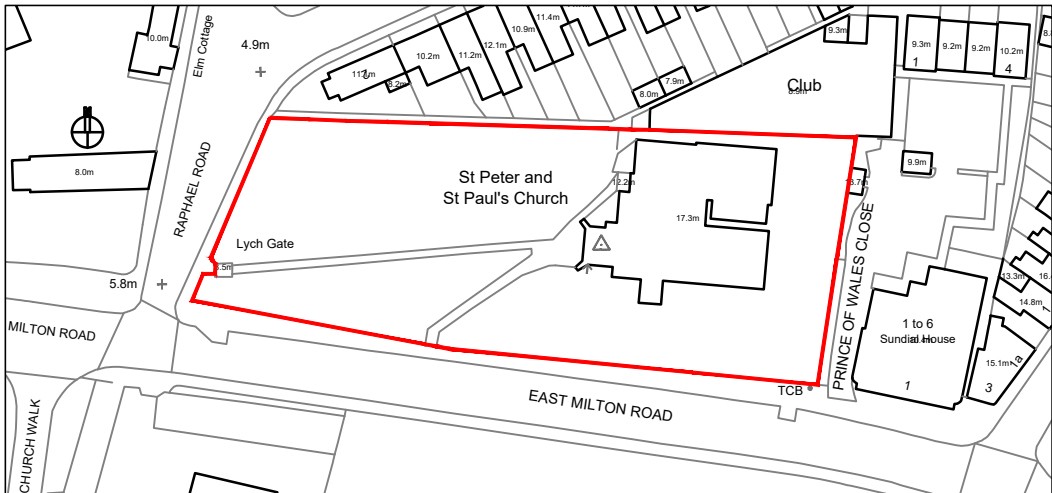

Scale bar 1: 1250 10 m 50 m 100 m

2
200

Existing Block Plan
1:500

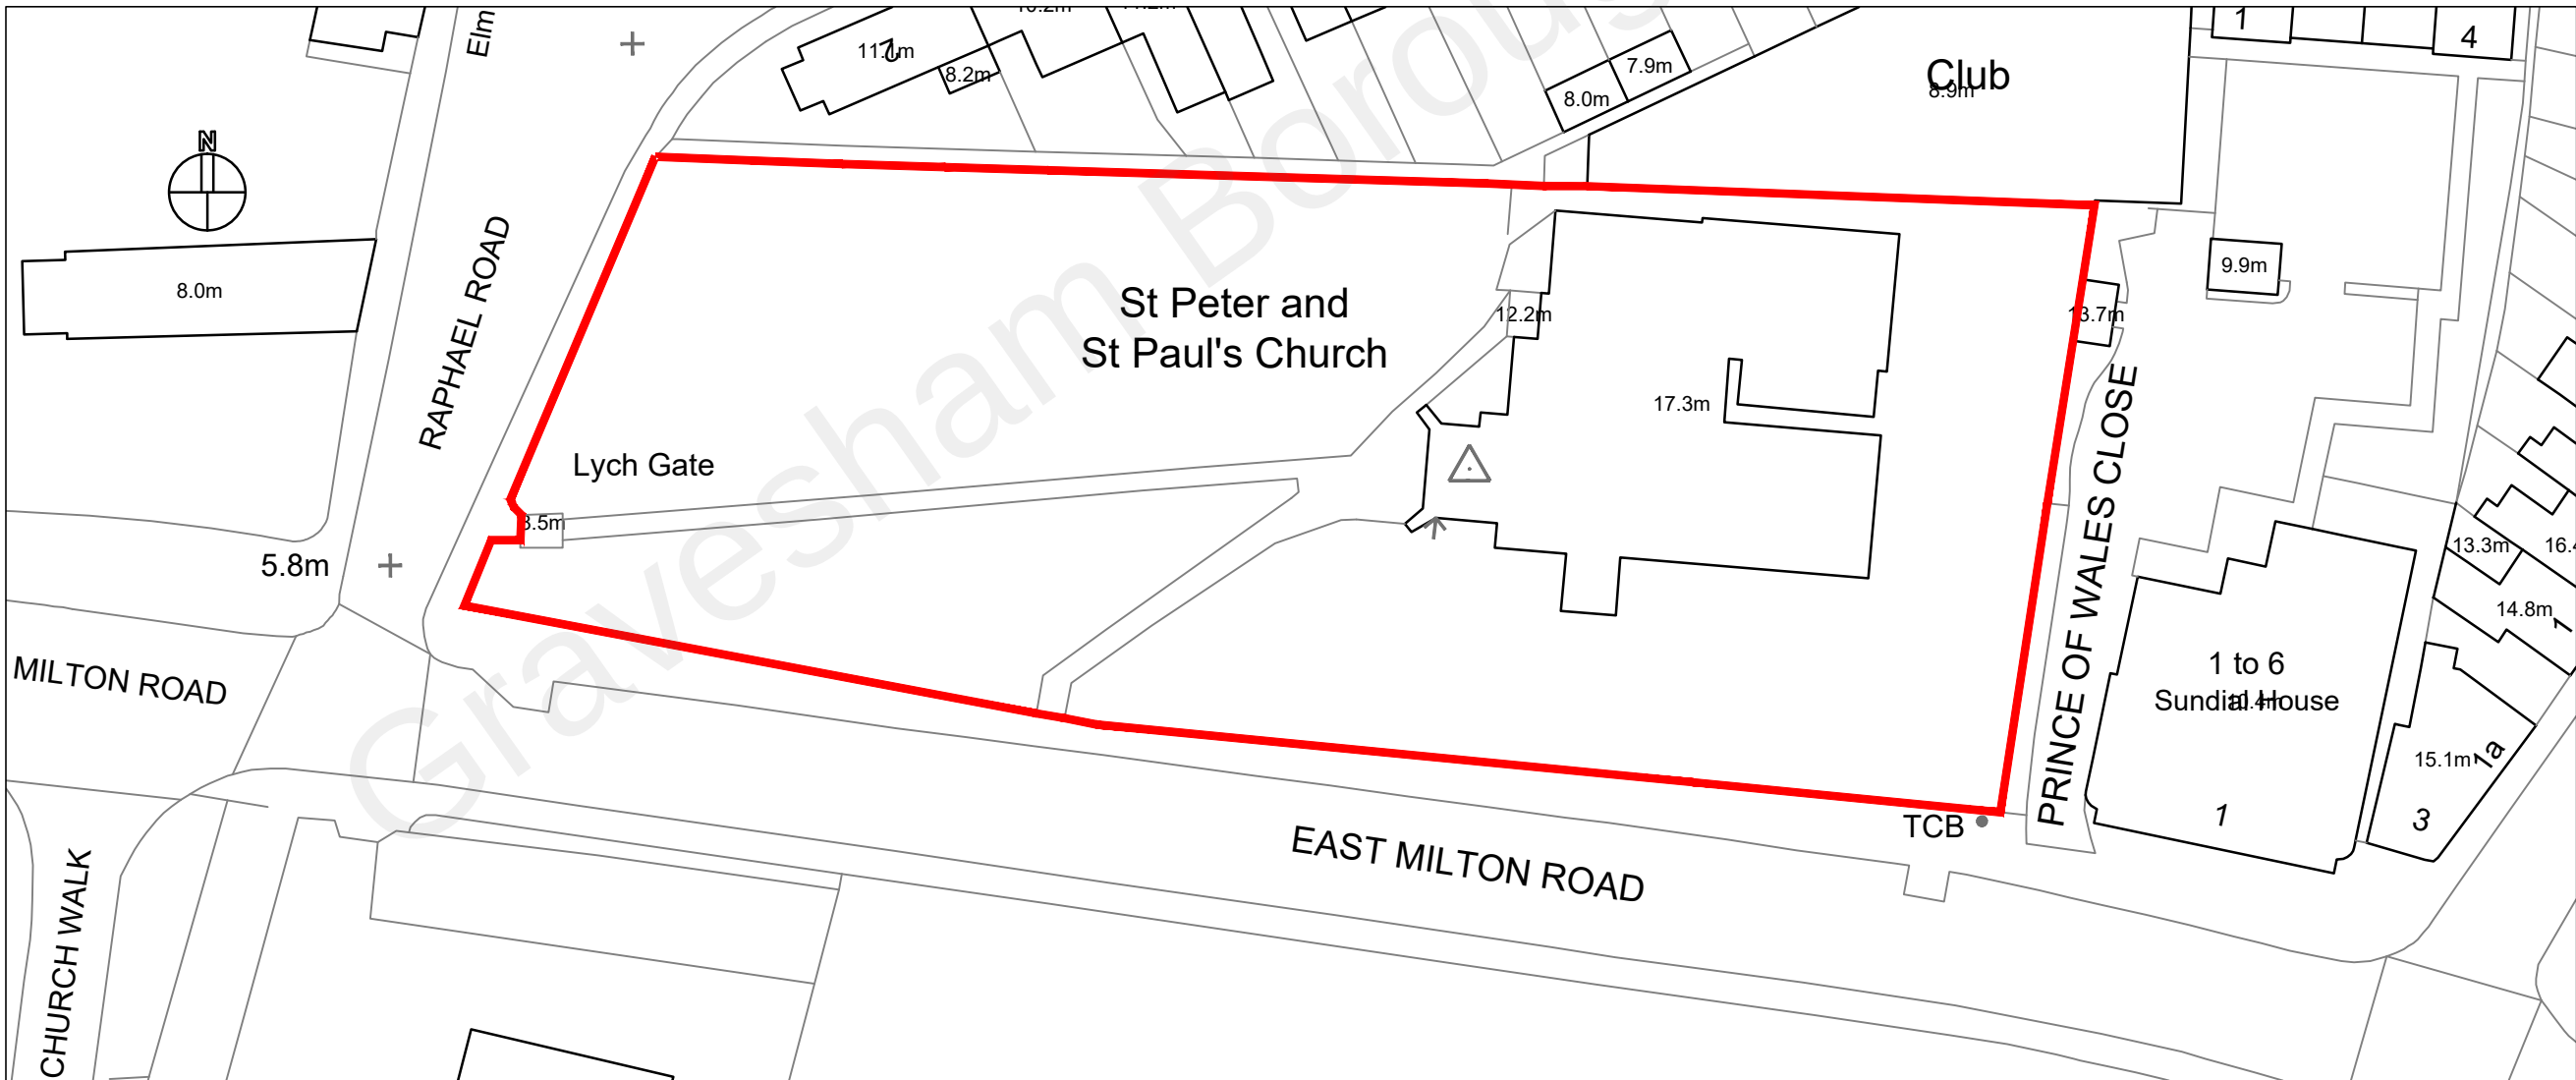

Scale bar 1: 500 5 m 10 m 20 m 50 m

Project 5256 St Peter & St Paul's Church Milton Road, Gravesend Client Gravesham Borough Council Copyright belongs to Clay Architecture Ltd. All dimensions are to be verified by the contractor before commencing works.

Title		Scale	1:1250, 1:500 @ A3 size
Existing Site & Block Plan		Date	12/08/21
Drawing No.		Drawn	GEN
5256/GA/200		Authorised	R
T: 01634 573 017		Revision	B
www.clayarchitecture.com			
E: design@clayarchitects.com			

clay architecture

Great Lines Studios, Marlborough Road, Gillingham, Kent ME7 5HB