


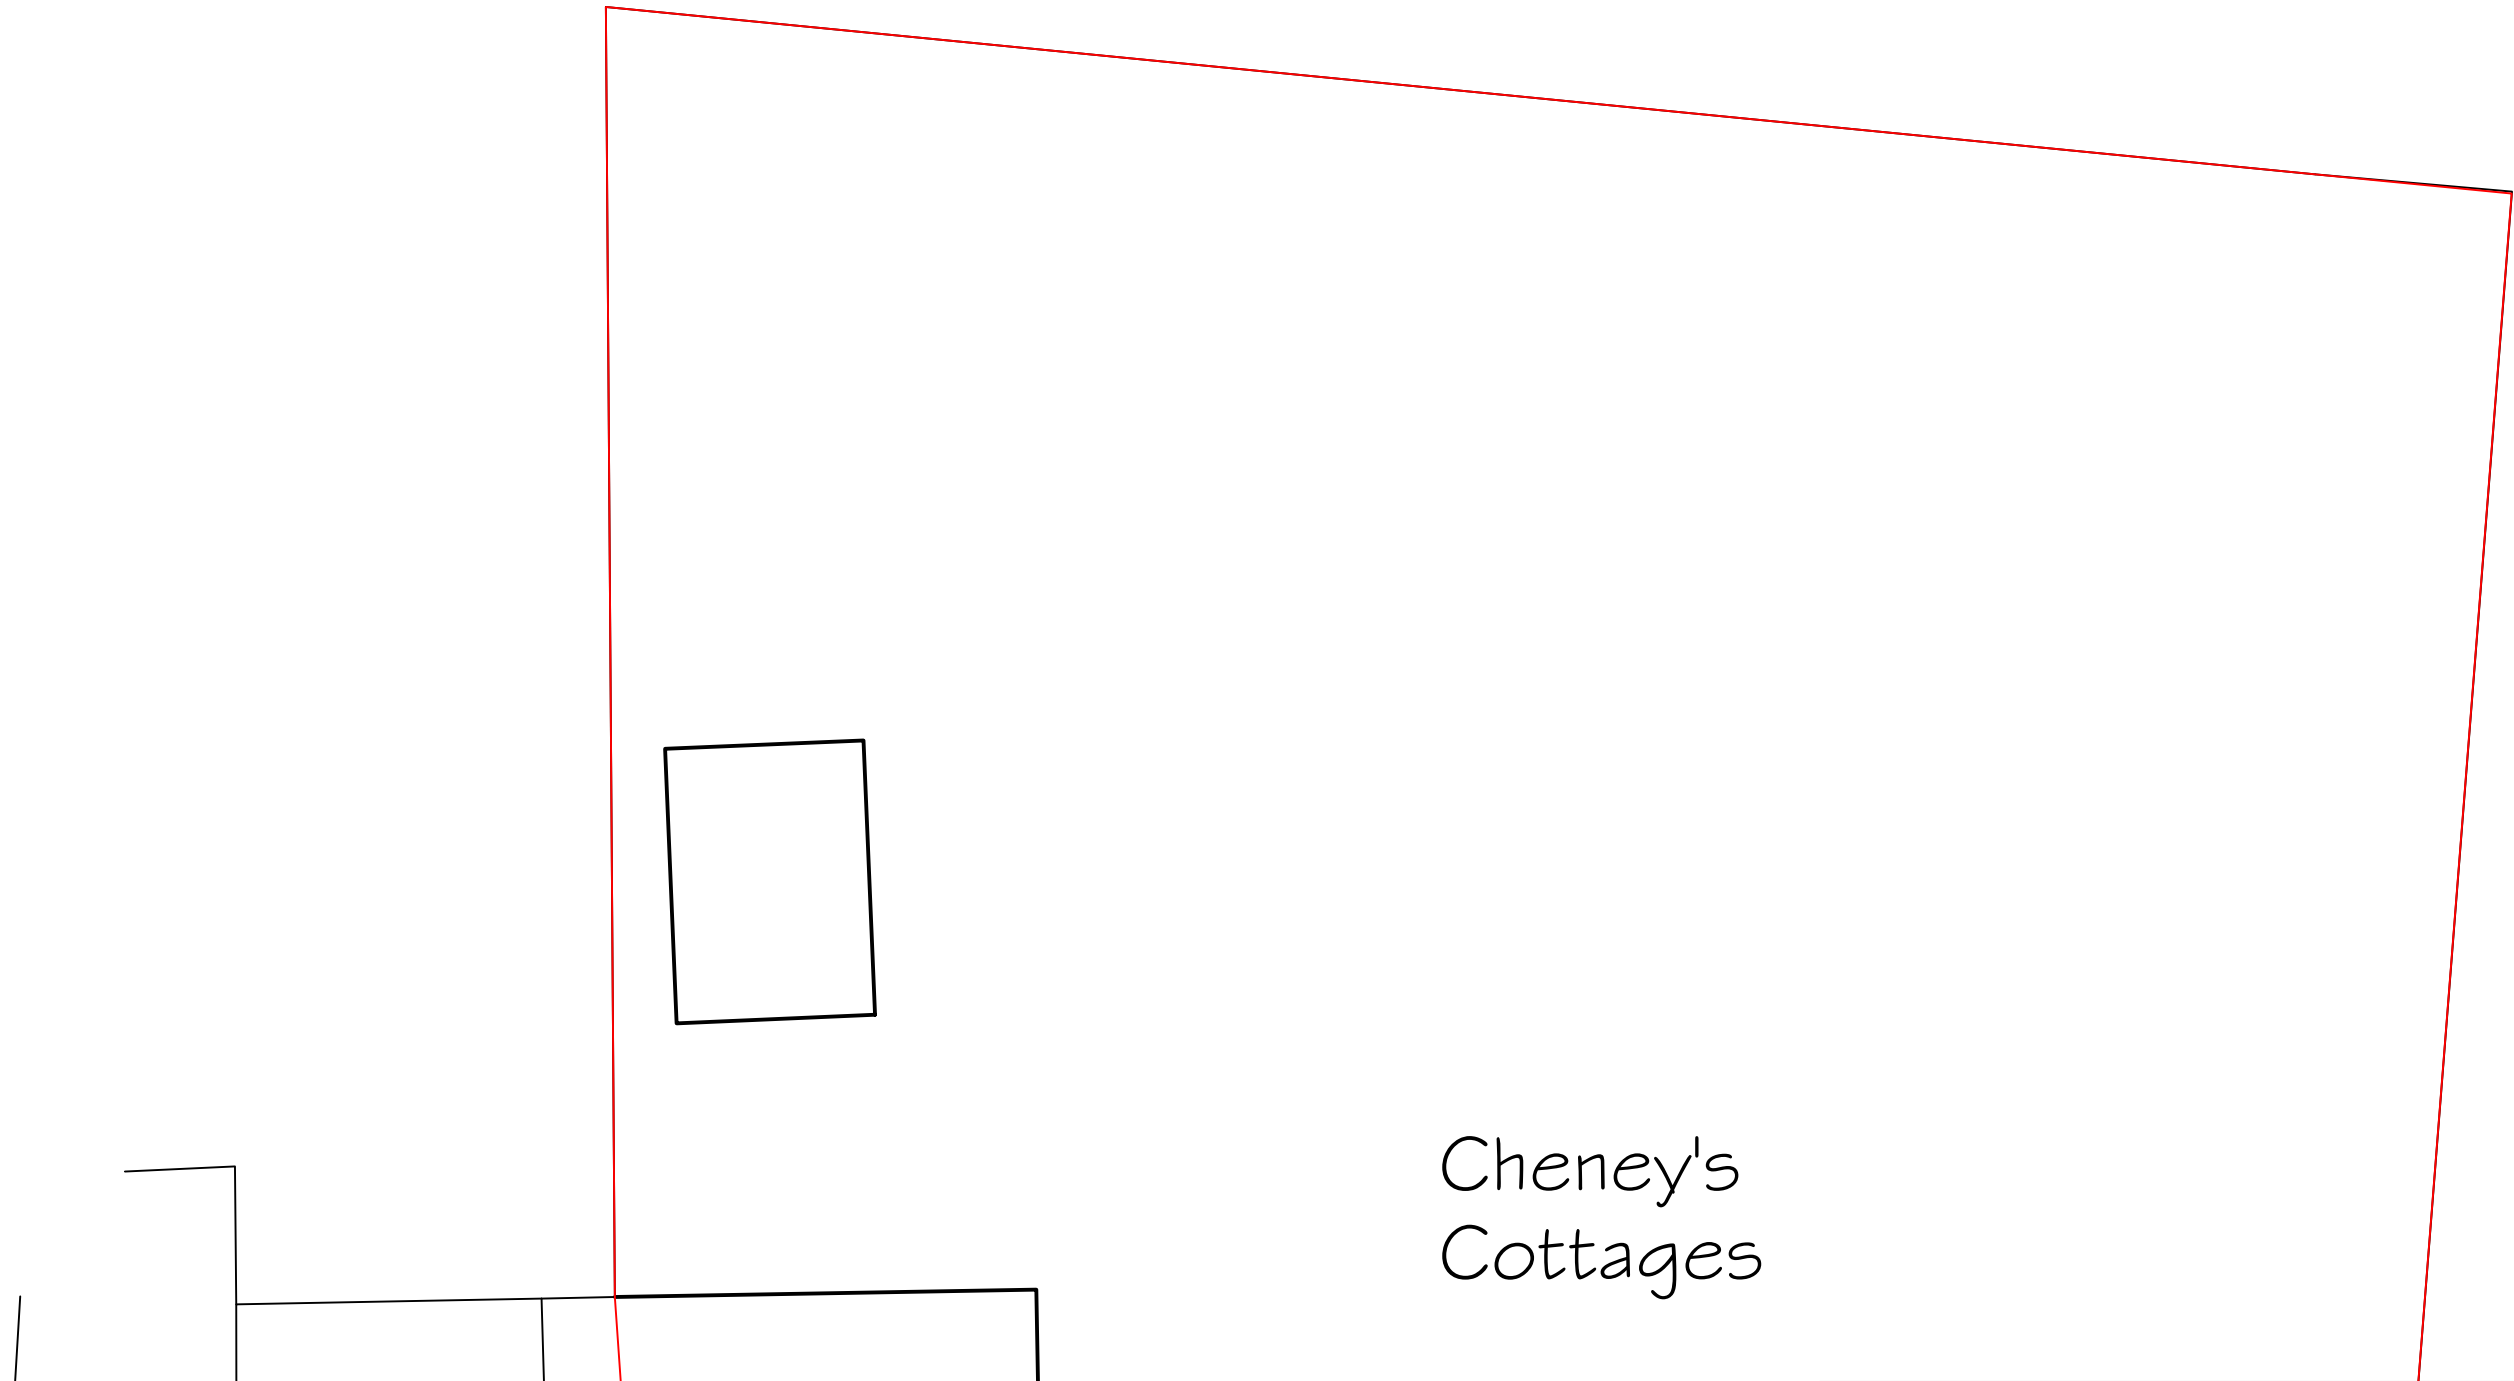

Cheney's Cottages



Grass

Existing timber fencing

11666

Daltex resin bonded porous gravel, over porous tarmac.

2 rows of granite cobbles

Existing hedge to be kept under 1000mm in area of vision splay



Existing hedge replaced with Privet (Ligustrum ovalifolium) hedgerow and kept under 1000mm

Existing hedge to be kept under 1000mm

Proposed sight lines of vision splay

Site plan

Scale 1:100

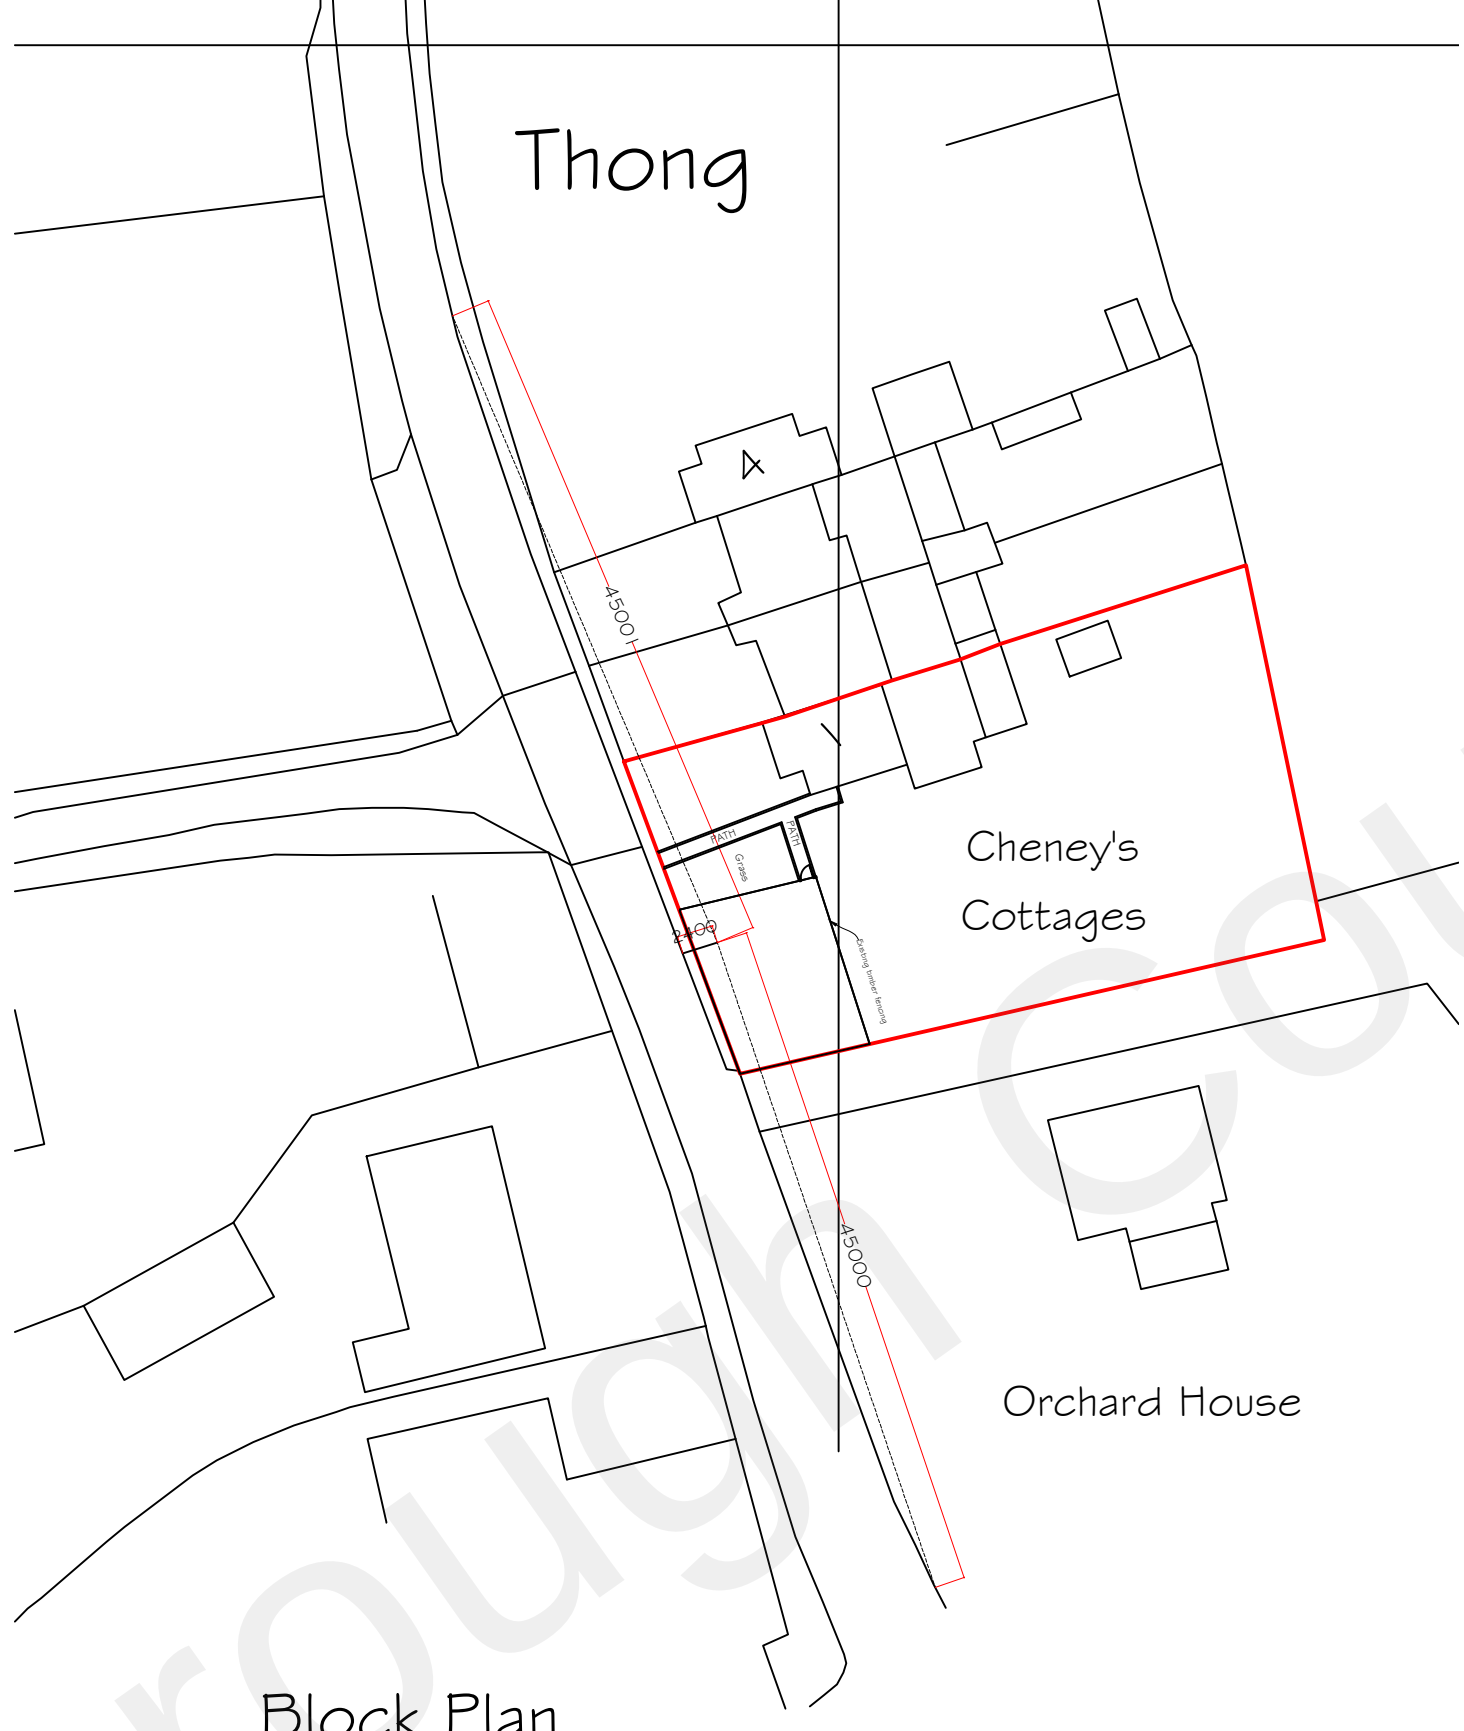 


Thong

Cheney's Cottages

Orchard House


Block Plan

Scale 1:500

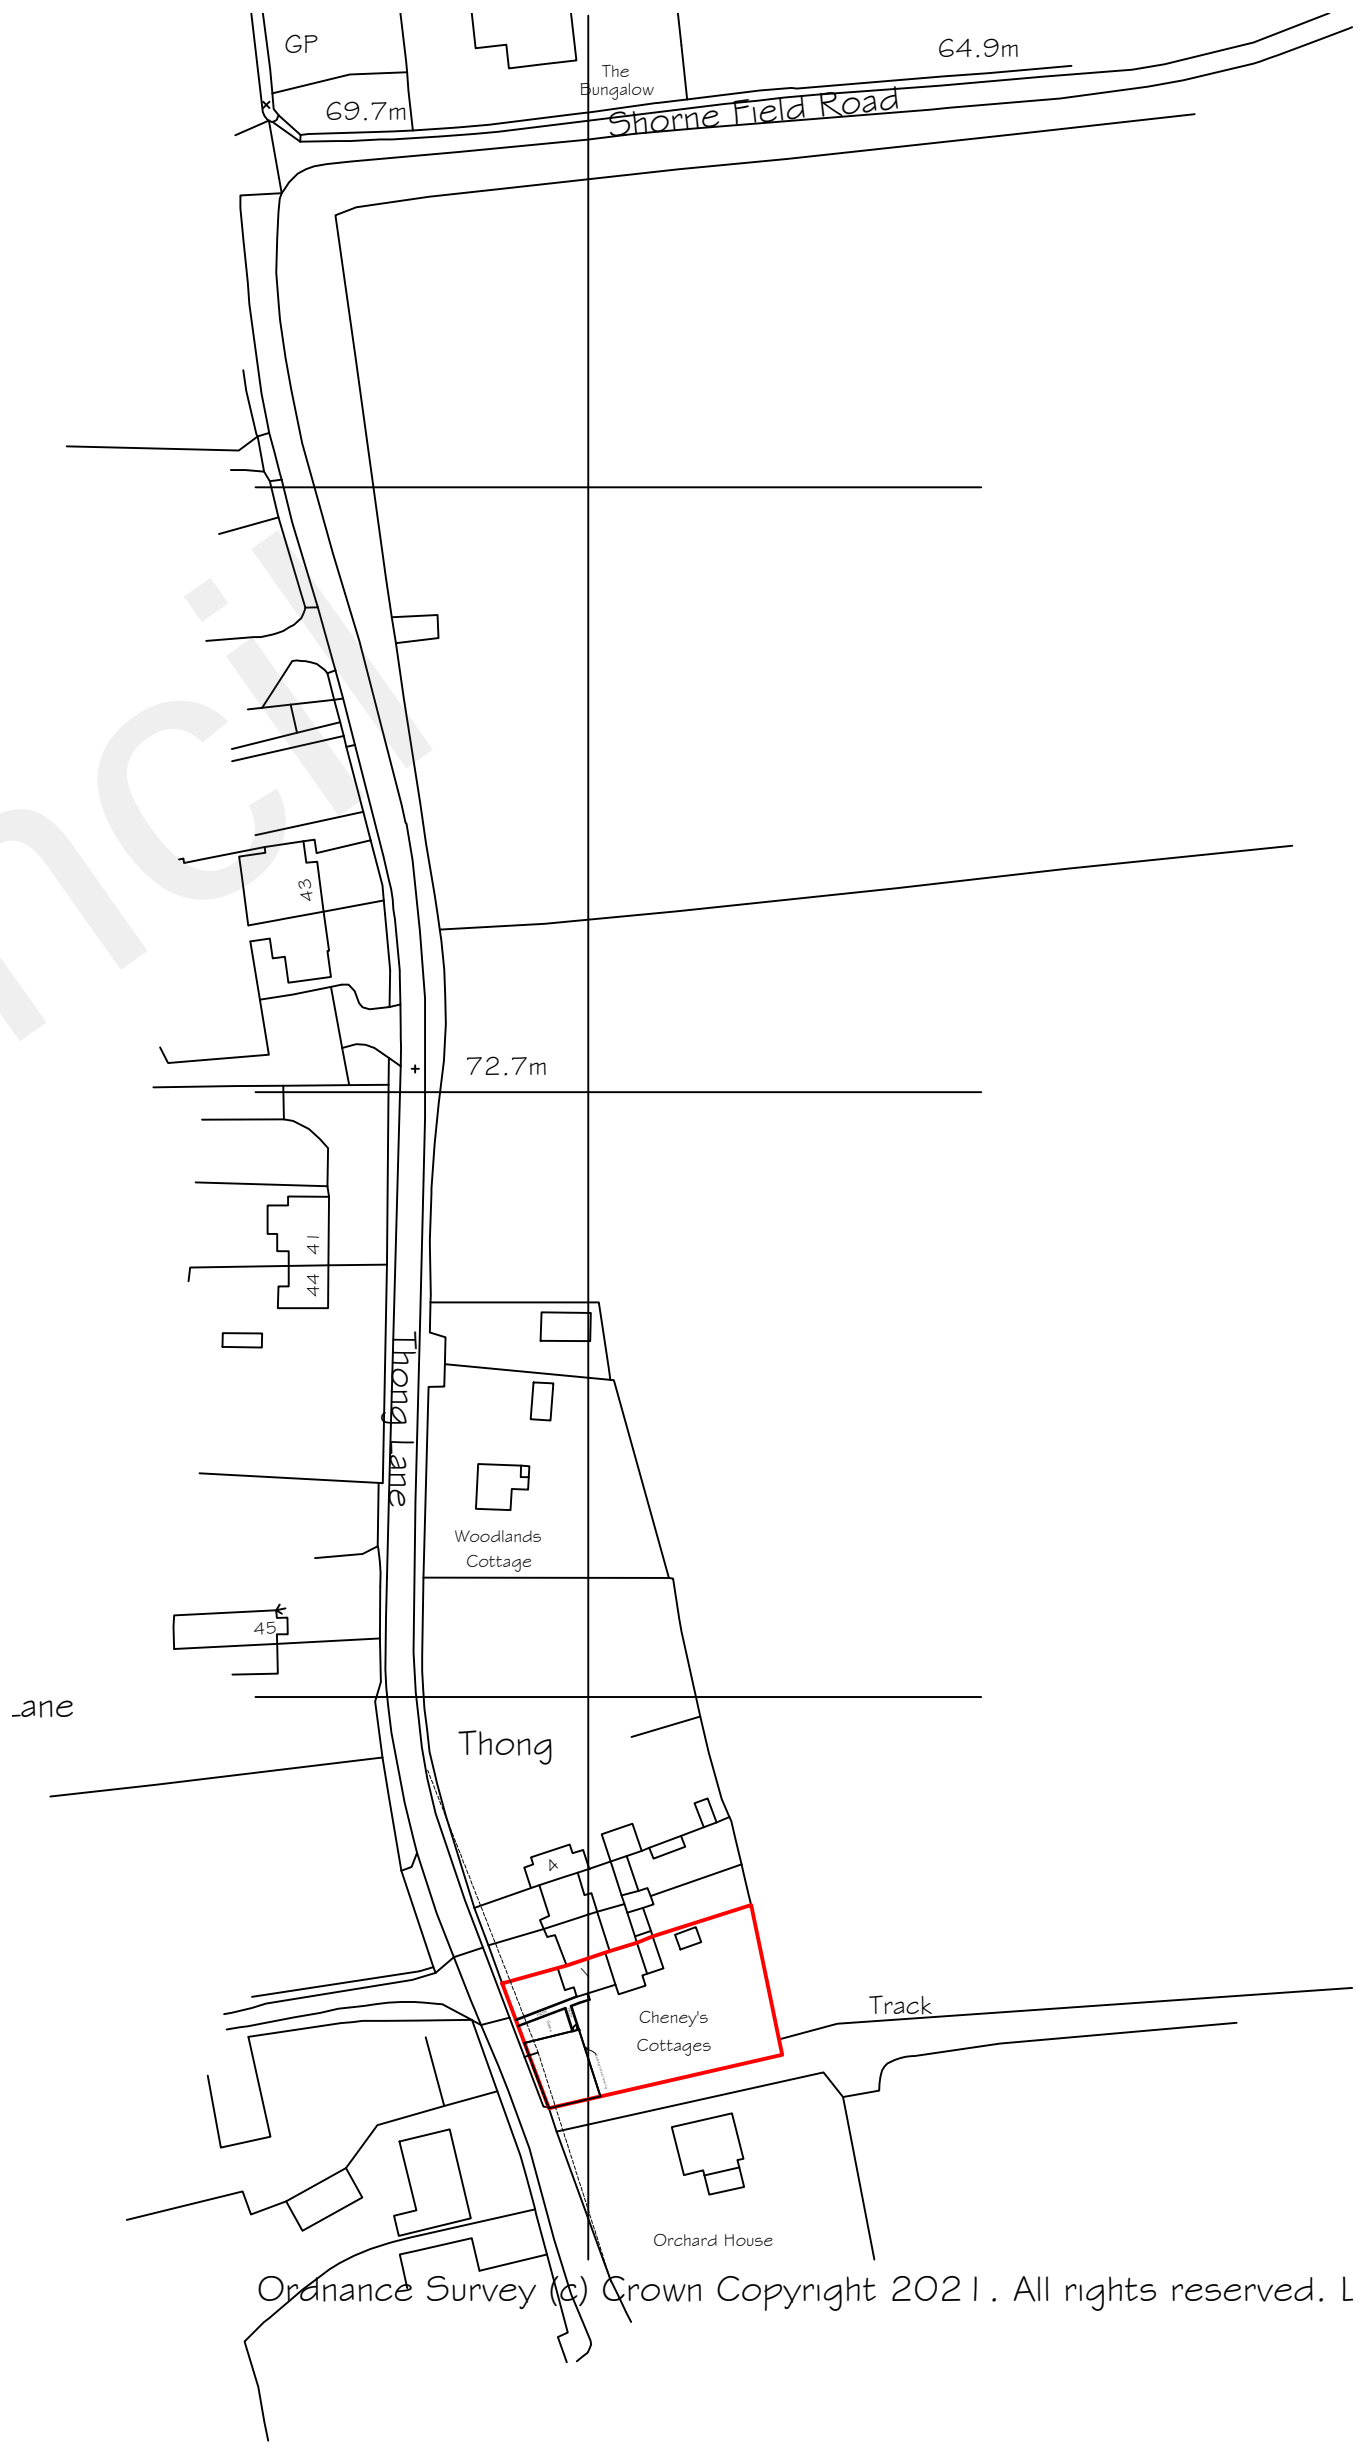

Location Plan

Scale 1:1250

 

Rev F- Layout amended.
Rev E- Planting note amended.
Rev D- Parking area amended.
Rev C- Parking area amended.
Rev B- Parking area amended.
Rev A-General amended design.

27 May 2022
1 March 2022
8 February 2022
24 January 2022
20 January 2022
7 January 2022

Synergy

Planning & Property Consultants Ltd
Suite 6 Laser Quay
Marine City Centre
Rochester
Kent ME2 4HU

Client
Mr D Chubb

Address
1 Cheney's Cottages Thong Lane

Drawing title
Site plan and location plan

Scale
1:500/1:100/1:1250

Date
October 2021

Drawn by

Drawing No
21/348/01

F