

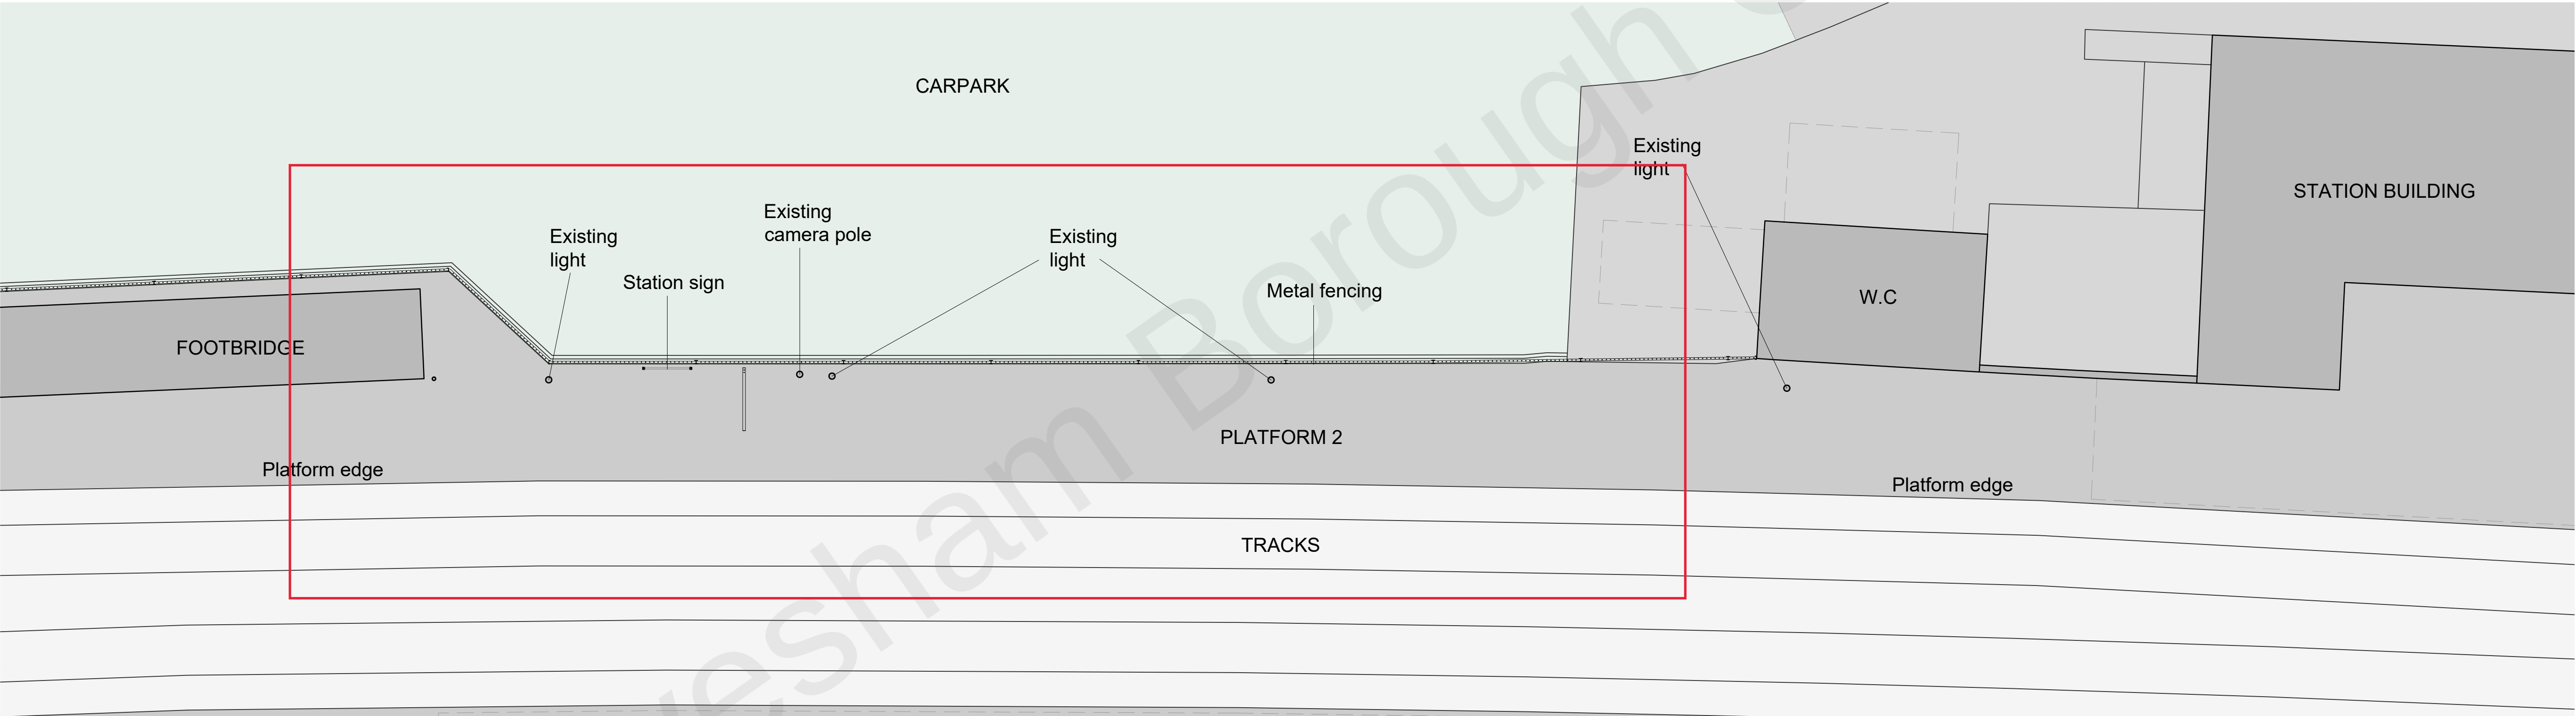


1 EXISTING SITE ELEVATION
SCALE 1:100 © A1

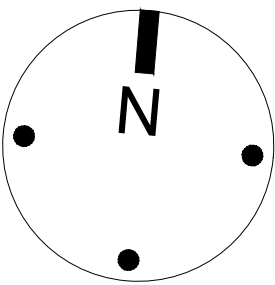

2 EXISTING SITE PLAN
SCALE 1:100 © A1

Notes:
Copyright: The contents of this drawing may not be reproduced in whole or part without the written consent of The Trevor Patrick Partnership.
This drawing is to be read in conjunction with the scope of works, specification and premeasure
No dimensions to be scaled from this drawing
All dimensions to be checked on site by the Contractor
Where discrepancy occurs between scope of works, specification and premeasure and drawings the Contract Administrator must be notified immediately

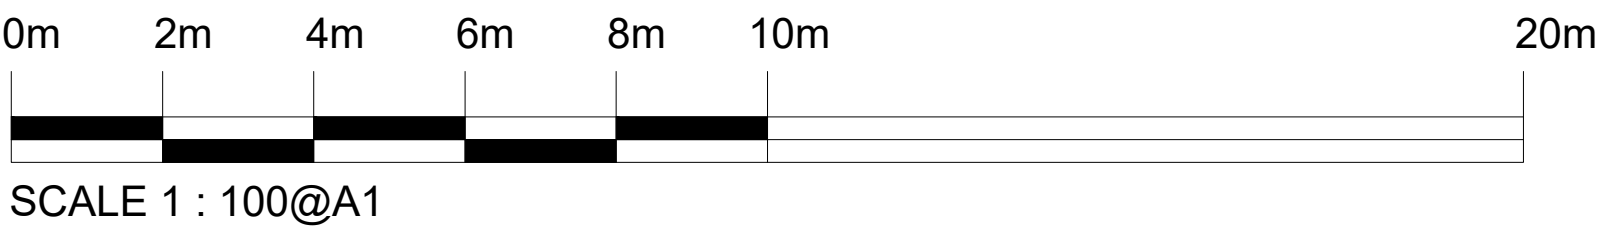

P2	ISSUED FOR PLANNING	03.12.2021	AM	CL	
P1	ISSUED FOR PLANNING	02.07.2021	AM	CL	
REV	DESCRIPTION	DATE	DRAWN	CHECK	

Project Title:
Gravesend Station
Gravesend
DA11 0HP

For : Govia Thameslink Railway

tpp CONSTRUCTION CONSULTANTS

Tel: 020 7940 6500 Web: www.tpp.co.uk

PLANNING			
Drawing Title: Existing Site Plan, Elevation			
Scale: 1:100@A1	Date: SEP. 2021	Drawn: AM	Checked: CL
Drawing No: 6300.14(00)02		Revision P2	

EXISTING SITE PLAN, ELEVATION

D:\03. WORK\04.TTPP\6300.14\6300.14(00)00 Existing and Proposed Drawings.dwg