

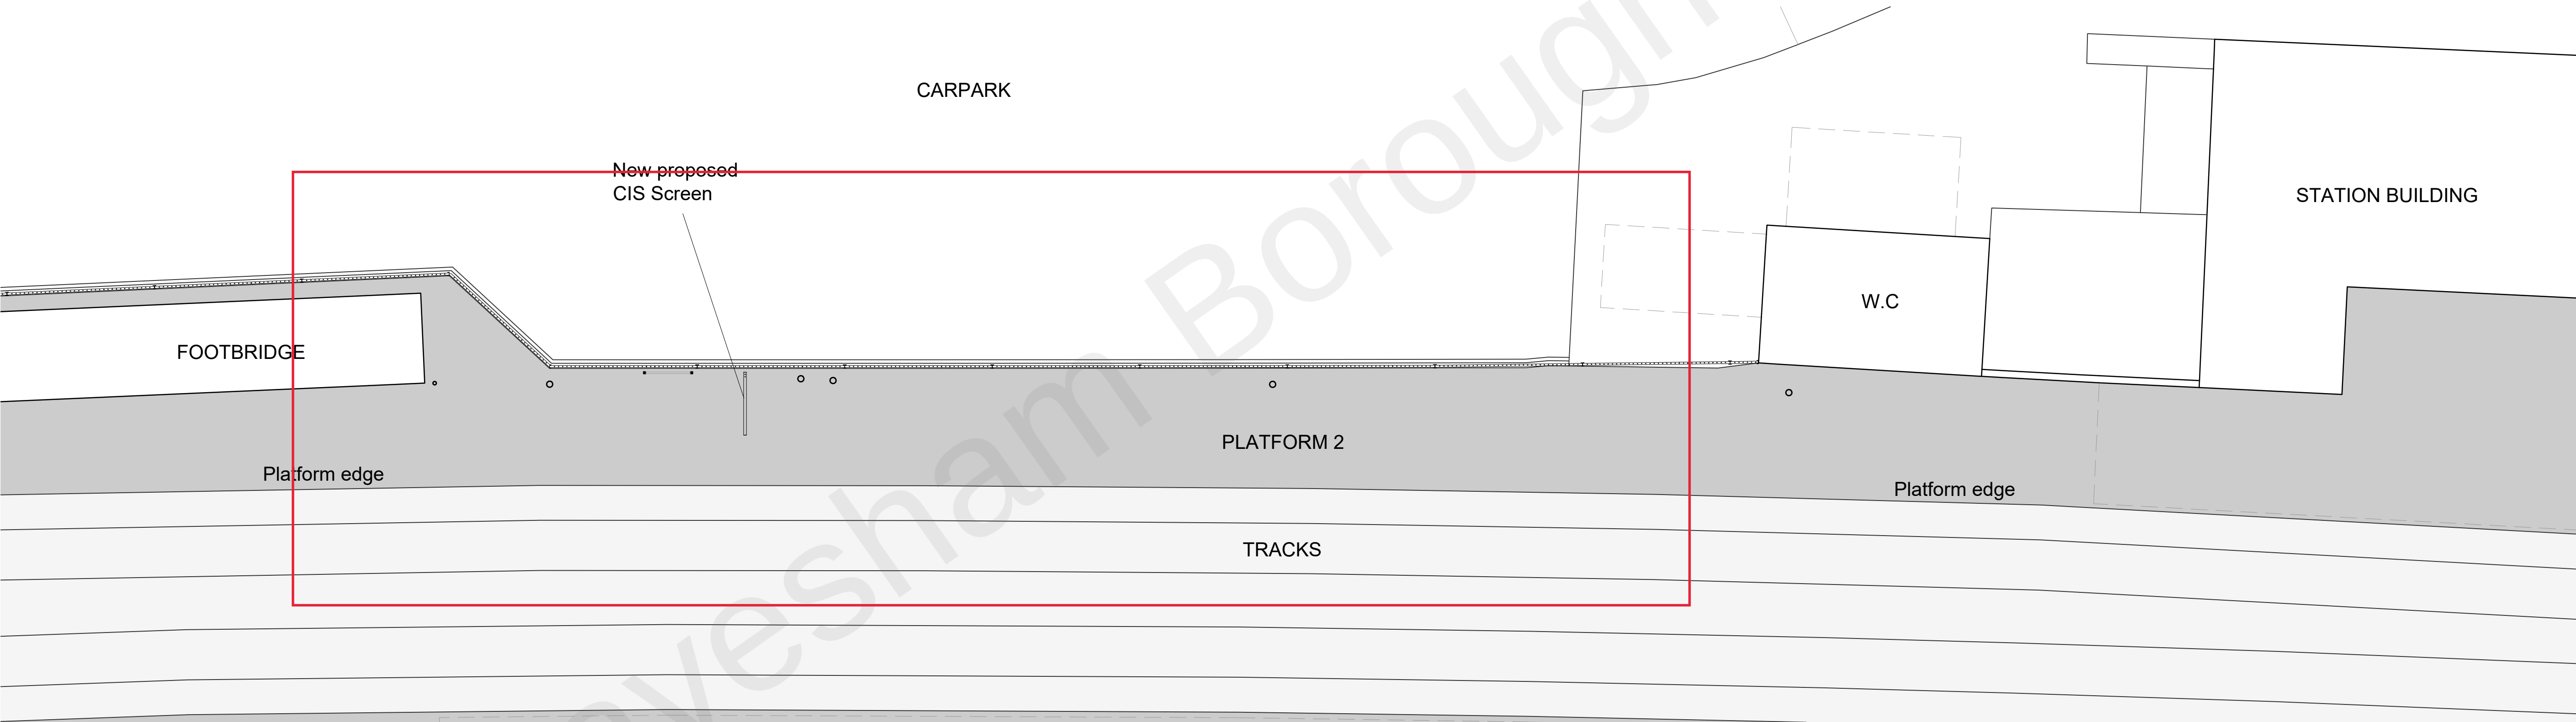


1 PROPOSED SITE ELEVATION
SCALE 1:100 @ A1

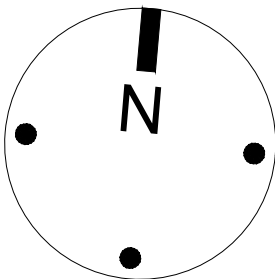

2 PROPOSED SITE PLAN
SCALE 1:100 @ A1

Notes:
Copyright: The contents of this drawing may not be reproduced in whole or part without the written consent of The Trevor Patrick Partnership.
This drawing is to be read in conjunction with the scope of works, specification and premeasure
No dimensions to be scaled from this drawing
All dimensions to be checked on site by the Contractor
Where discrepancy occurs between scope of works, specification and premeasure and drawings the Contract Administrator must be notified immediately

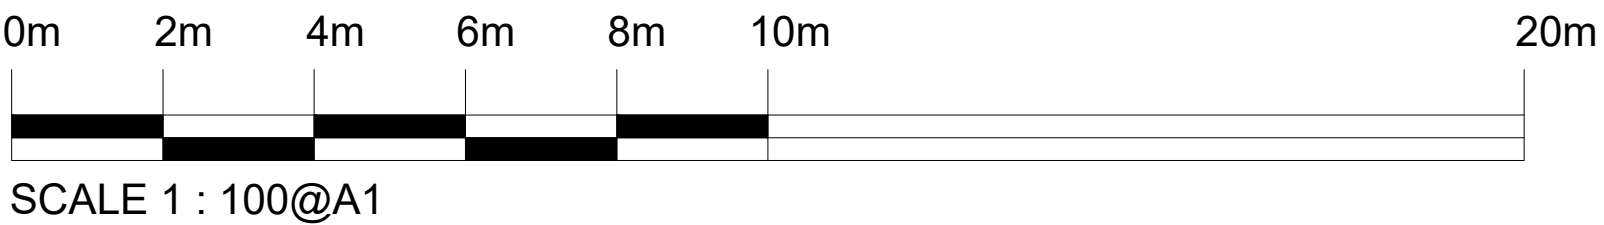

PROPOSED SITE PLAN, ELEVATION OF CIS SCREEN

O:\Jobs File\6300-6399\6300 - GTR - Passenger Benefit Fund\05 Design Team\14 Gravesend\TTPP Drawings\6300.14(00)00 Existing and Proposed Drawings.dwg

P3	ISSUED FOR PLANNING	08.12.2021	AM CL
P2	ISSUED FOR PLANNING	03.12.2021	AM CL
P1	ISSUED FOR PLANNING	02.07.2021	AM CL
REV	DESCRIPTION:	DATE:	DRAWN CHECK

Project Title:
Gravesend Station
Gravesend
DA11 0HP

For : Govia Thameslink Railway



Tel: 020 7940 6500
Web: www.tttp.co.uk

PLANNING

Drawing Title:
Proposed Site
Plan, Elevation of CIS Screen

Scale: 1:100@A1	Date: SEP. 2021	Drawn: AM	Checked: CL
--------------------	--------------------	--------------	----------------

Drawing No: 6300.14(02)02	Revision P3
------------------------------	----------------