



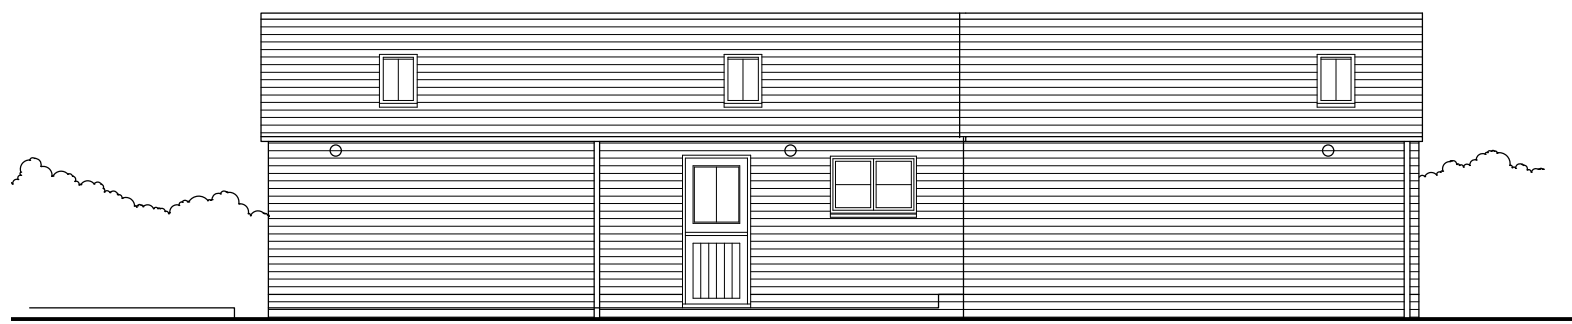


Northern Elevation

Scale 1:100

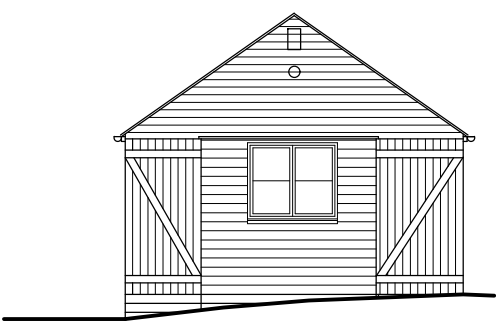


Western Elevation

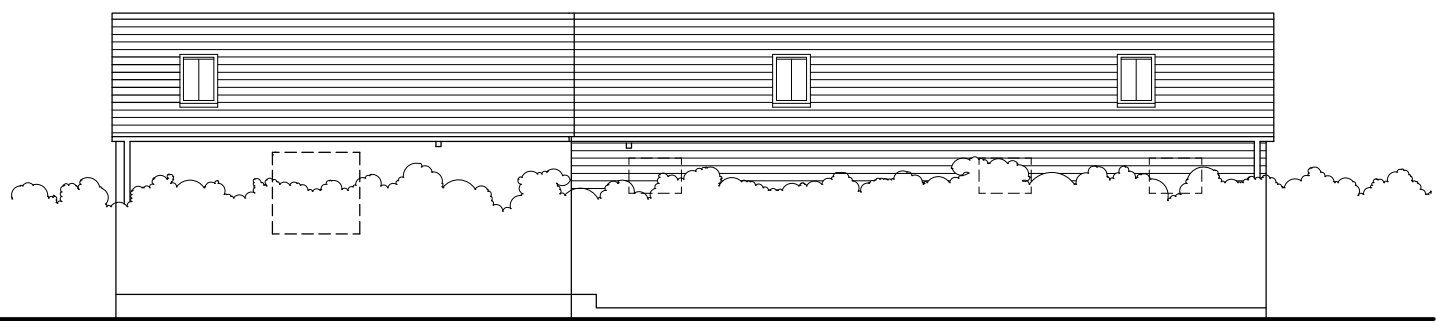

Southern Elevation





Eastern Elevation

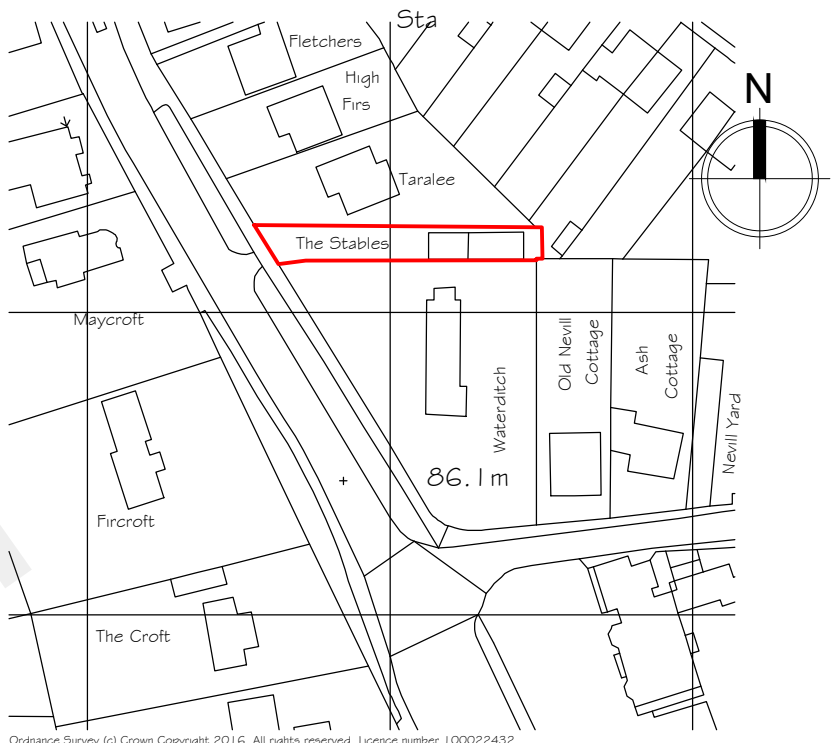


Location Plan

Scale 1:1250

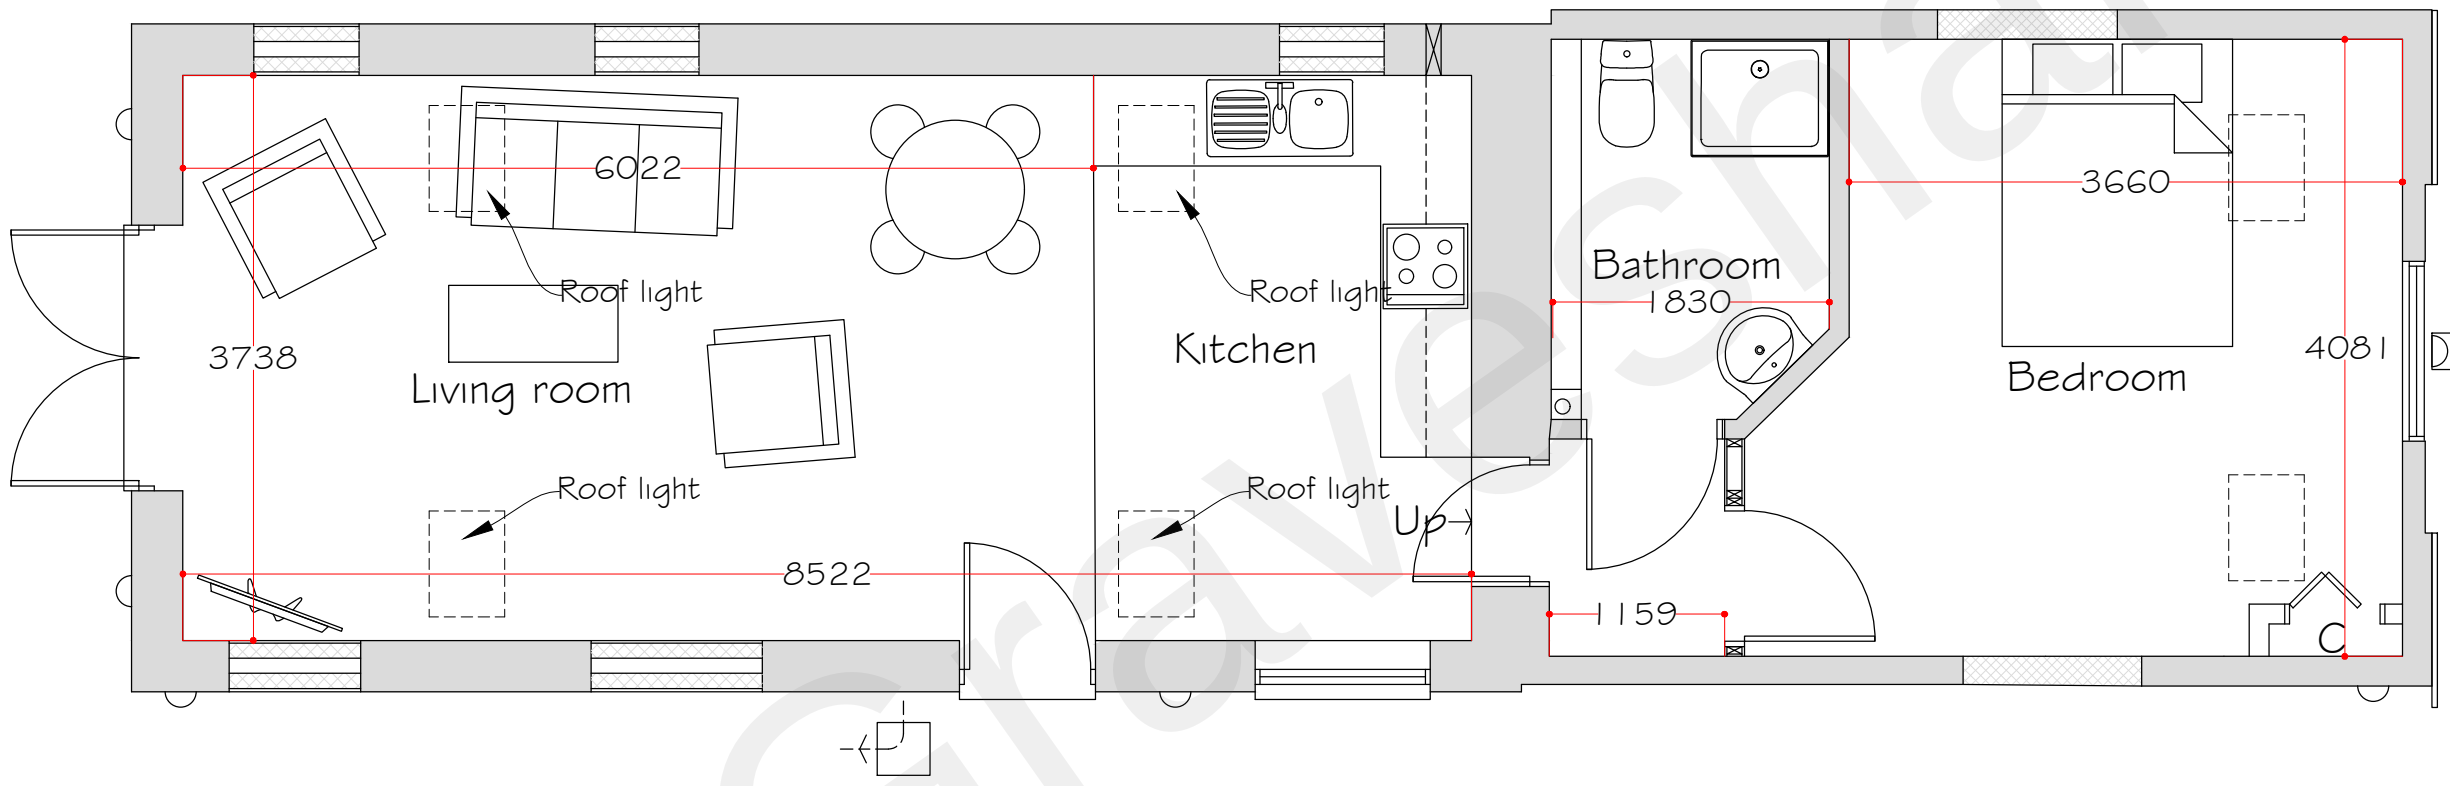 

Ground floor plan

Scale 1:50

 

Rev A- Scale bar added to location plan. 7 December 2021

Synergy Planning & Property Consultants Ltd Suite 6 Laser Quay Marine City Centre Rochester Kent ME2 4HU		
Client	Mr Lloyd Goffon	
Address	The Stables Wrotham Road Meopham	
Drawing title	Existing survey Drawing	
Scale	1:100/ 1:50 /1:1250	
Date	May 2021	Drawn by
Drawing No	21/331/01	A