




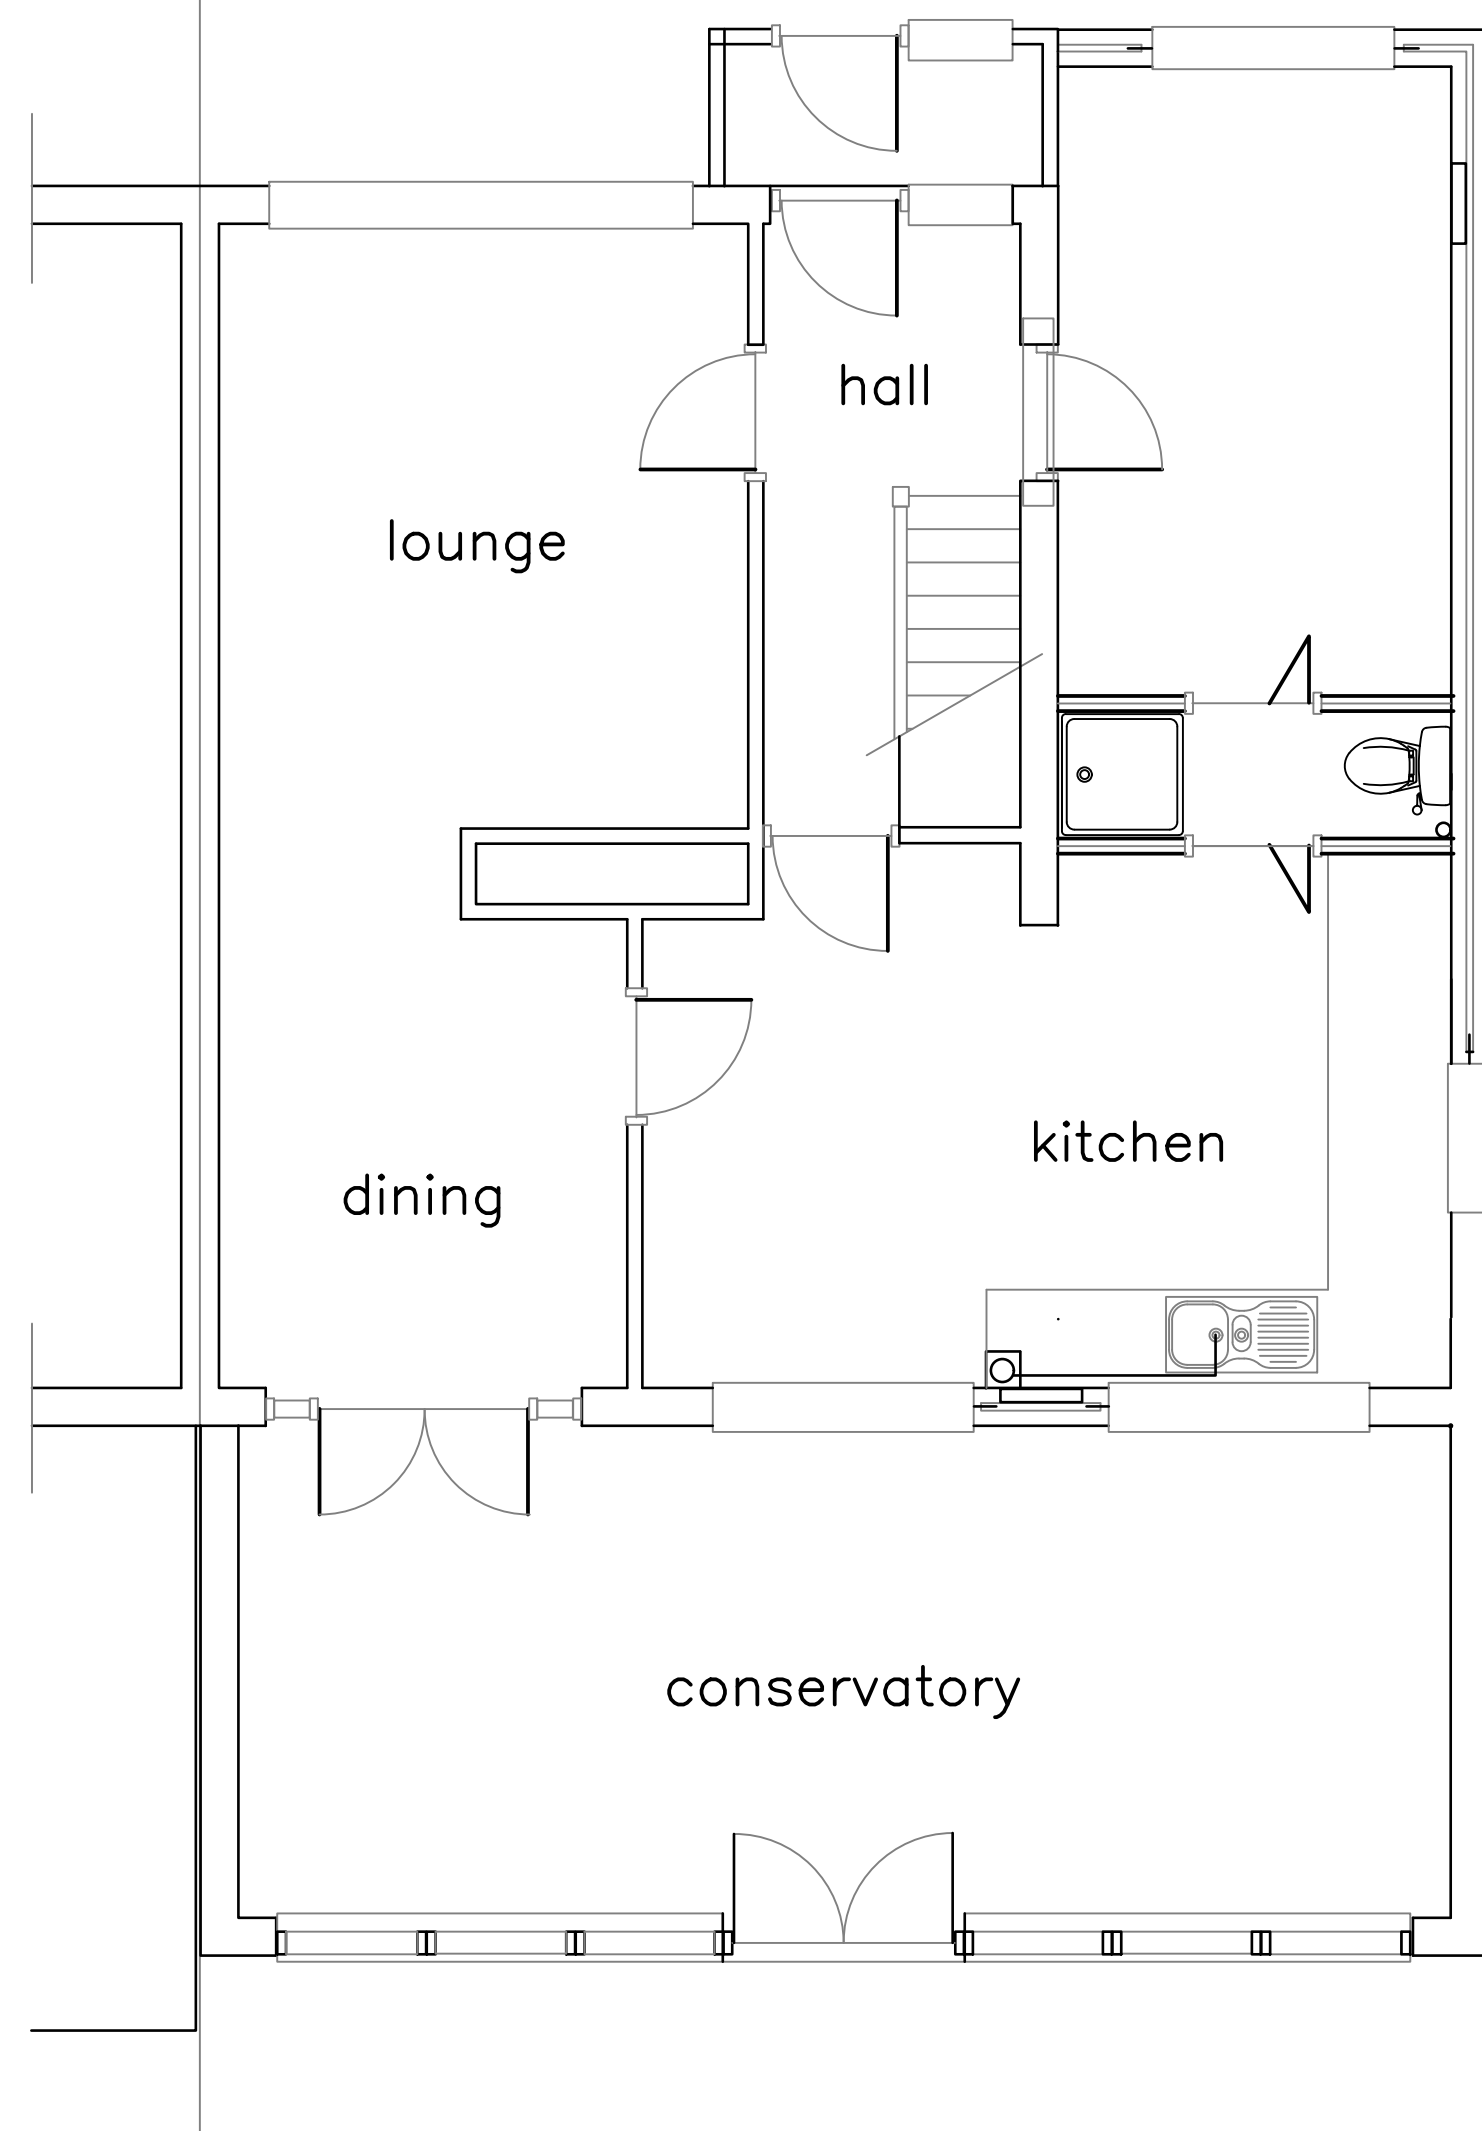


EXISTING GROUND FLOOR PLAN

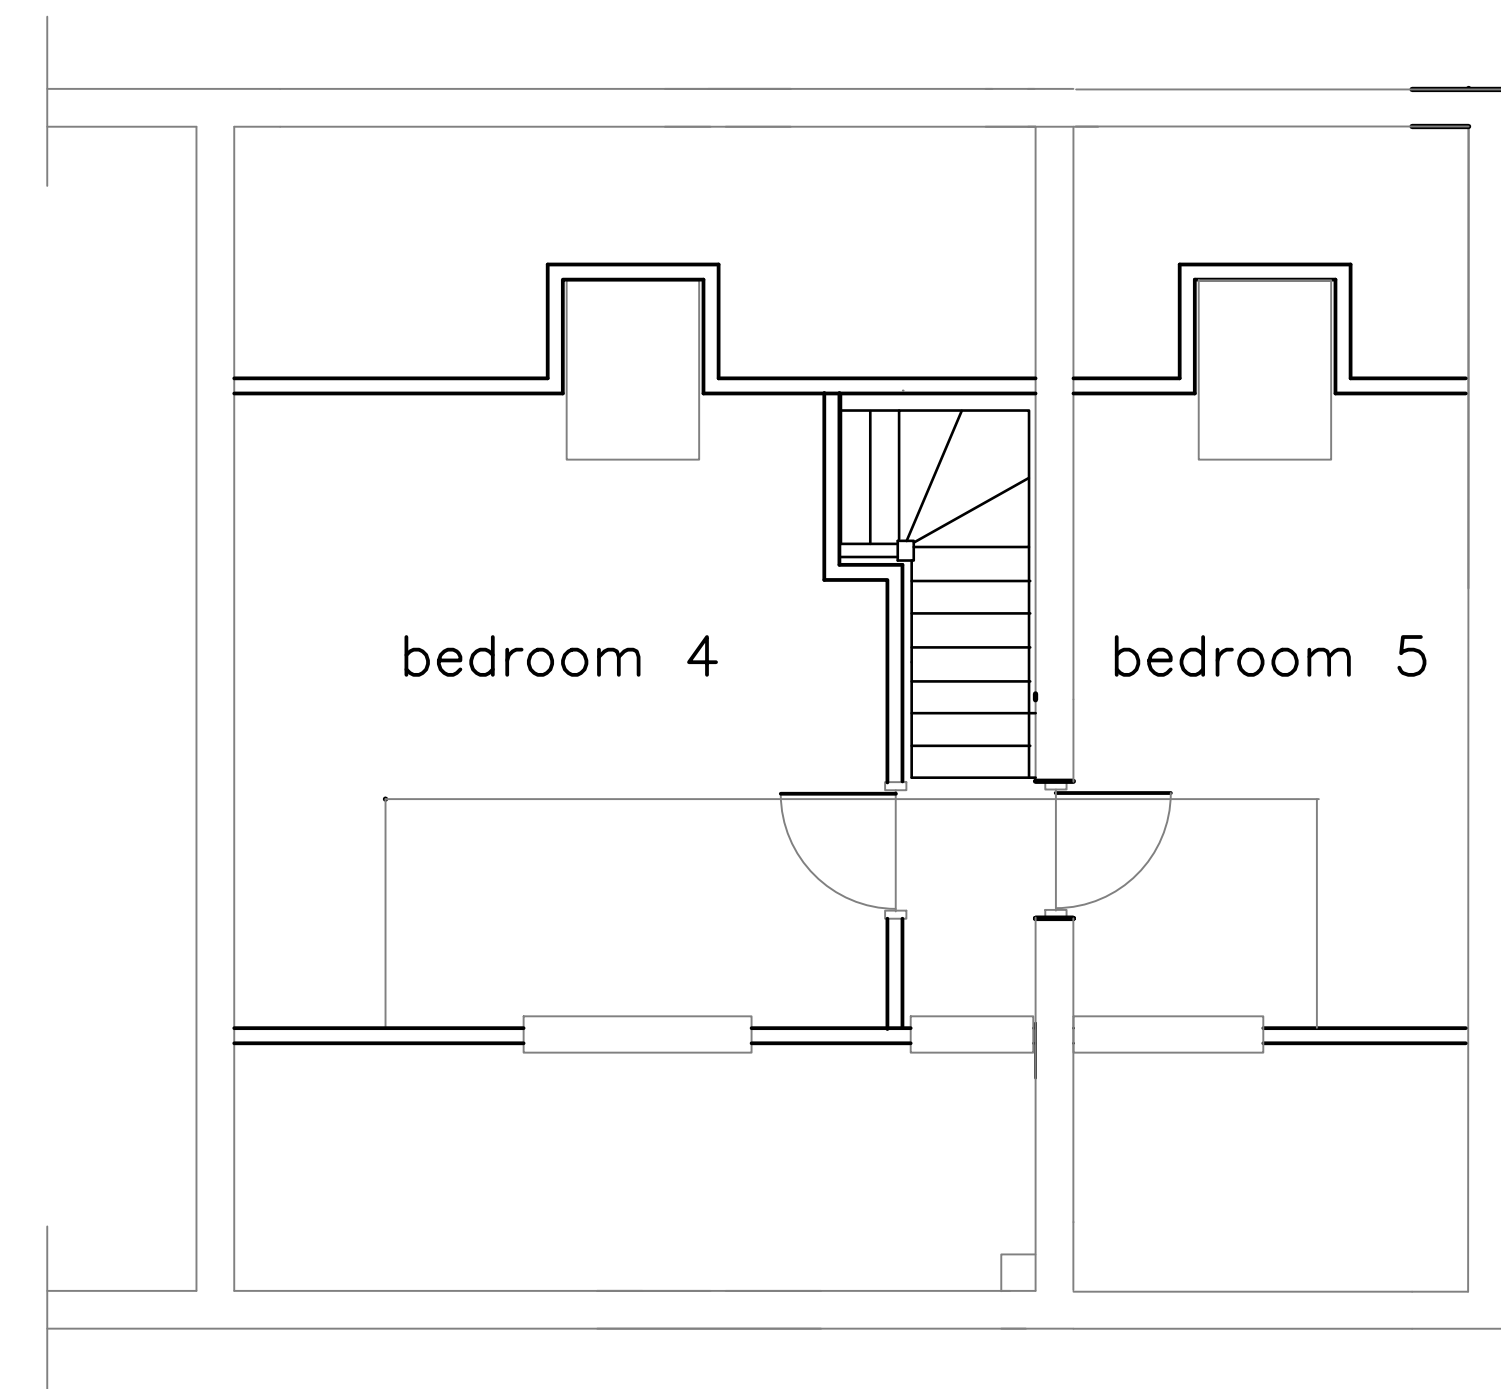


EXISTING FIRST FLOOR PLAN

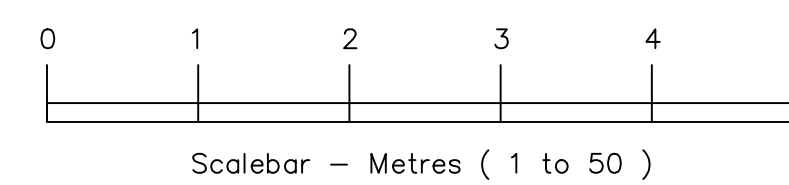

EXISTING SECOND FLOOR PLAN

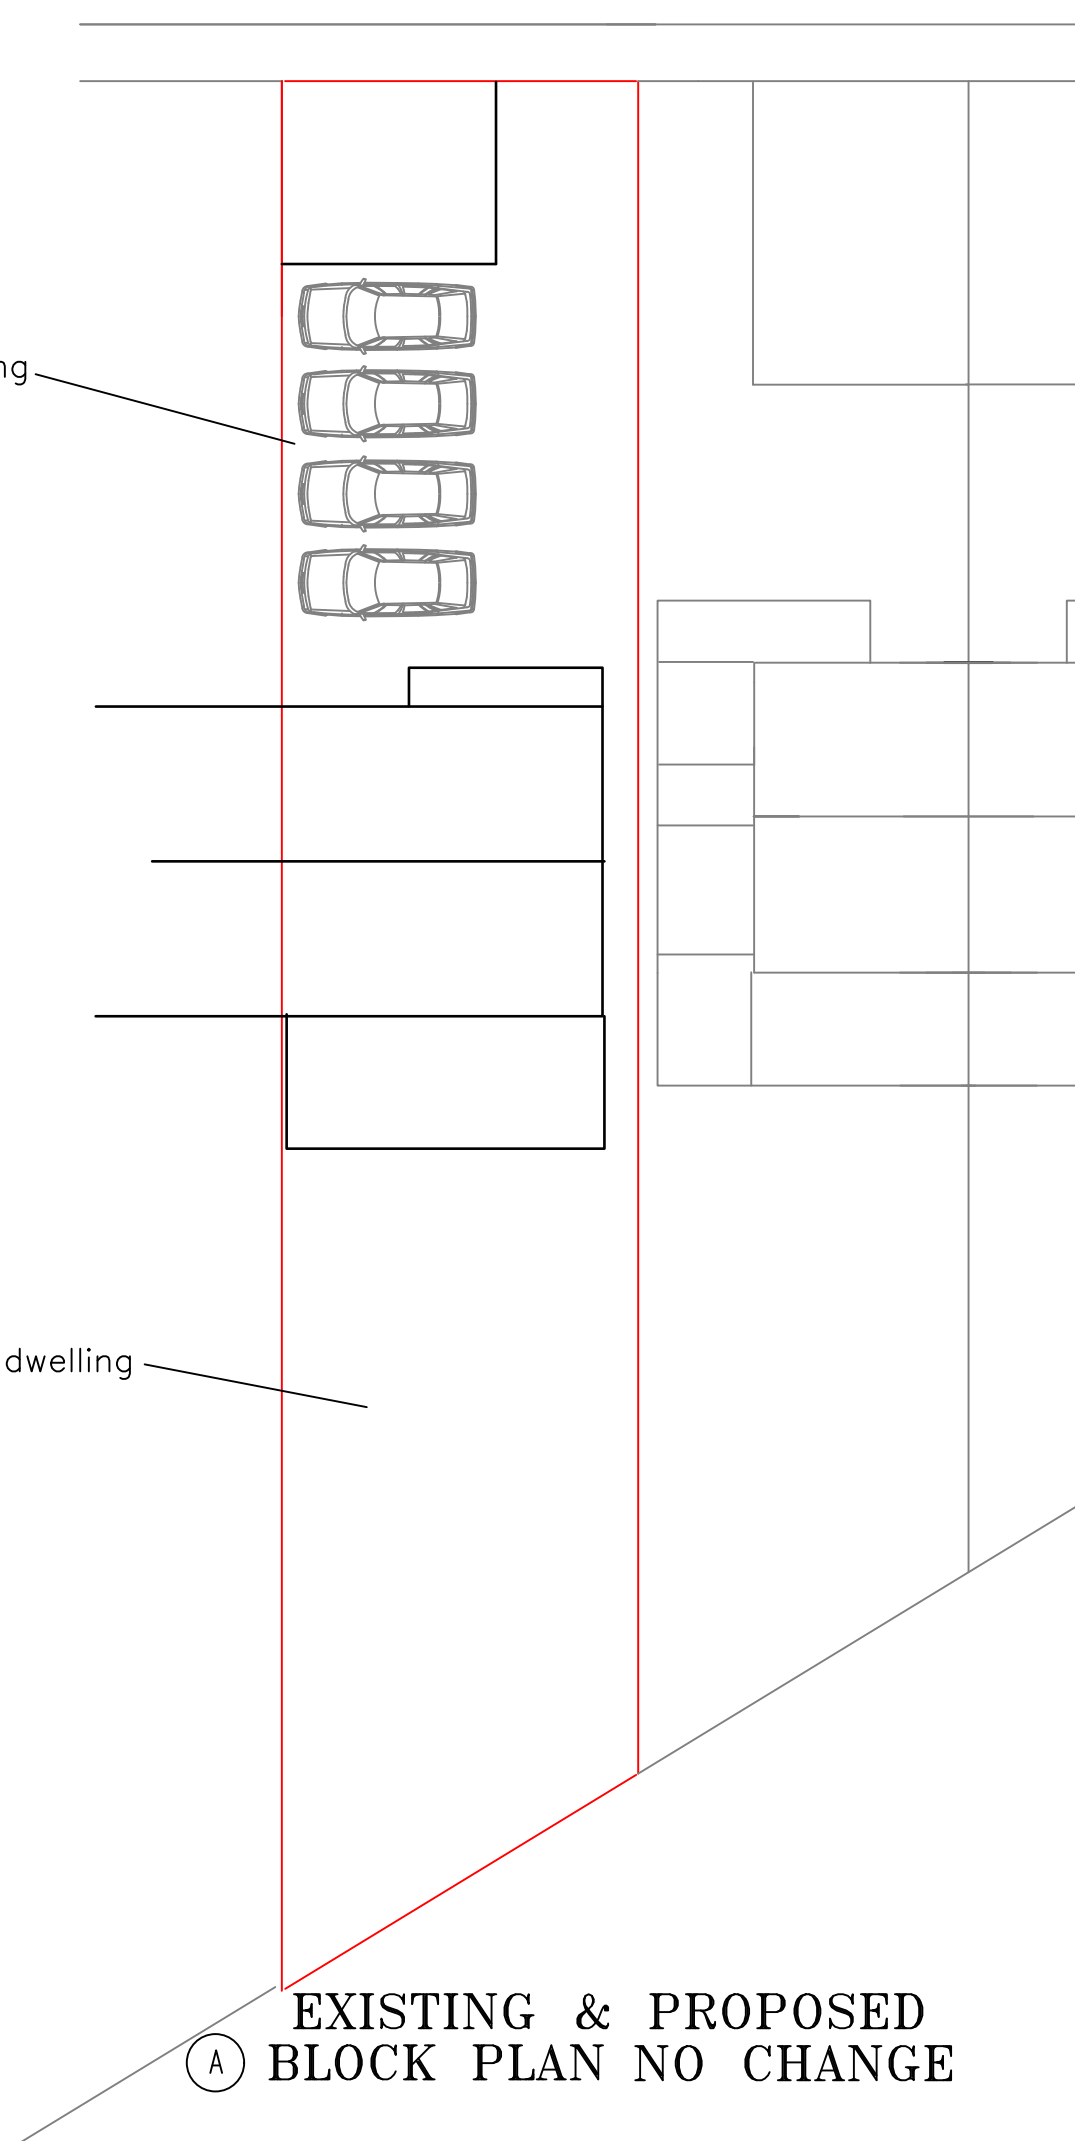


EXISTING & PROPOSED
BLOCK PLAN NO CHANGE

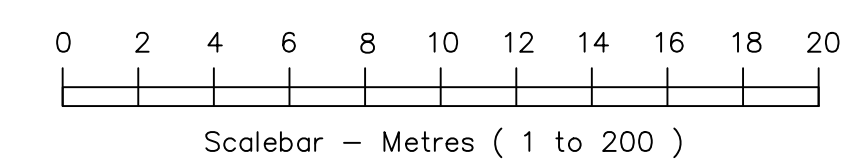

REAR ELEVATION

SIDE ELEVATION
EXISTING ELEVATIONS

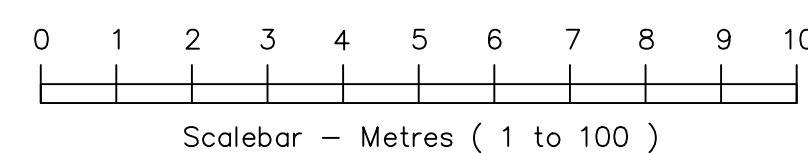

FRONT ELEVATION

A	Revision shown (A)	19/8/26	GDM
Ref.	Revision	Date	By
© All rights reserved. No part of this drawing may be reproduced or transmitted in any form by any means without written permission of the copyright holder.			
Project 33 WATLING STREET GRAVESEND KENT			
Drawing PLANNING DRAWING EXISTING DETAILS			
Scale 1:50 1:100		Date	
Drawn By GDM		2/8/26	
Designed By			
Checked By			
Drawing number WS/26/02			A