



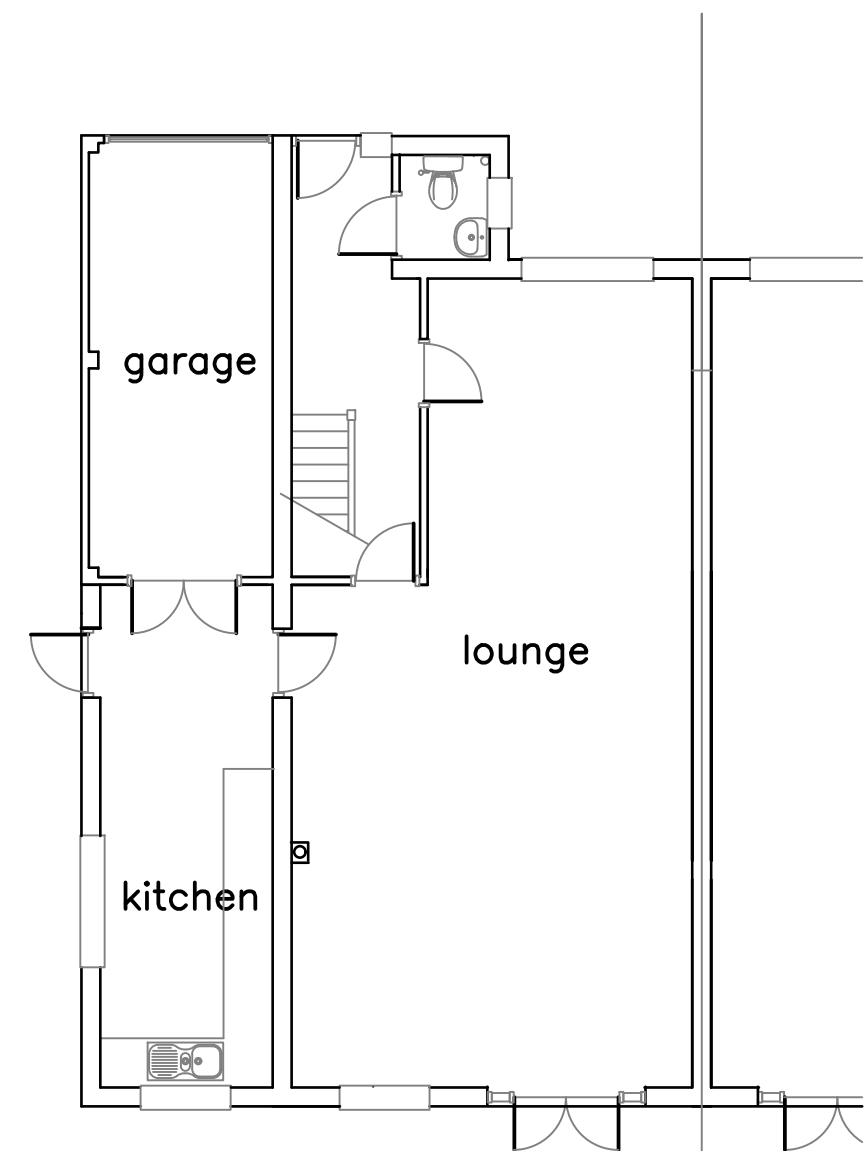



EXISTING
GROUND FLOOR PLAN

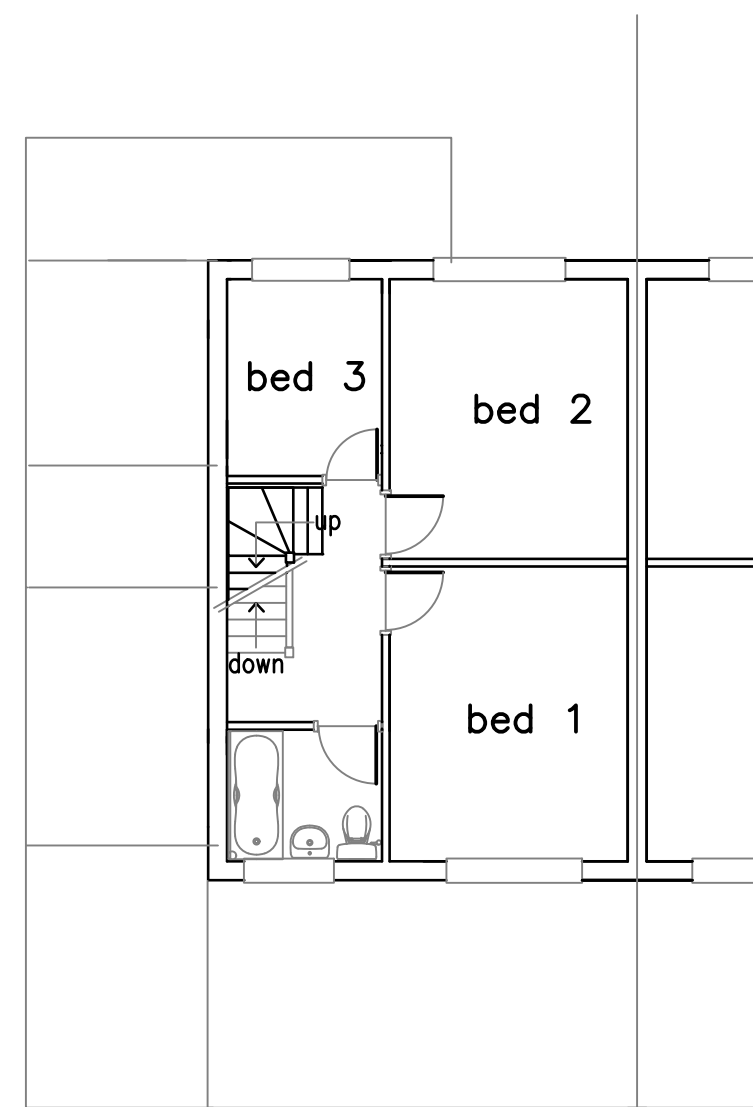


EXISTING
FIRST FLOOR PLAN





EXISTING
SECOND FLOOR PLAN

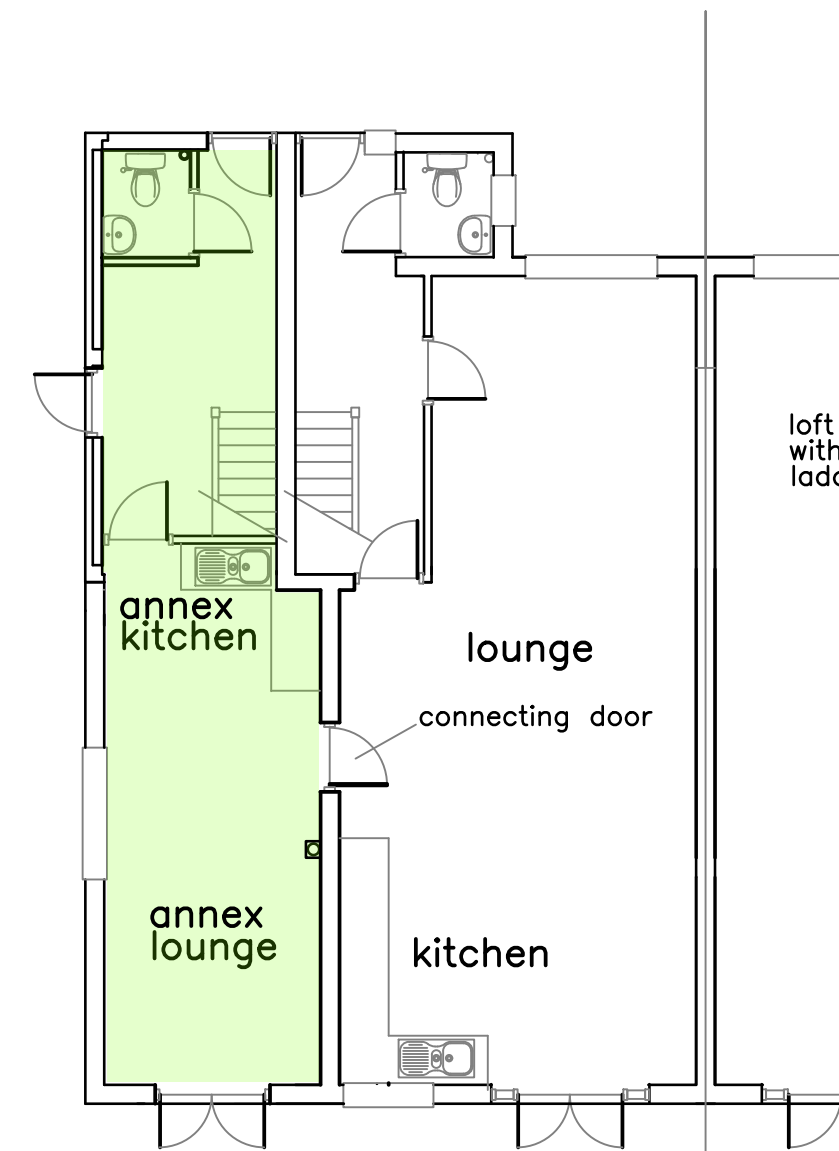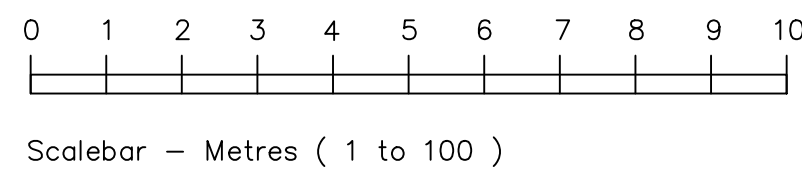

PROPOSED
GROUND FLOOR PLAN

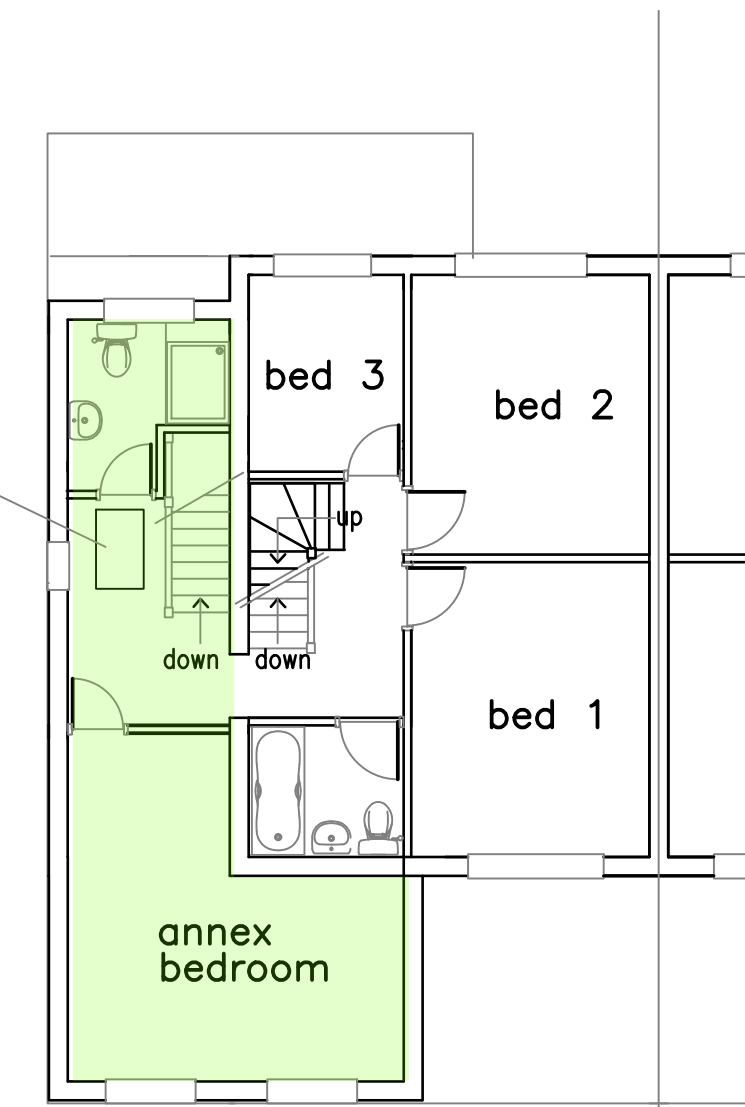

PROPOSED
FIRST FLOOR PLAN

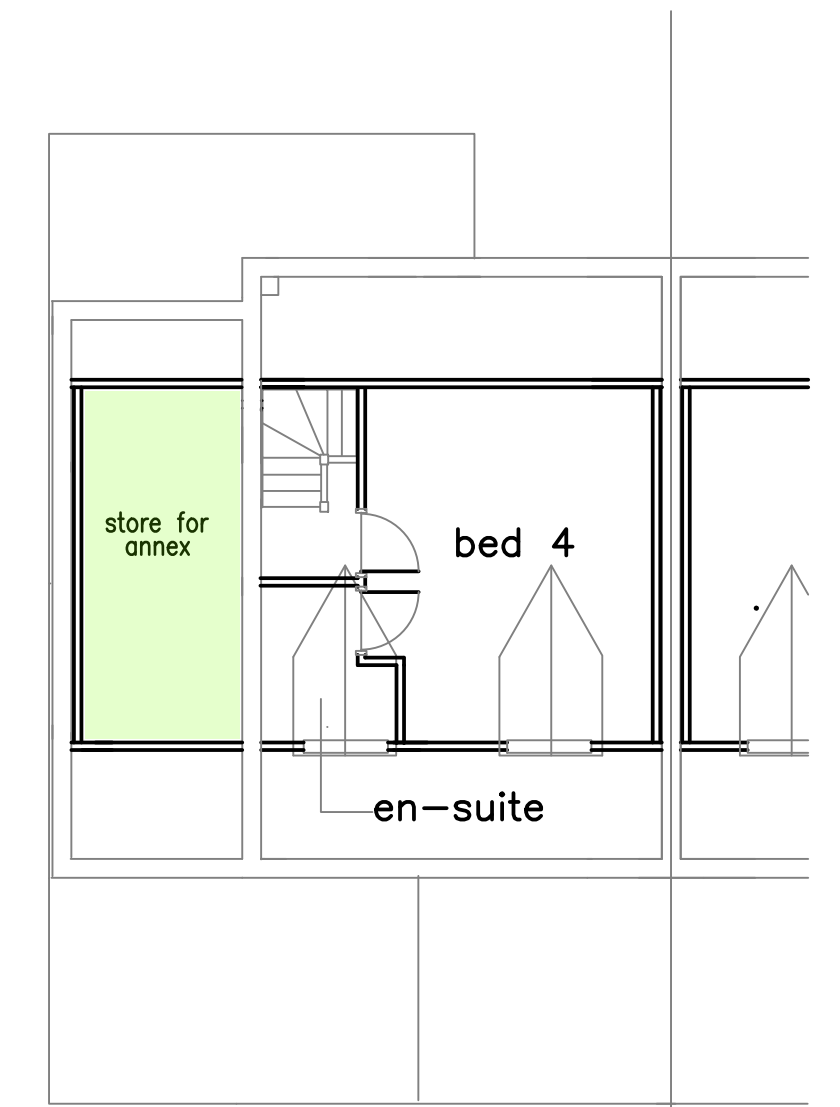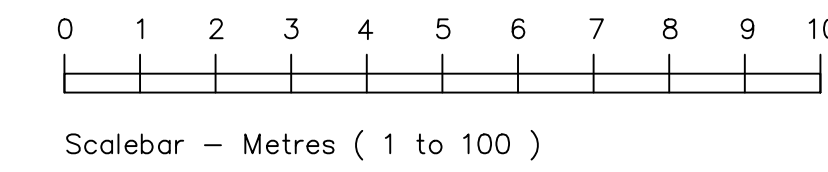

PROPOSED
SECOND FLOOR PLAN




EXISTING
FRONT ELEVATION




EXISTING
SIDE ELEVATION





EXISTING
REAR ELEVATION

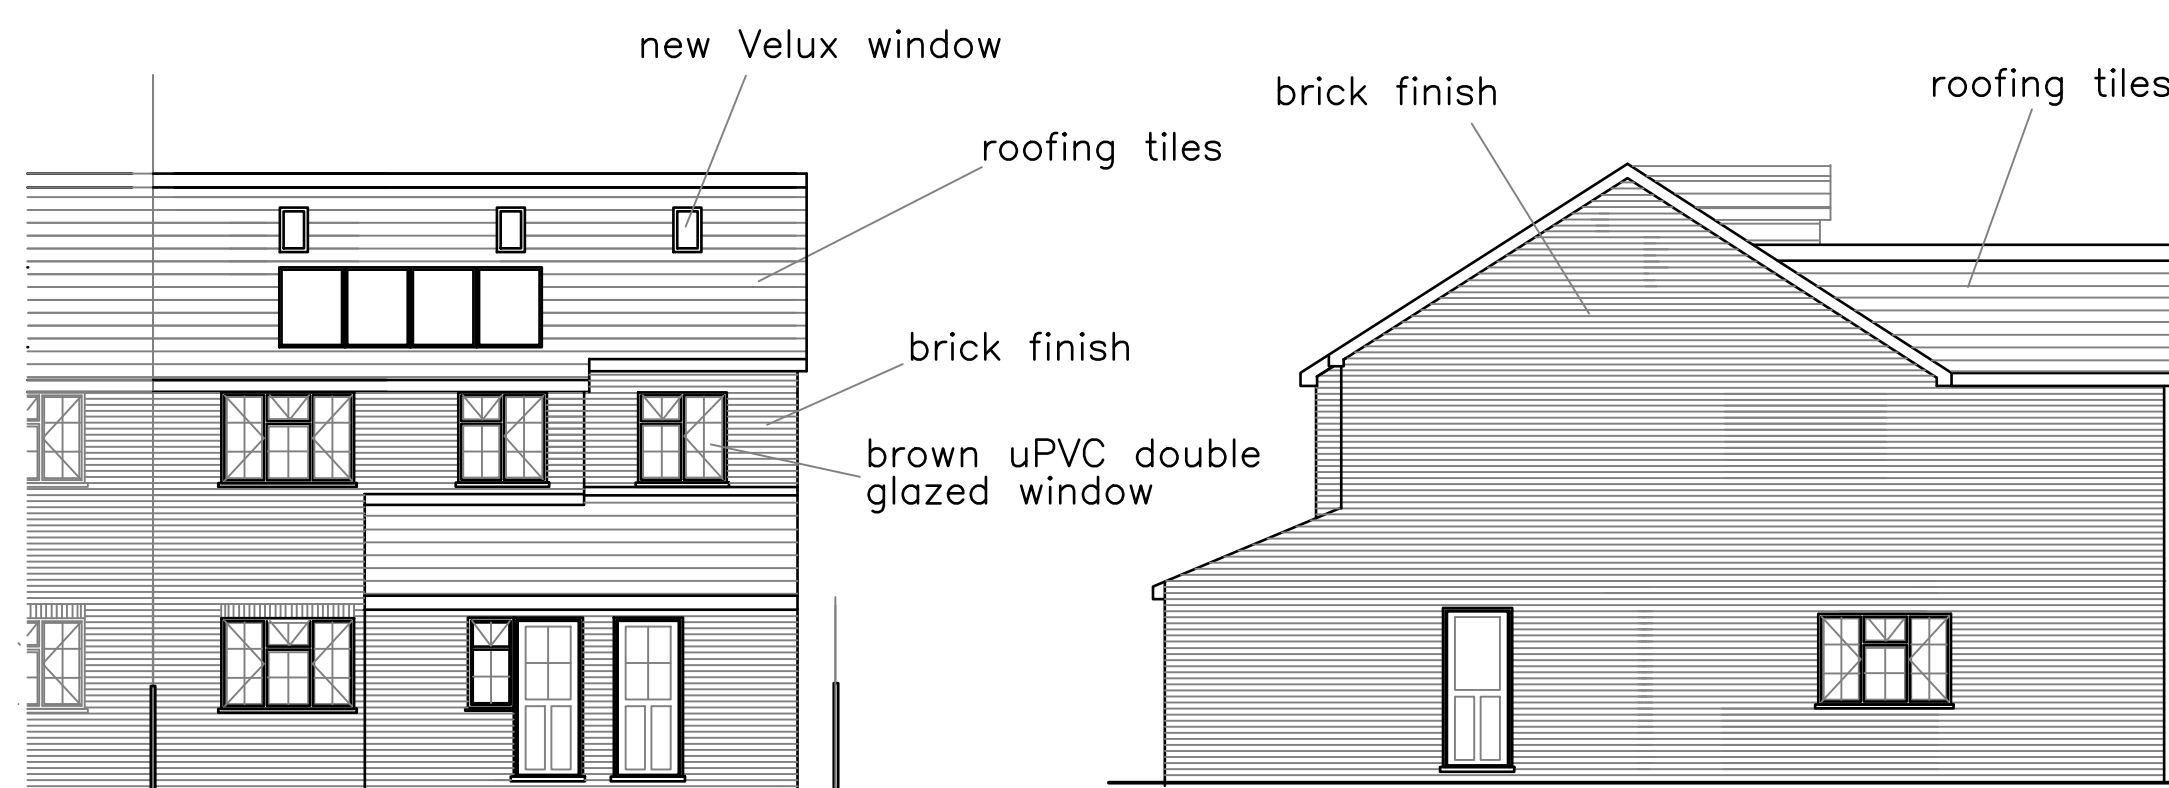


PROPOSED
FRONT ELEVATION

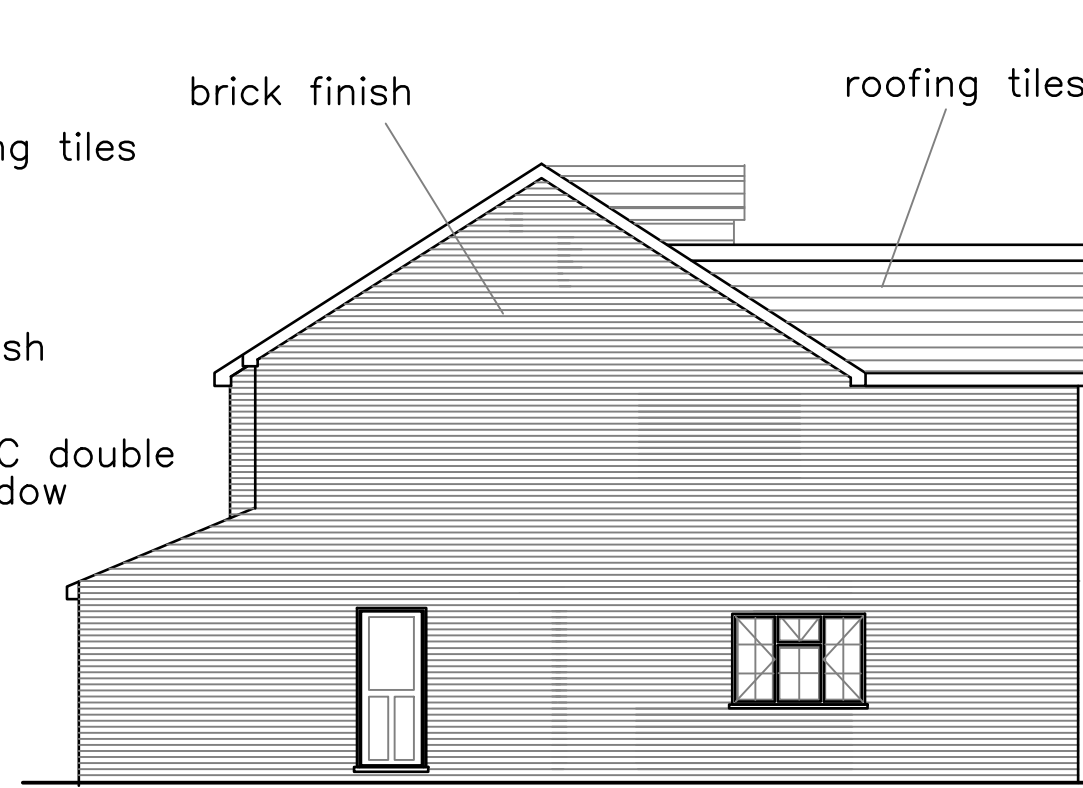

PROPOSED
SIDE ELEVATION

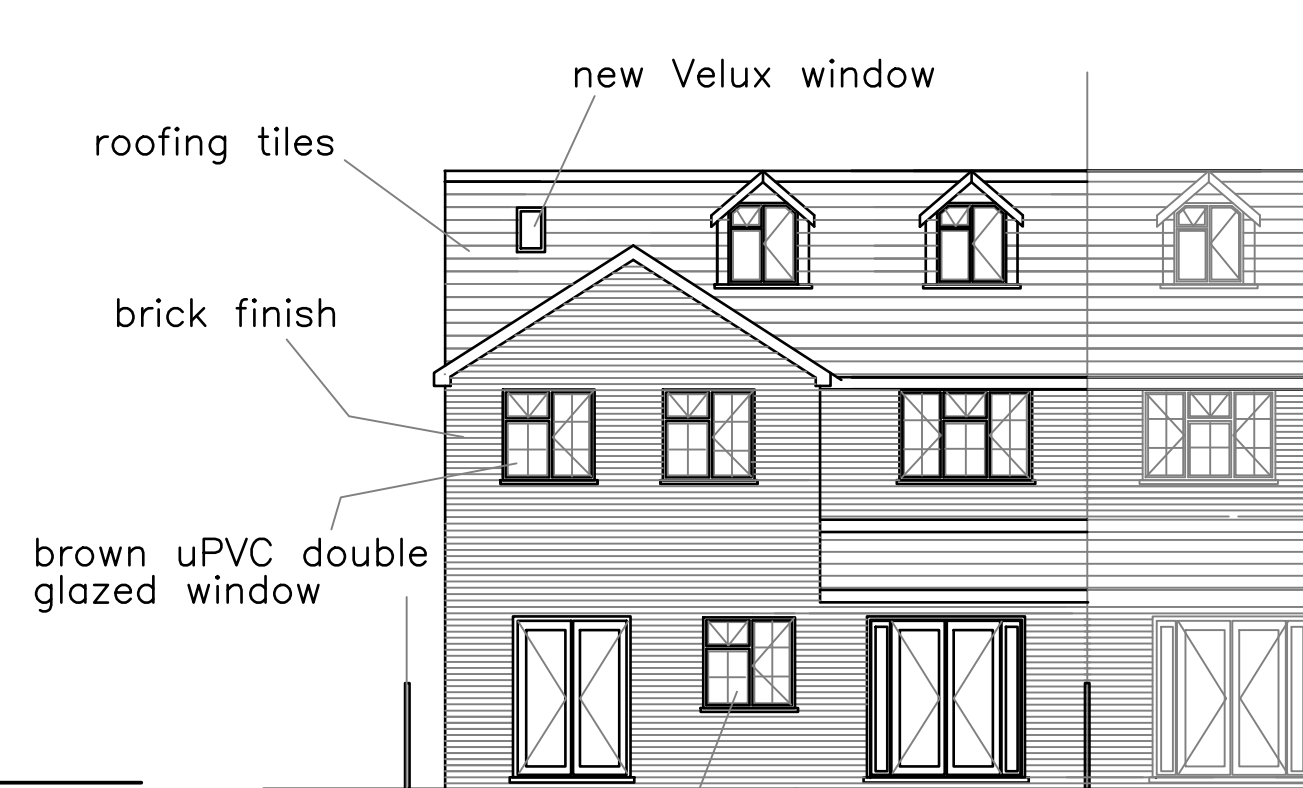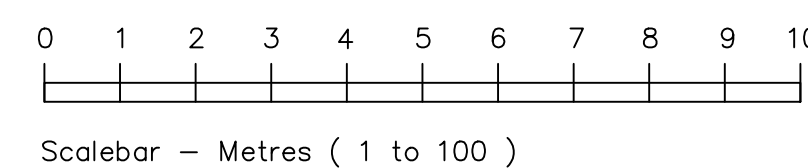


PROPOSED
REAR ELEVATION

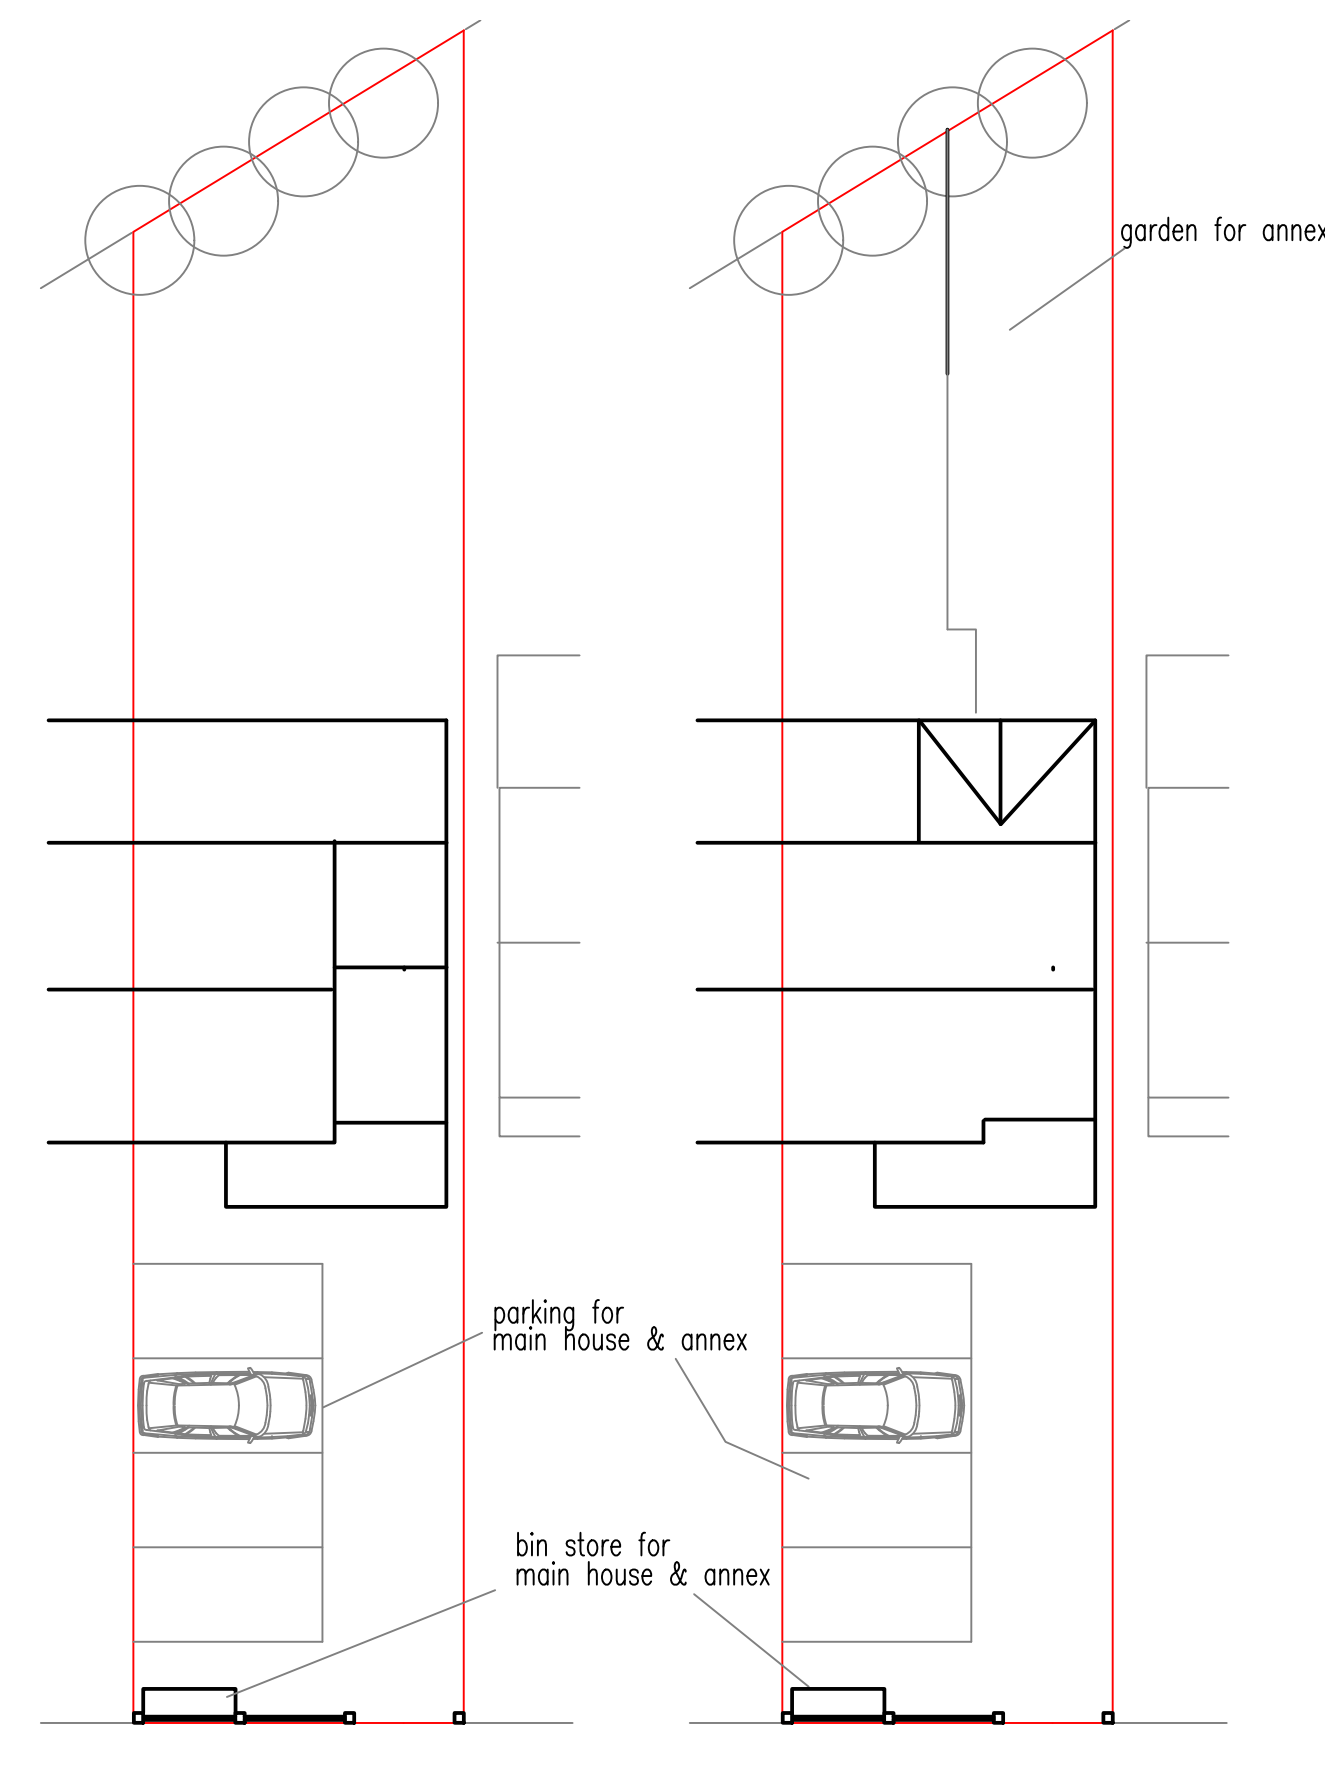


BLOCK PLAN
EXISTING

BLOCK PLAN
PROPOSED

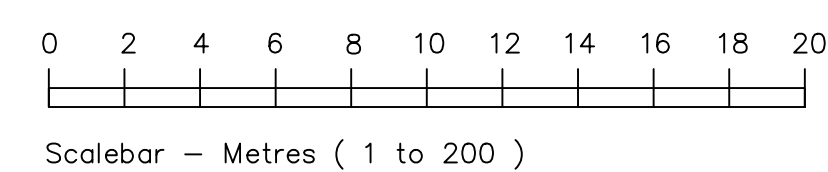

35A Watling Street, DA11 7NU

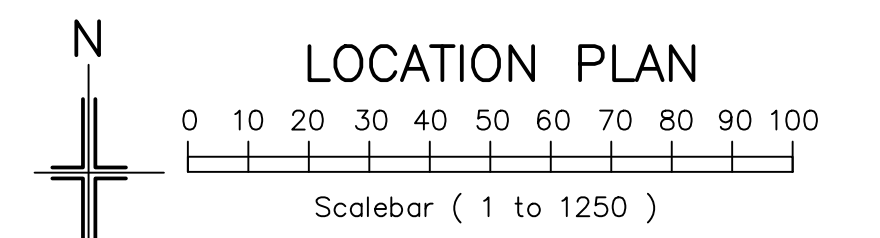

C	Block plans revised	19/8/26	GDM
B	Minor Revisions	1/8/26	GDM
A	Minor Revisions	21/8/25	GDM
Ref.	Revision	Date	By

All rights reserved. No part of this drawing may be reproduced or transmitted in any form by any means without written permission of the copyright holder.

Project
**35A WATLING STREET
GRAVESEND KENT**

Drawing
**PROPOSED ANNEX
PLANNING DRAWING**

Scale	1:200	1:100	Date
Drawn By	GDM		12/2/25
Designed By			
Checked By			

Drawing number
WS/25/01

C