
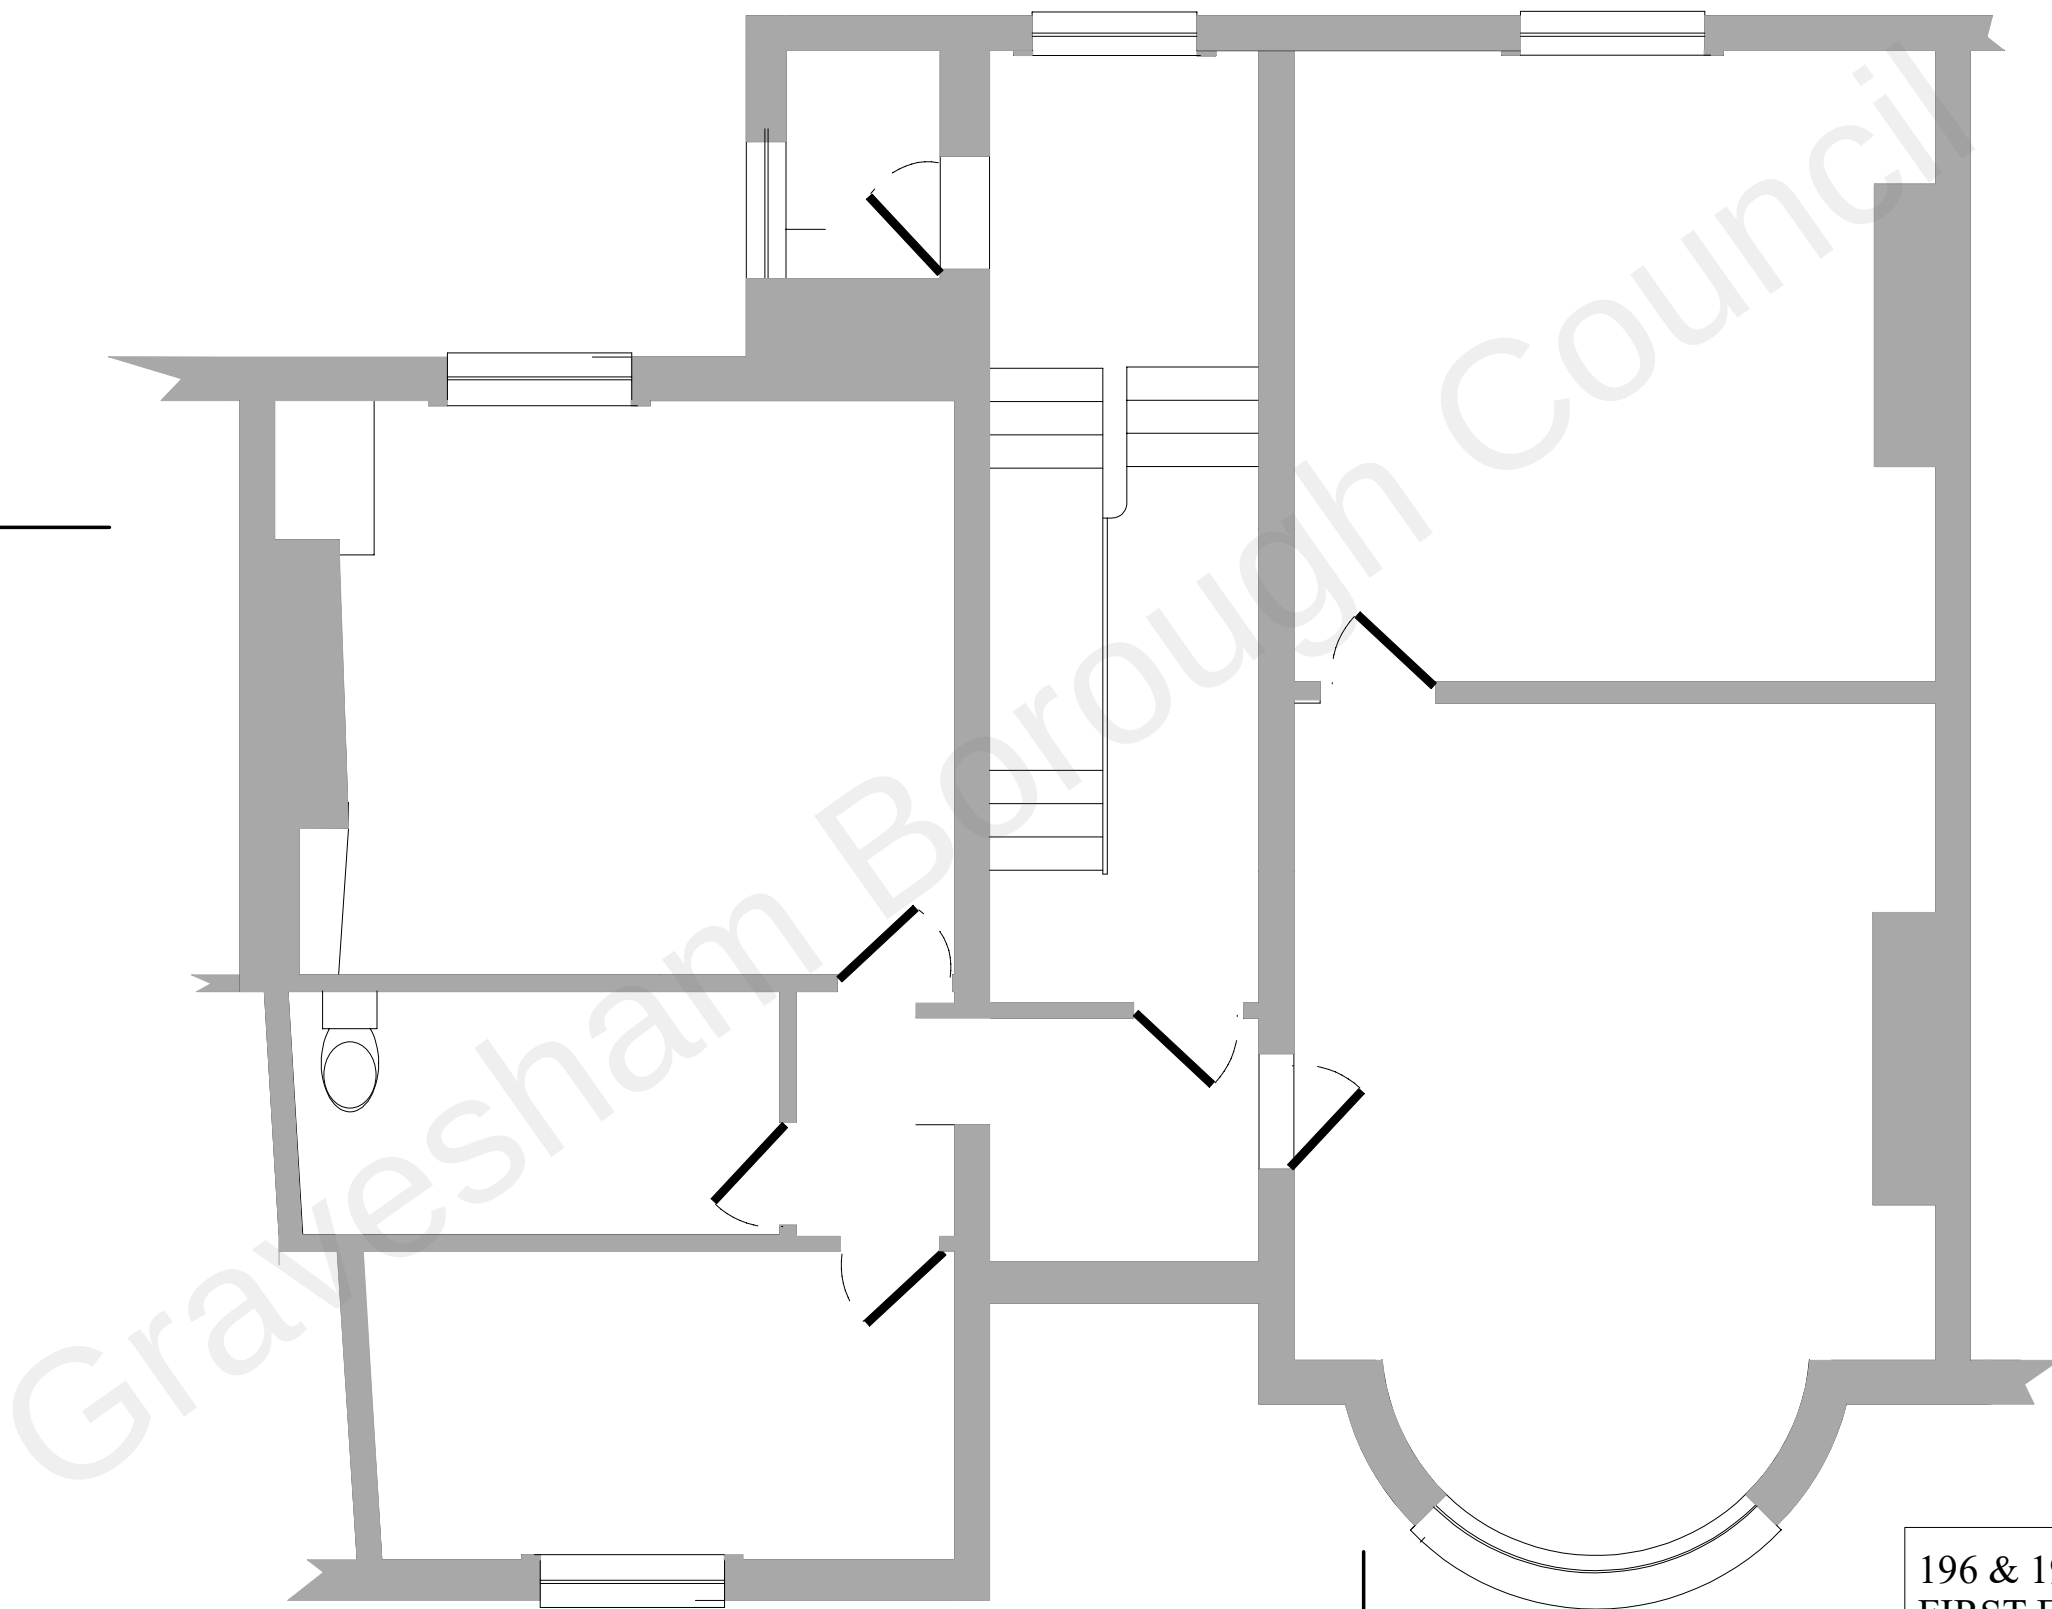
 
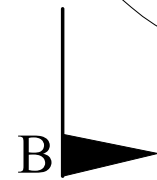


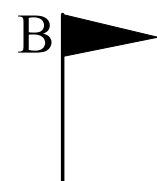

196 & 197 PARROCK STREET
FIRST FLOOR PLAN
EXISTING

Scale 1:50@A3

Drawing Number	Revision	Date
PS 013	0	01/03/2022