


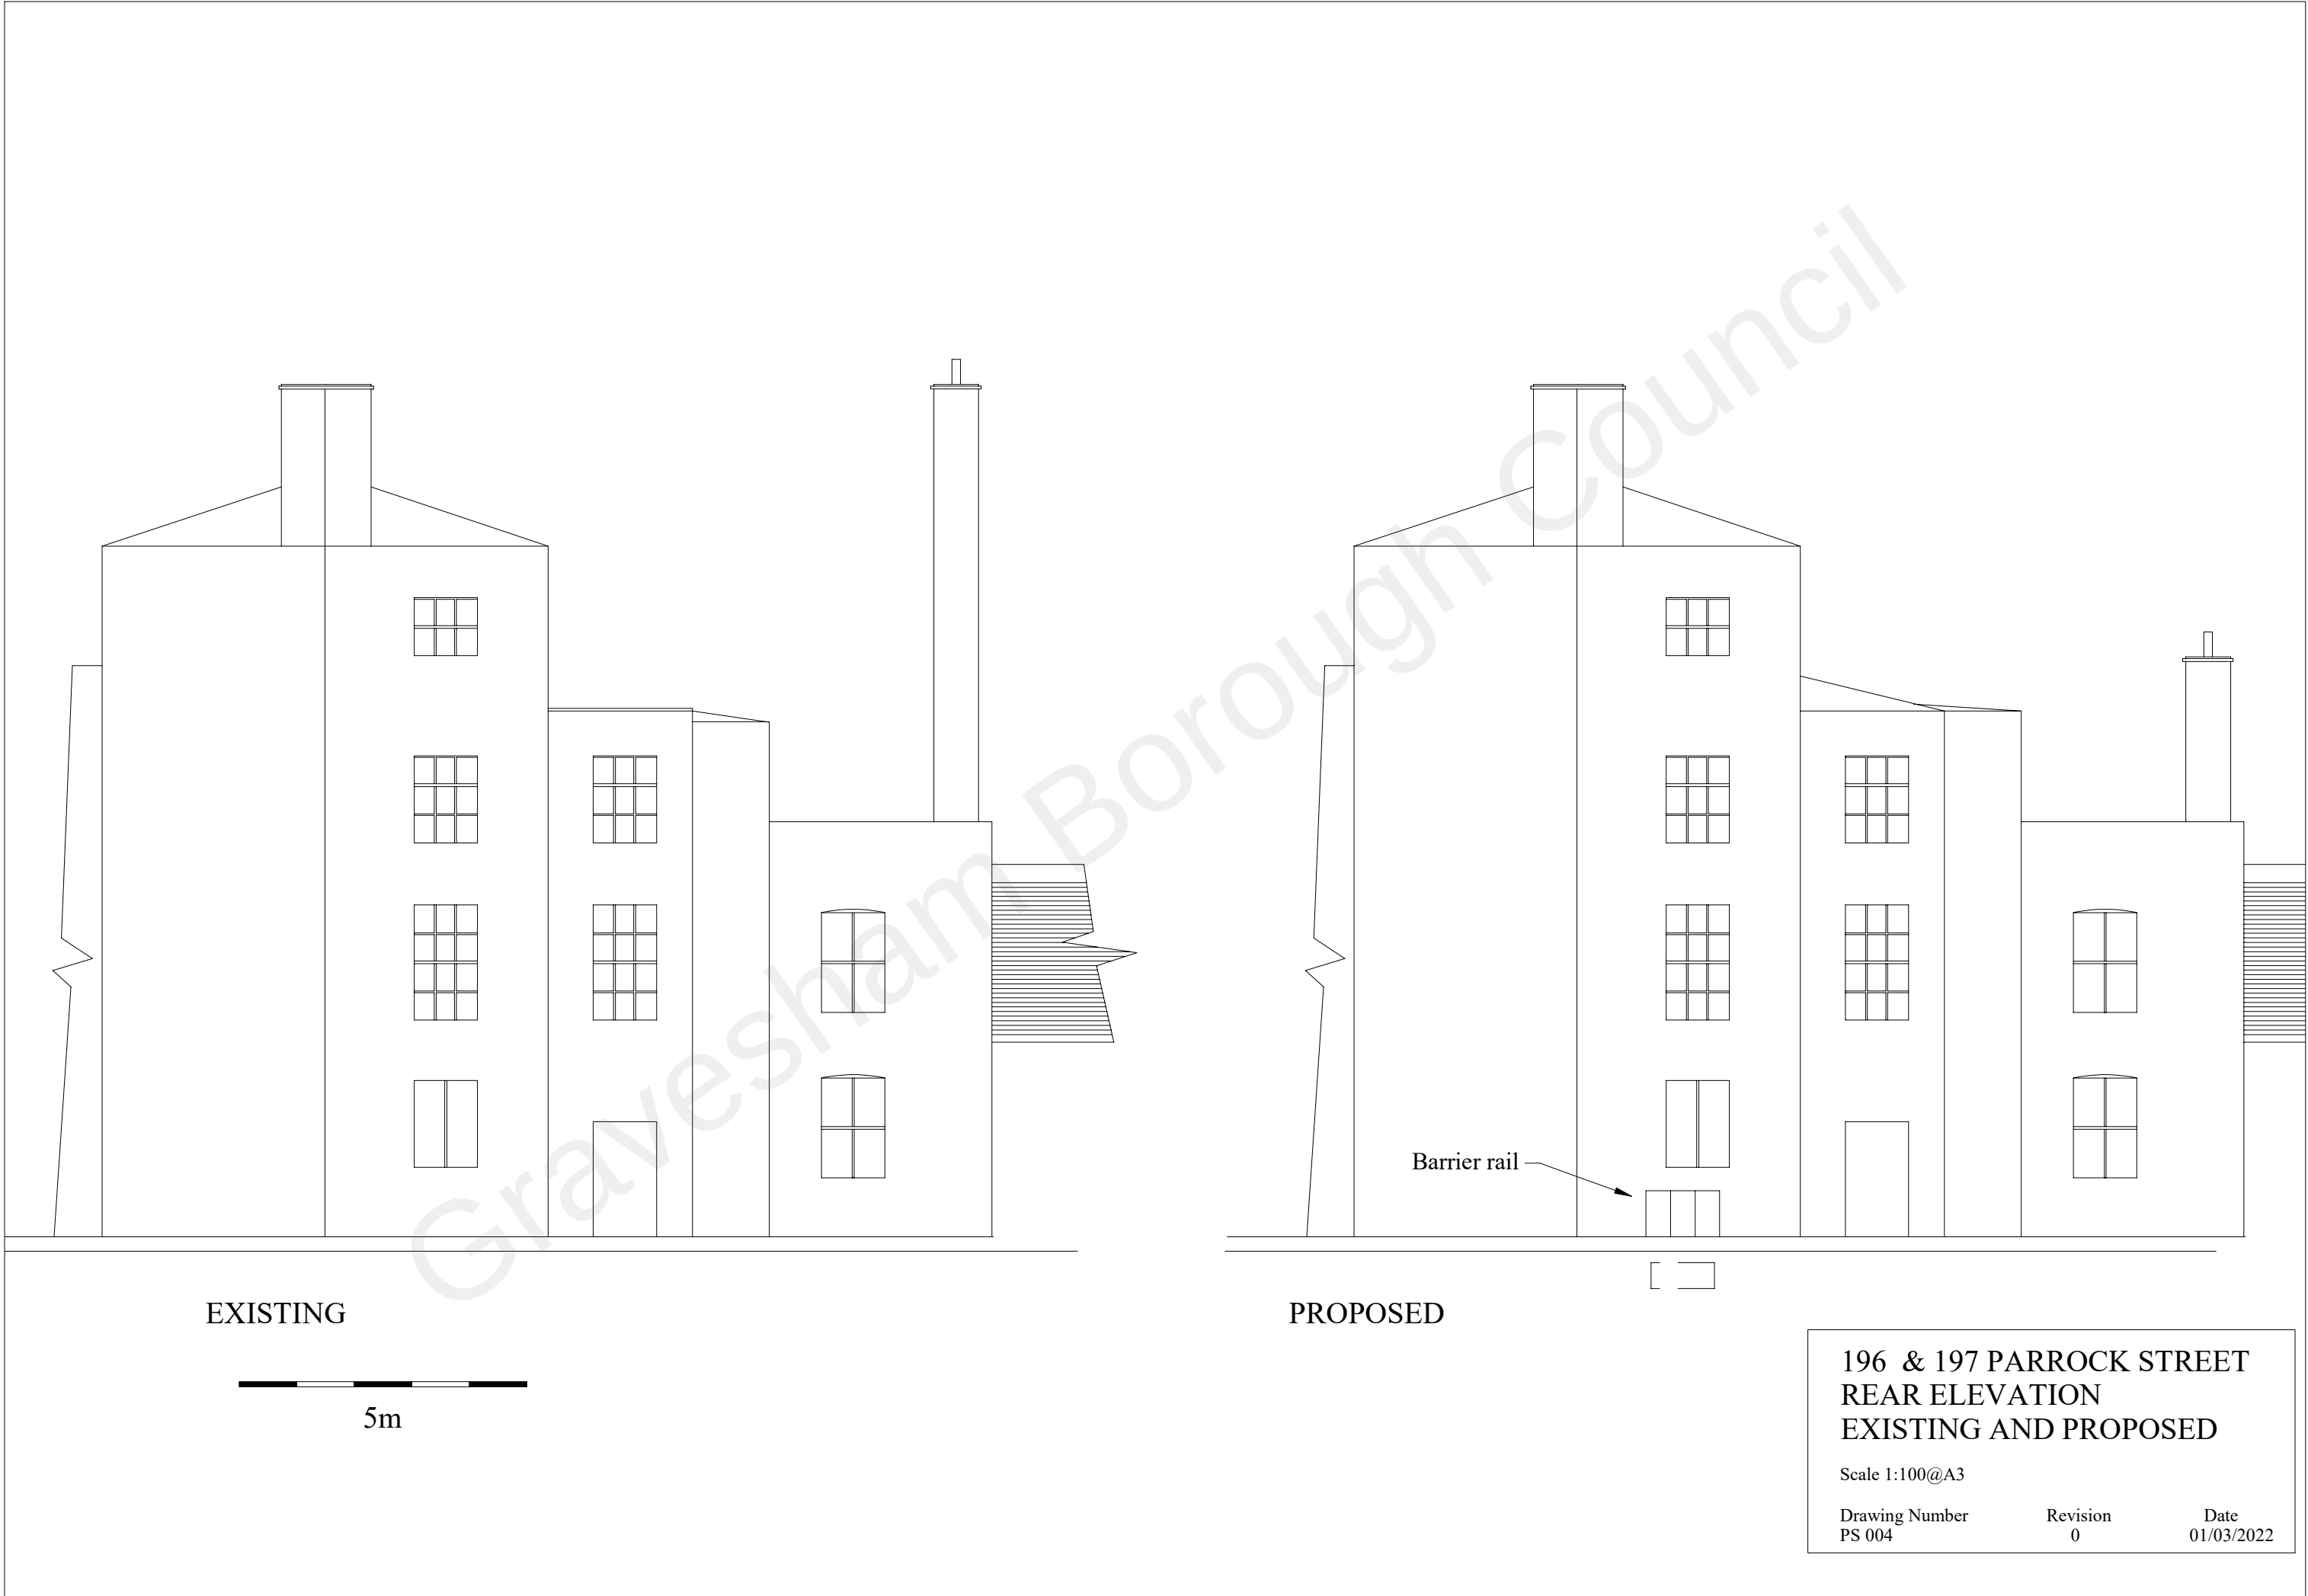

EXISTING

5m

PROPOSED

Barrier rail

196 & 197 PARROCK STREET
REAR ELEVATION
EXISTING AND PROPOSED

Scale 1:100@A3

Drawing Number
PS 004

Revision
0

Date
01/03/2022