


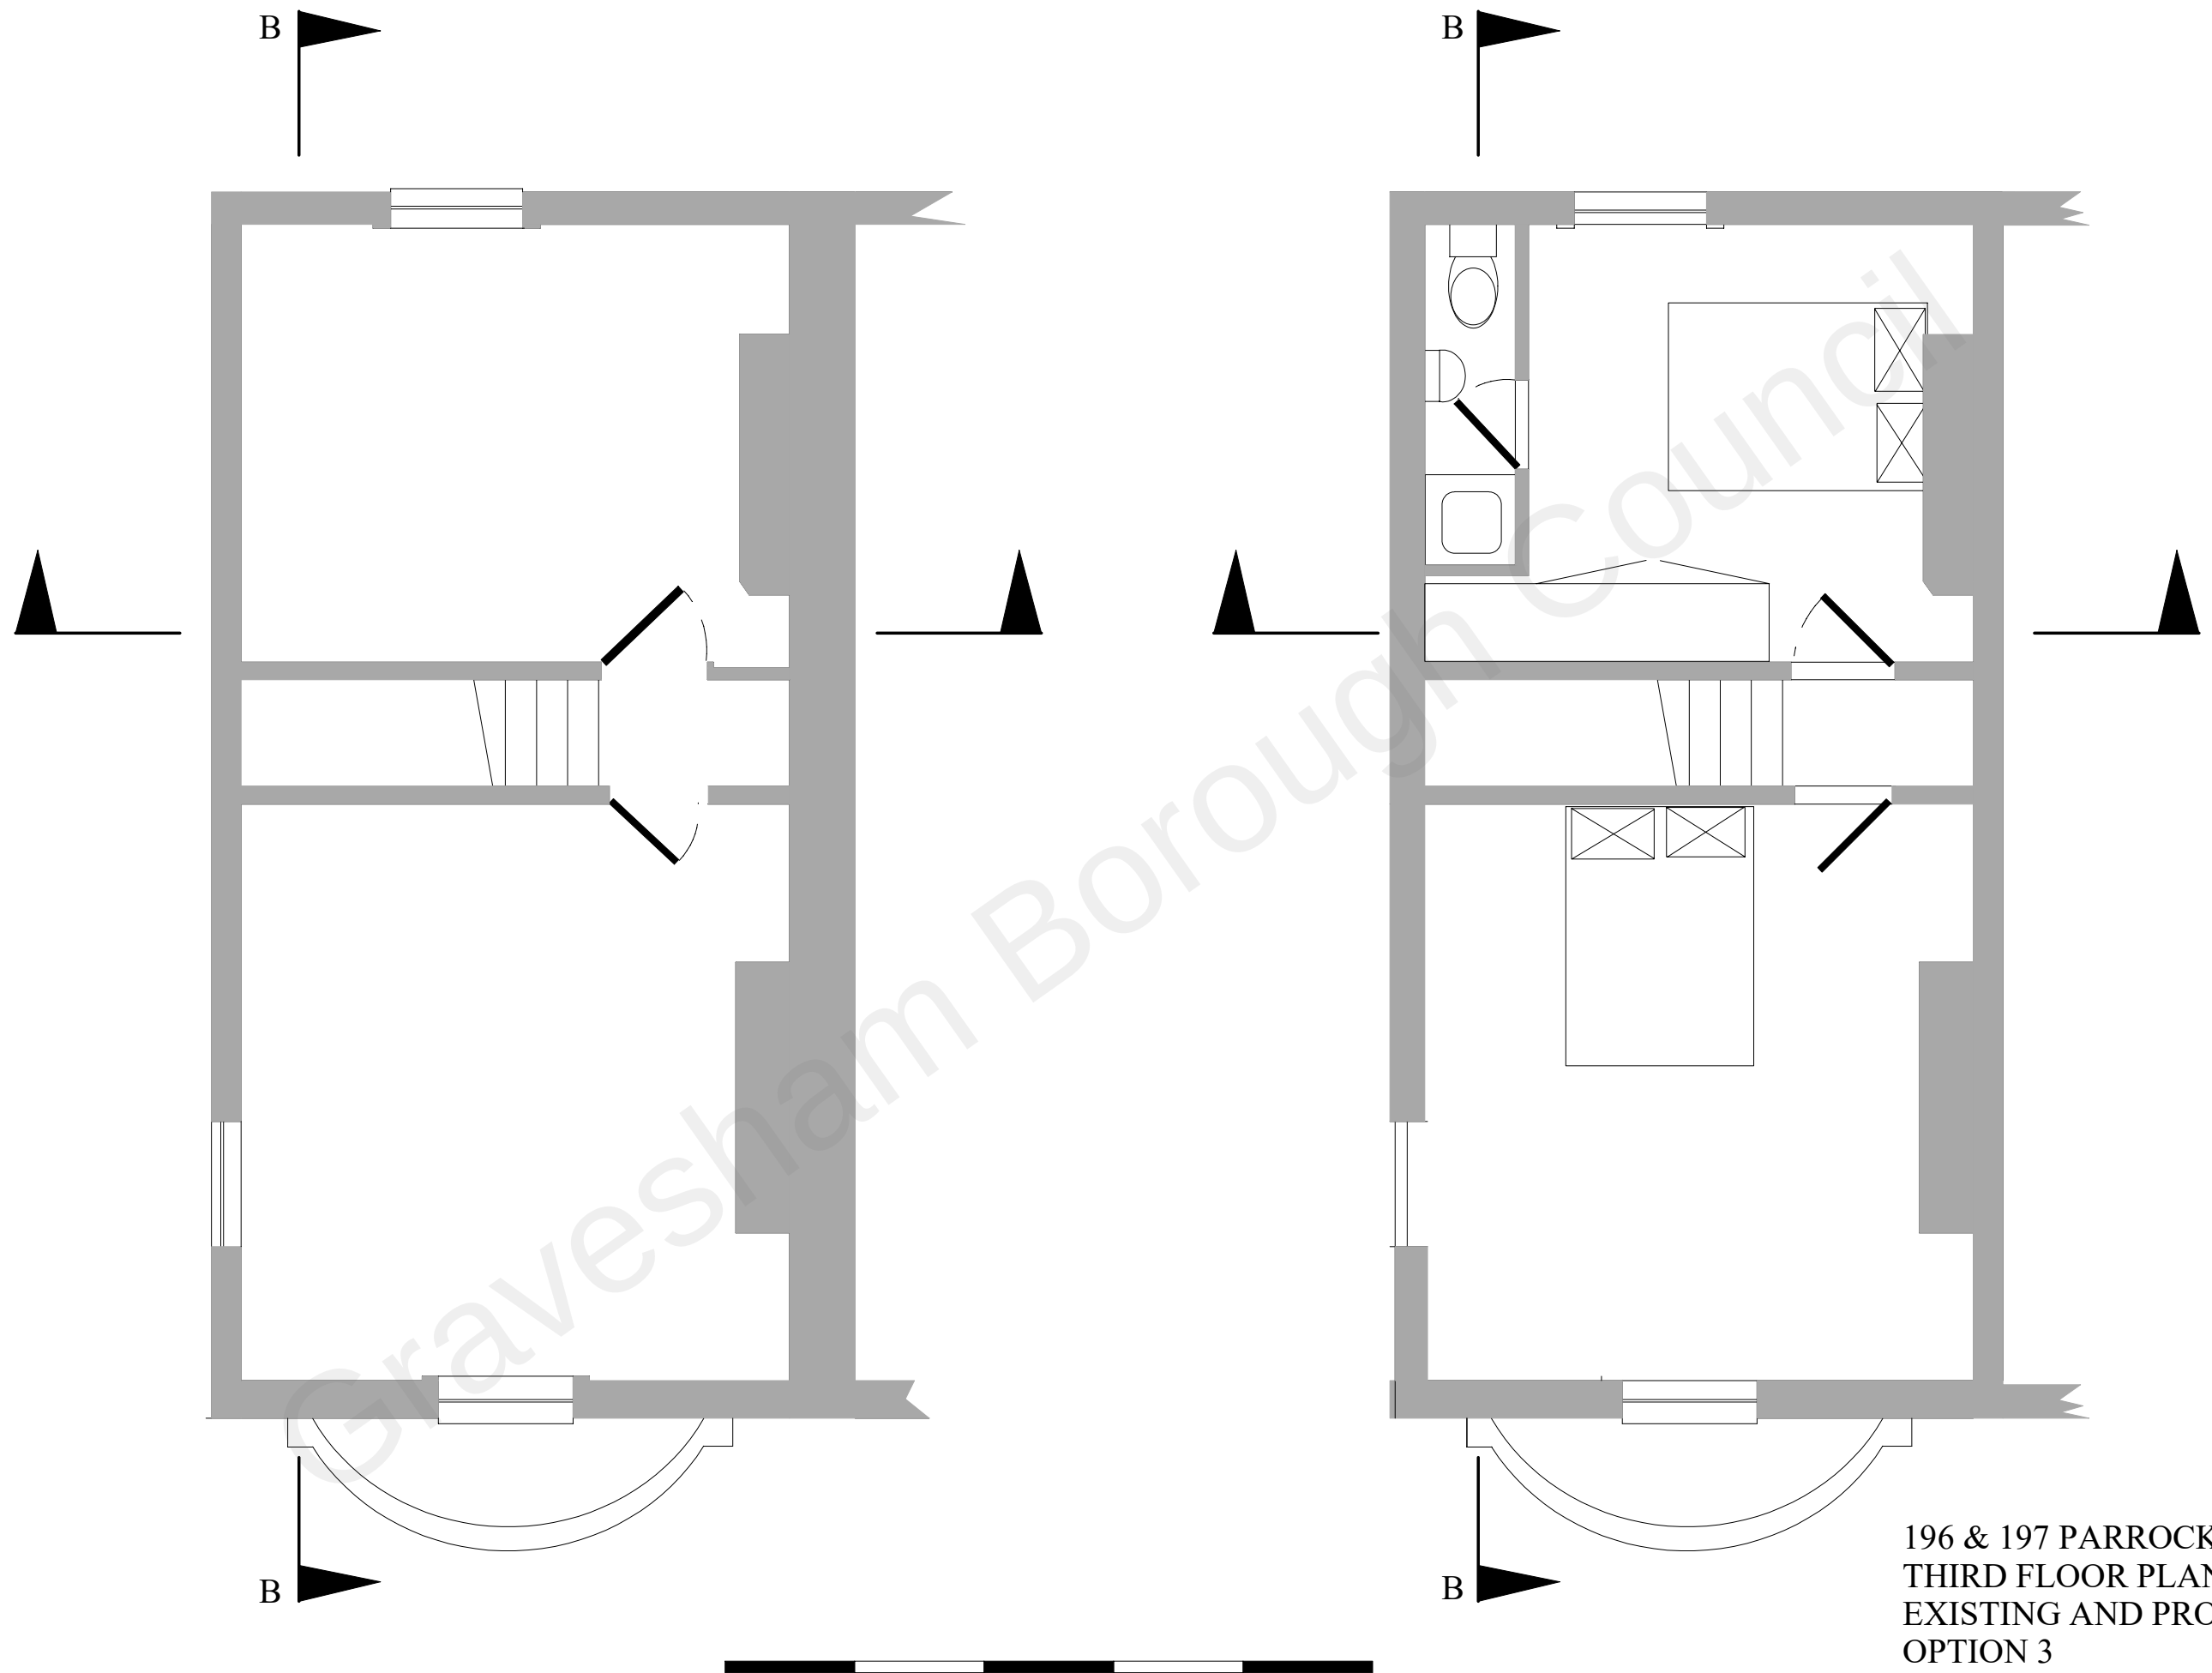

196 & 197 PARROCK STREET
THIRD FLOOR PLAN
EXISTING AND PROPOSED
OPTION 3

Scale 1:50@A3

Drawing Number
PS 020

Revision
0

Date
01/03/2022