
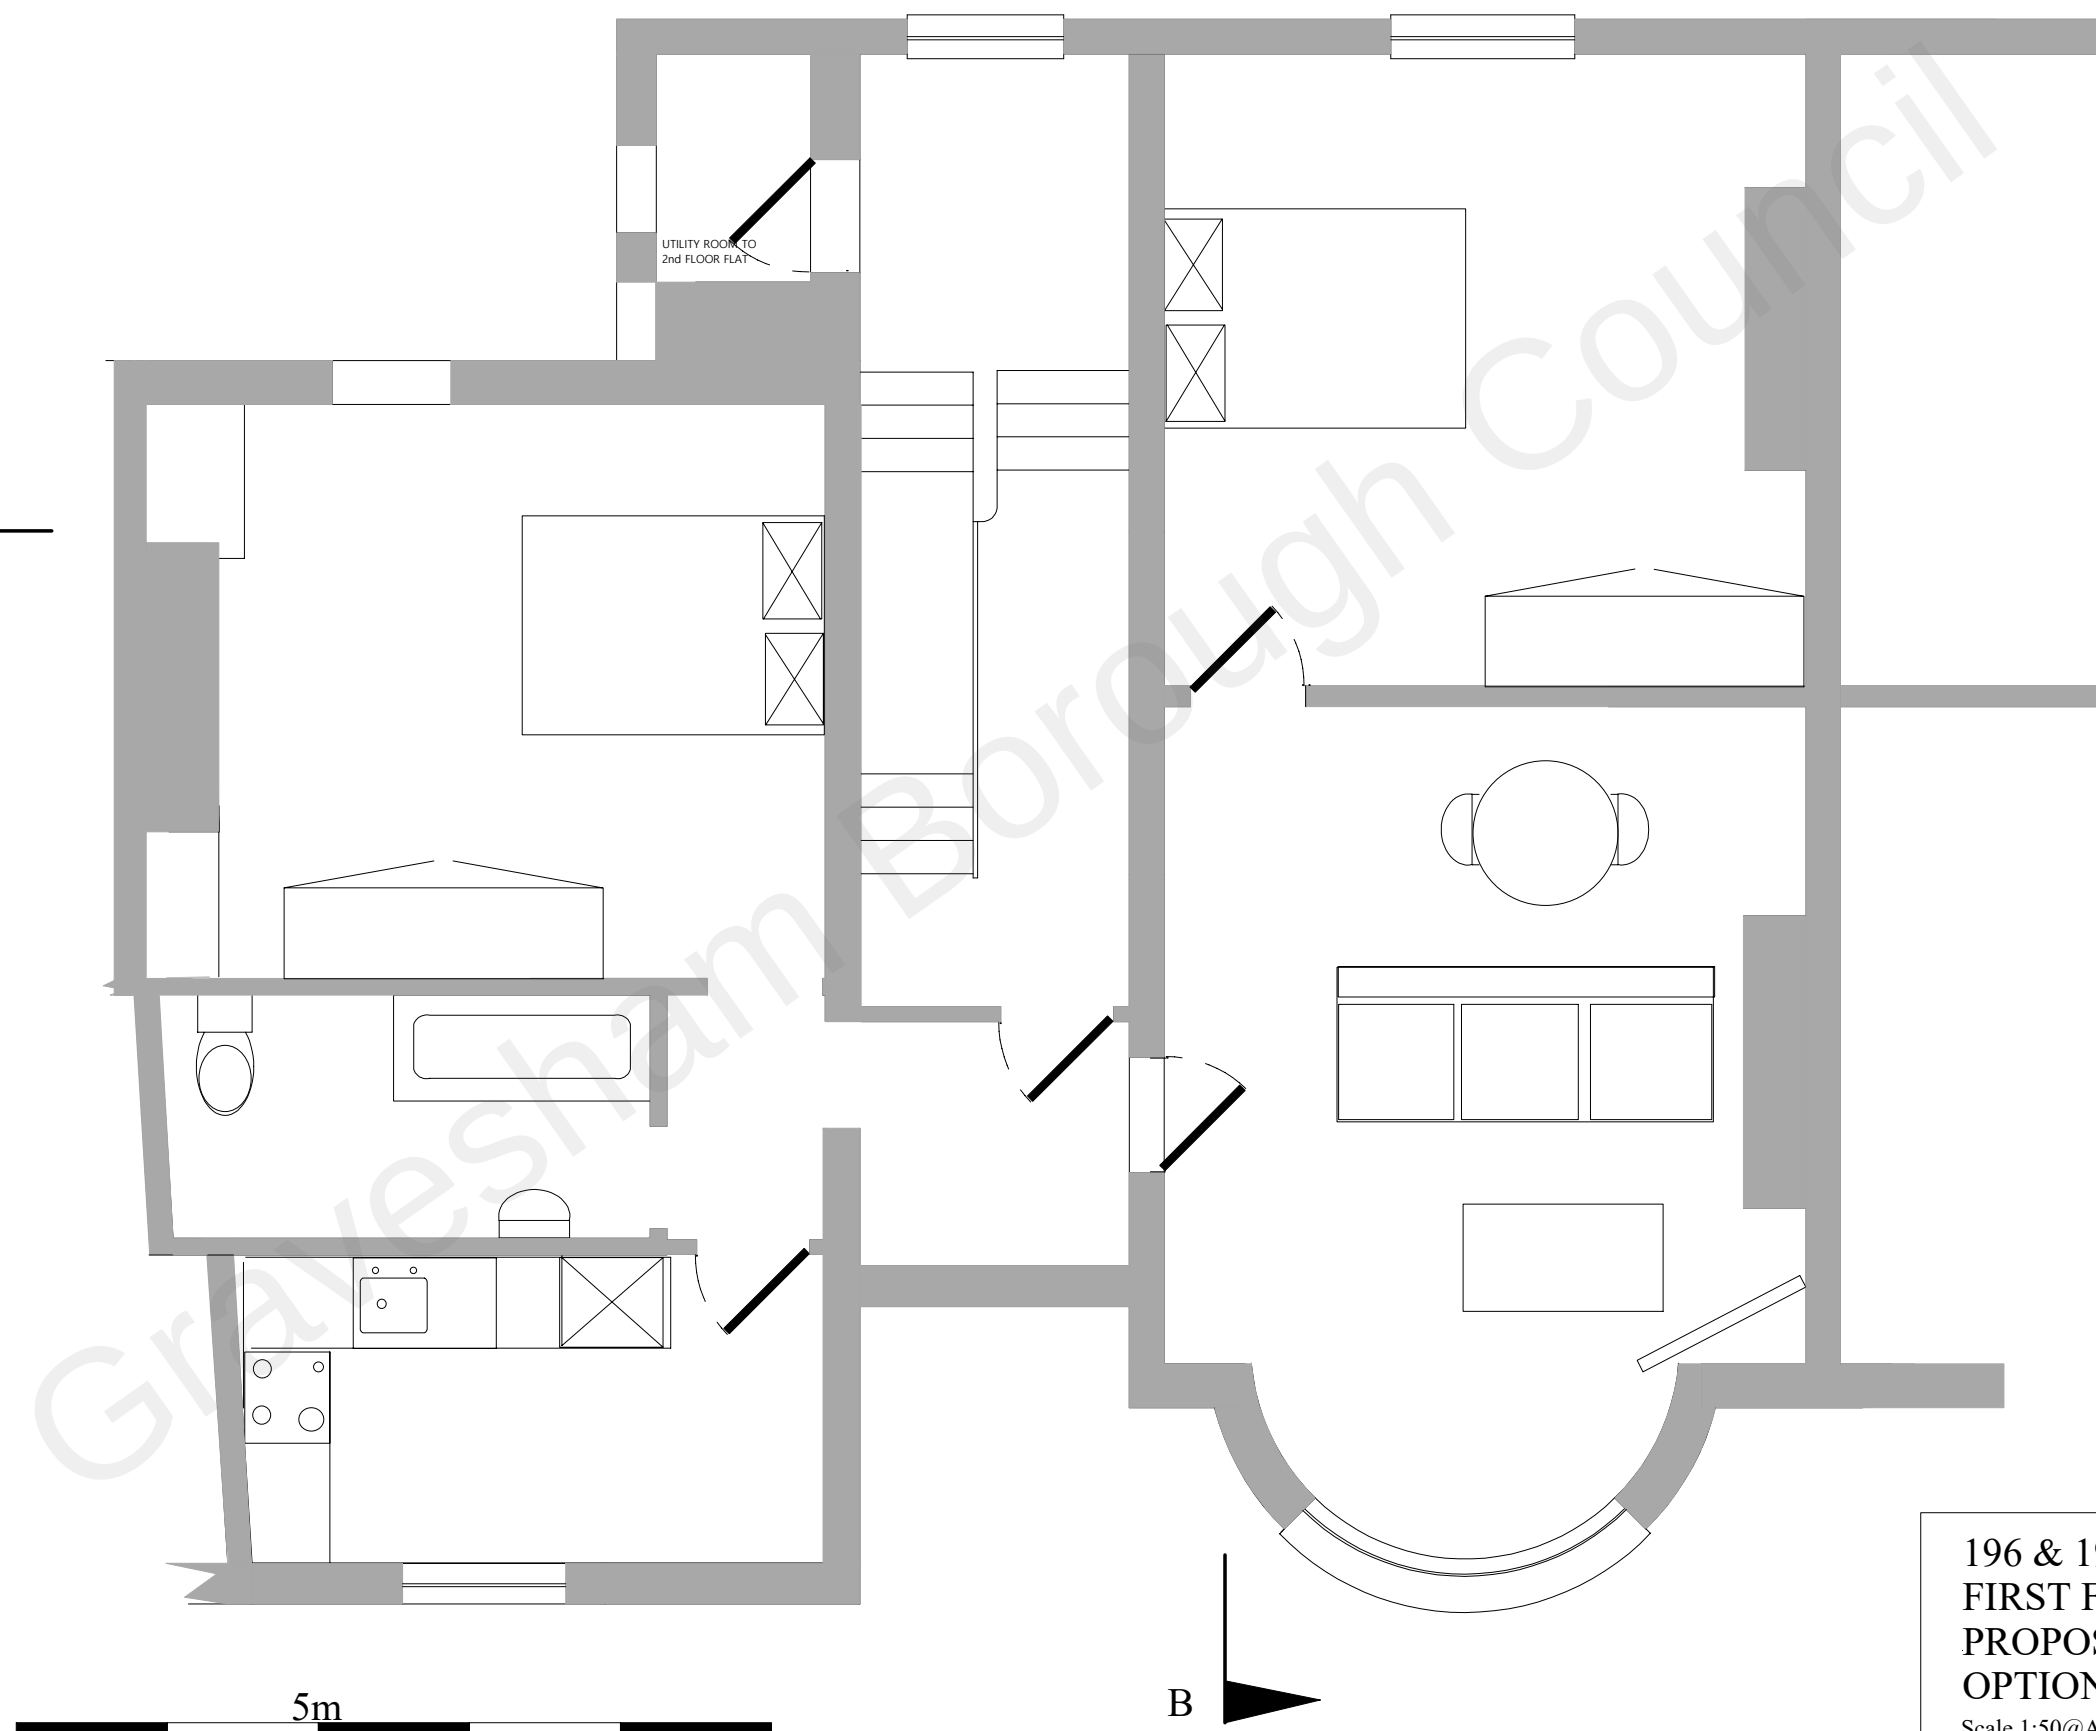
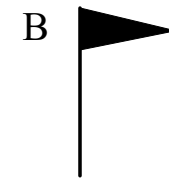


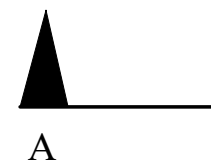

196 & 197 PARROCK STREET
FIRST FLOOR PLAN
PROPOSED
OPTIONS 1 & 2
Scale 1:50@A3

Drawing Number	Revision	Date
PS 014	0	01/03/2022