


5m

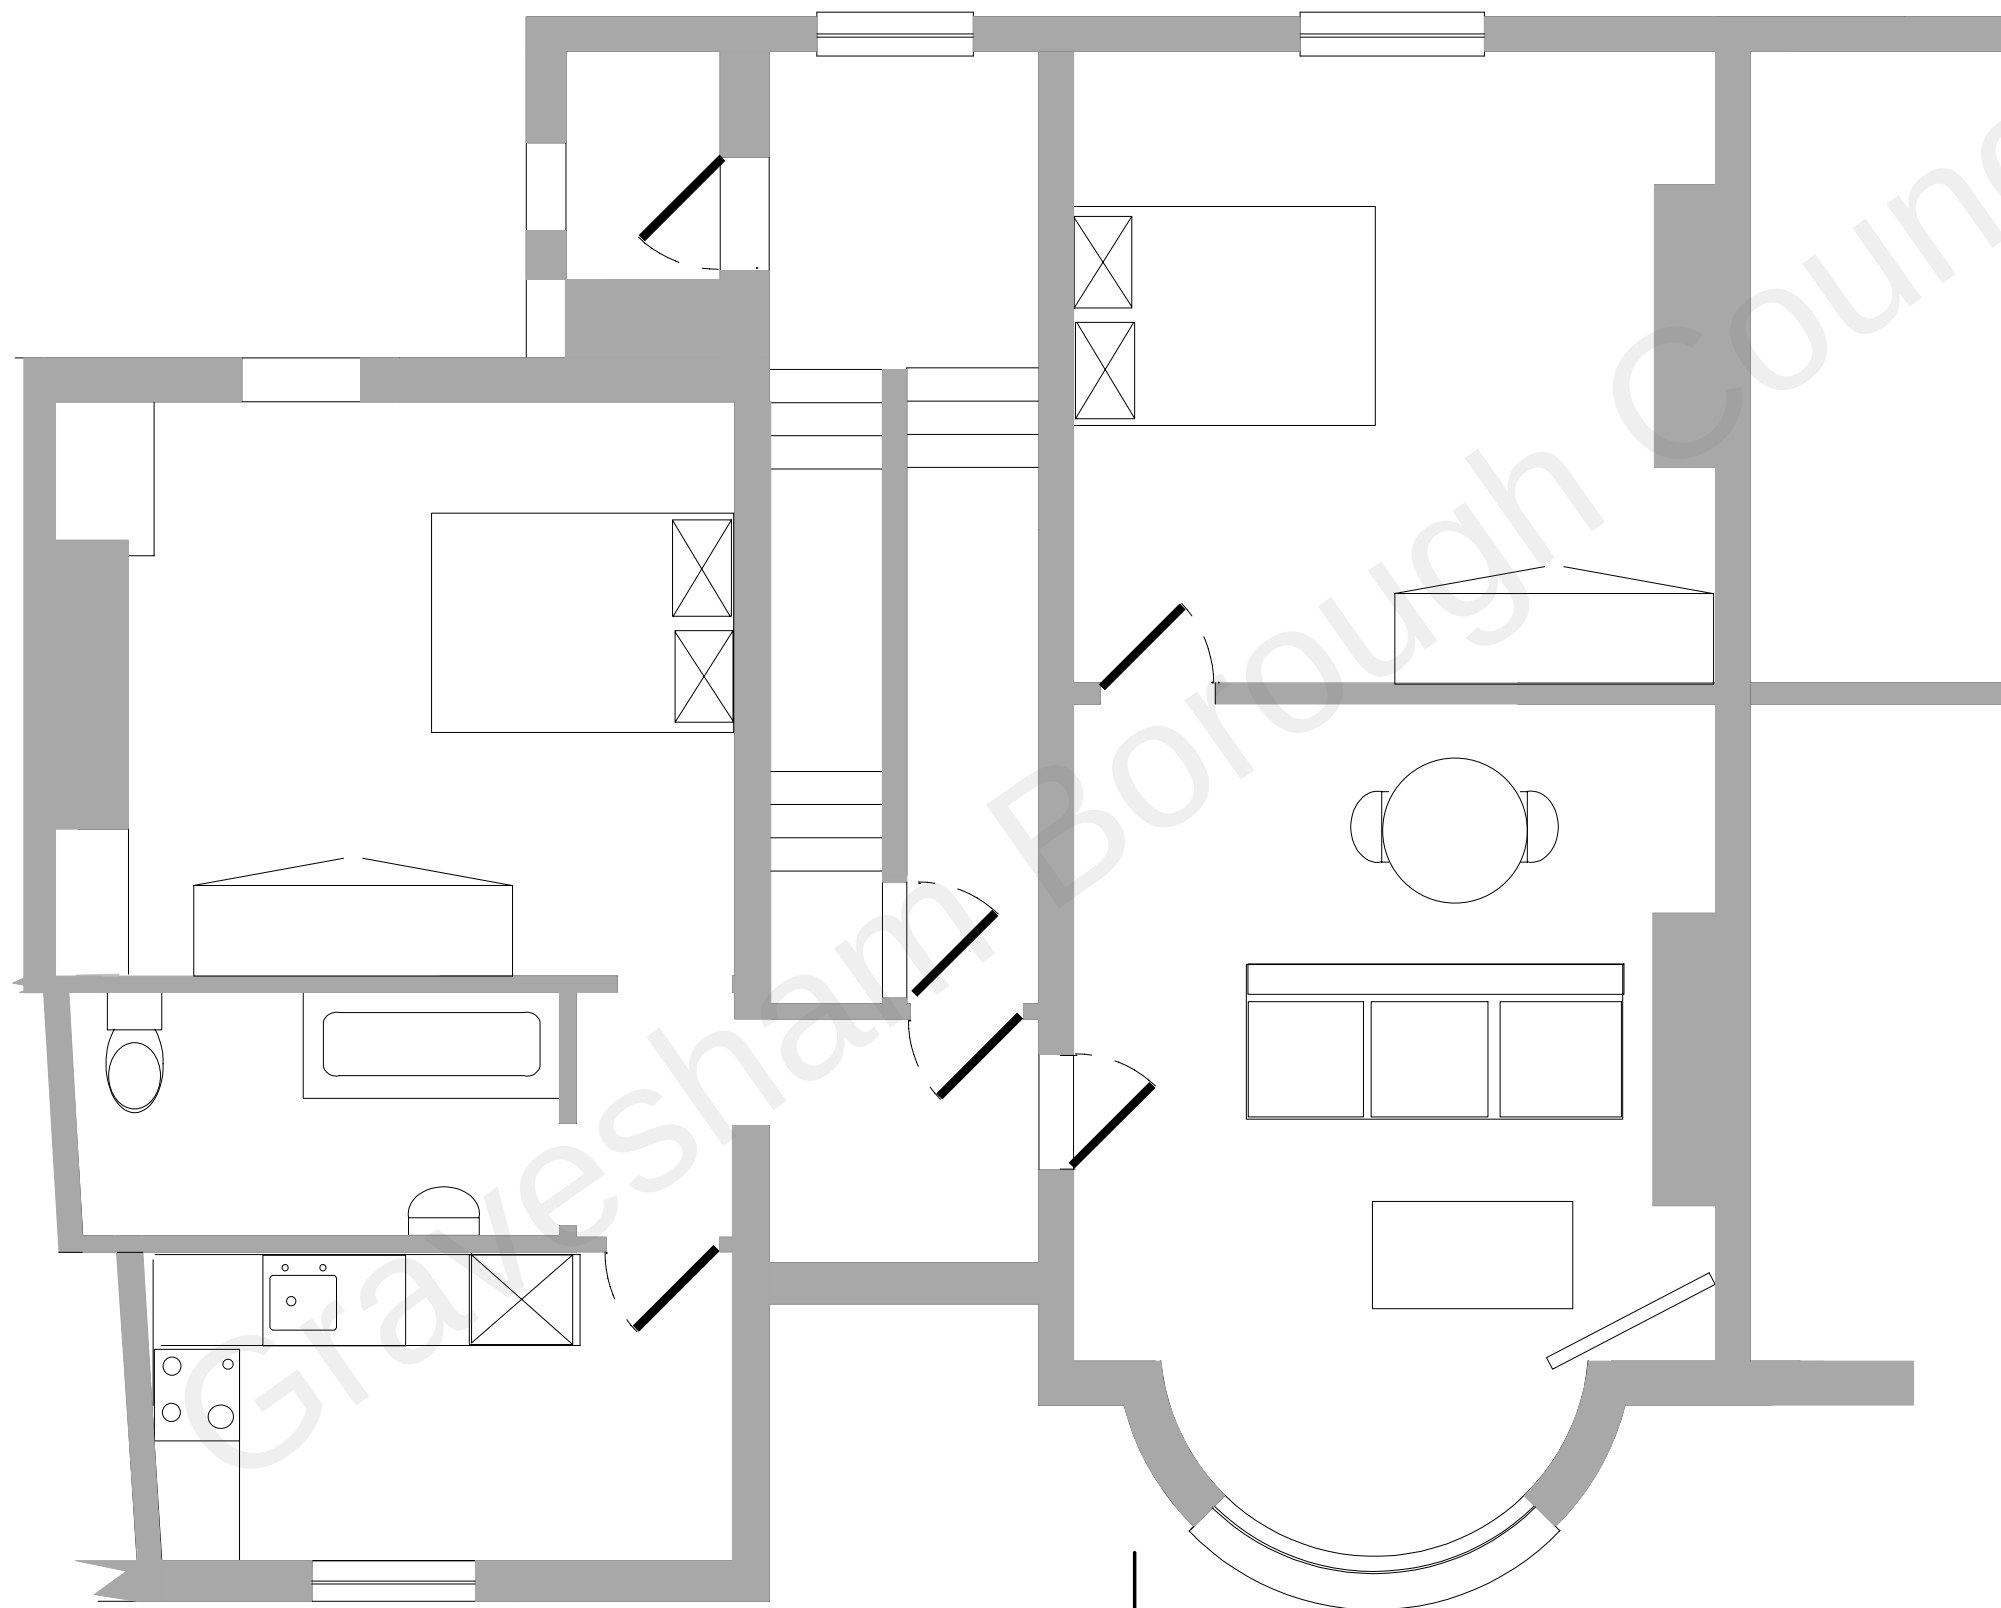

196 & 197 PARROCK STREET  
FIRST FLOOR PLAN  
PROPOSED  
OPTION 3

Scale 1:50@A3

| Drawing Number | Revision | Date       |
|----------------|----------|------------|
| PS 015         | 0        | 01/03/2022 |