


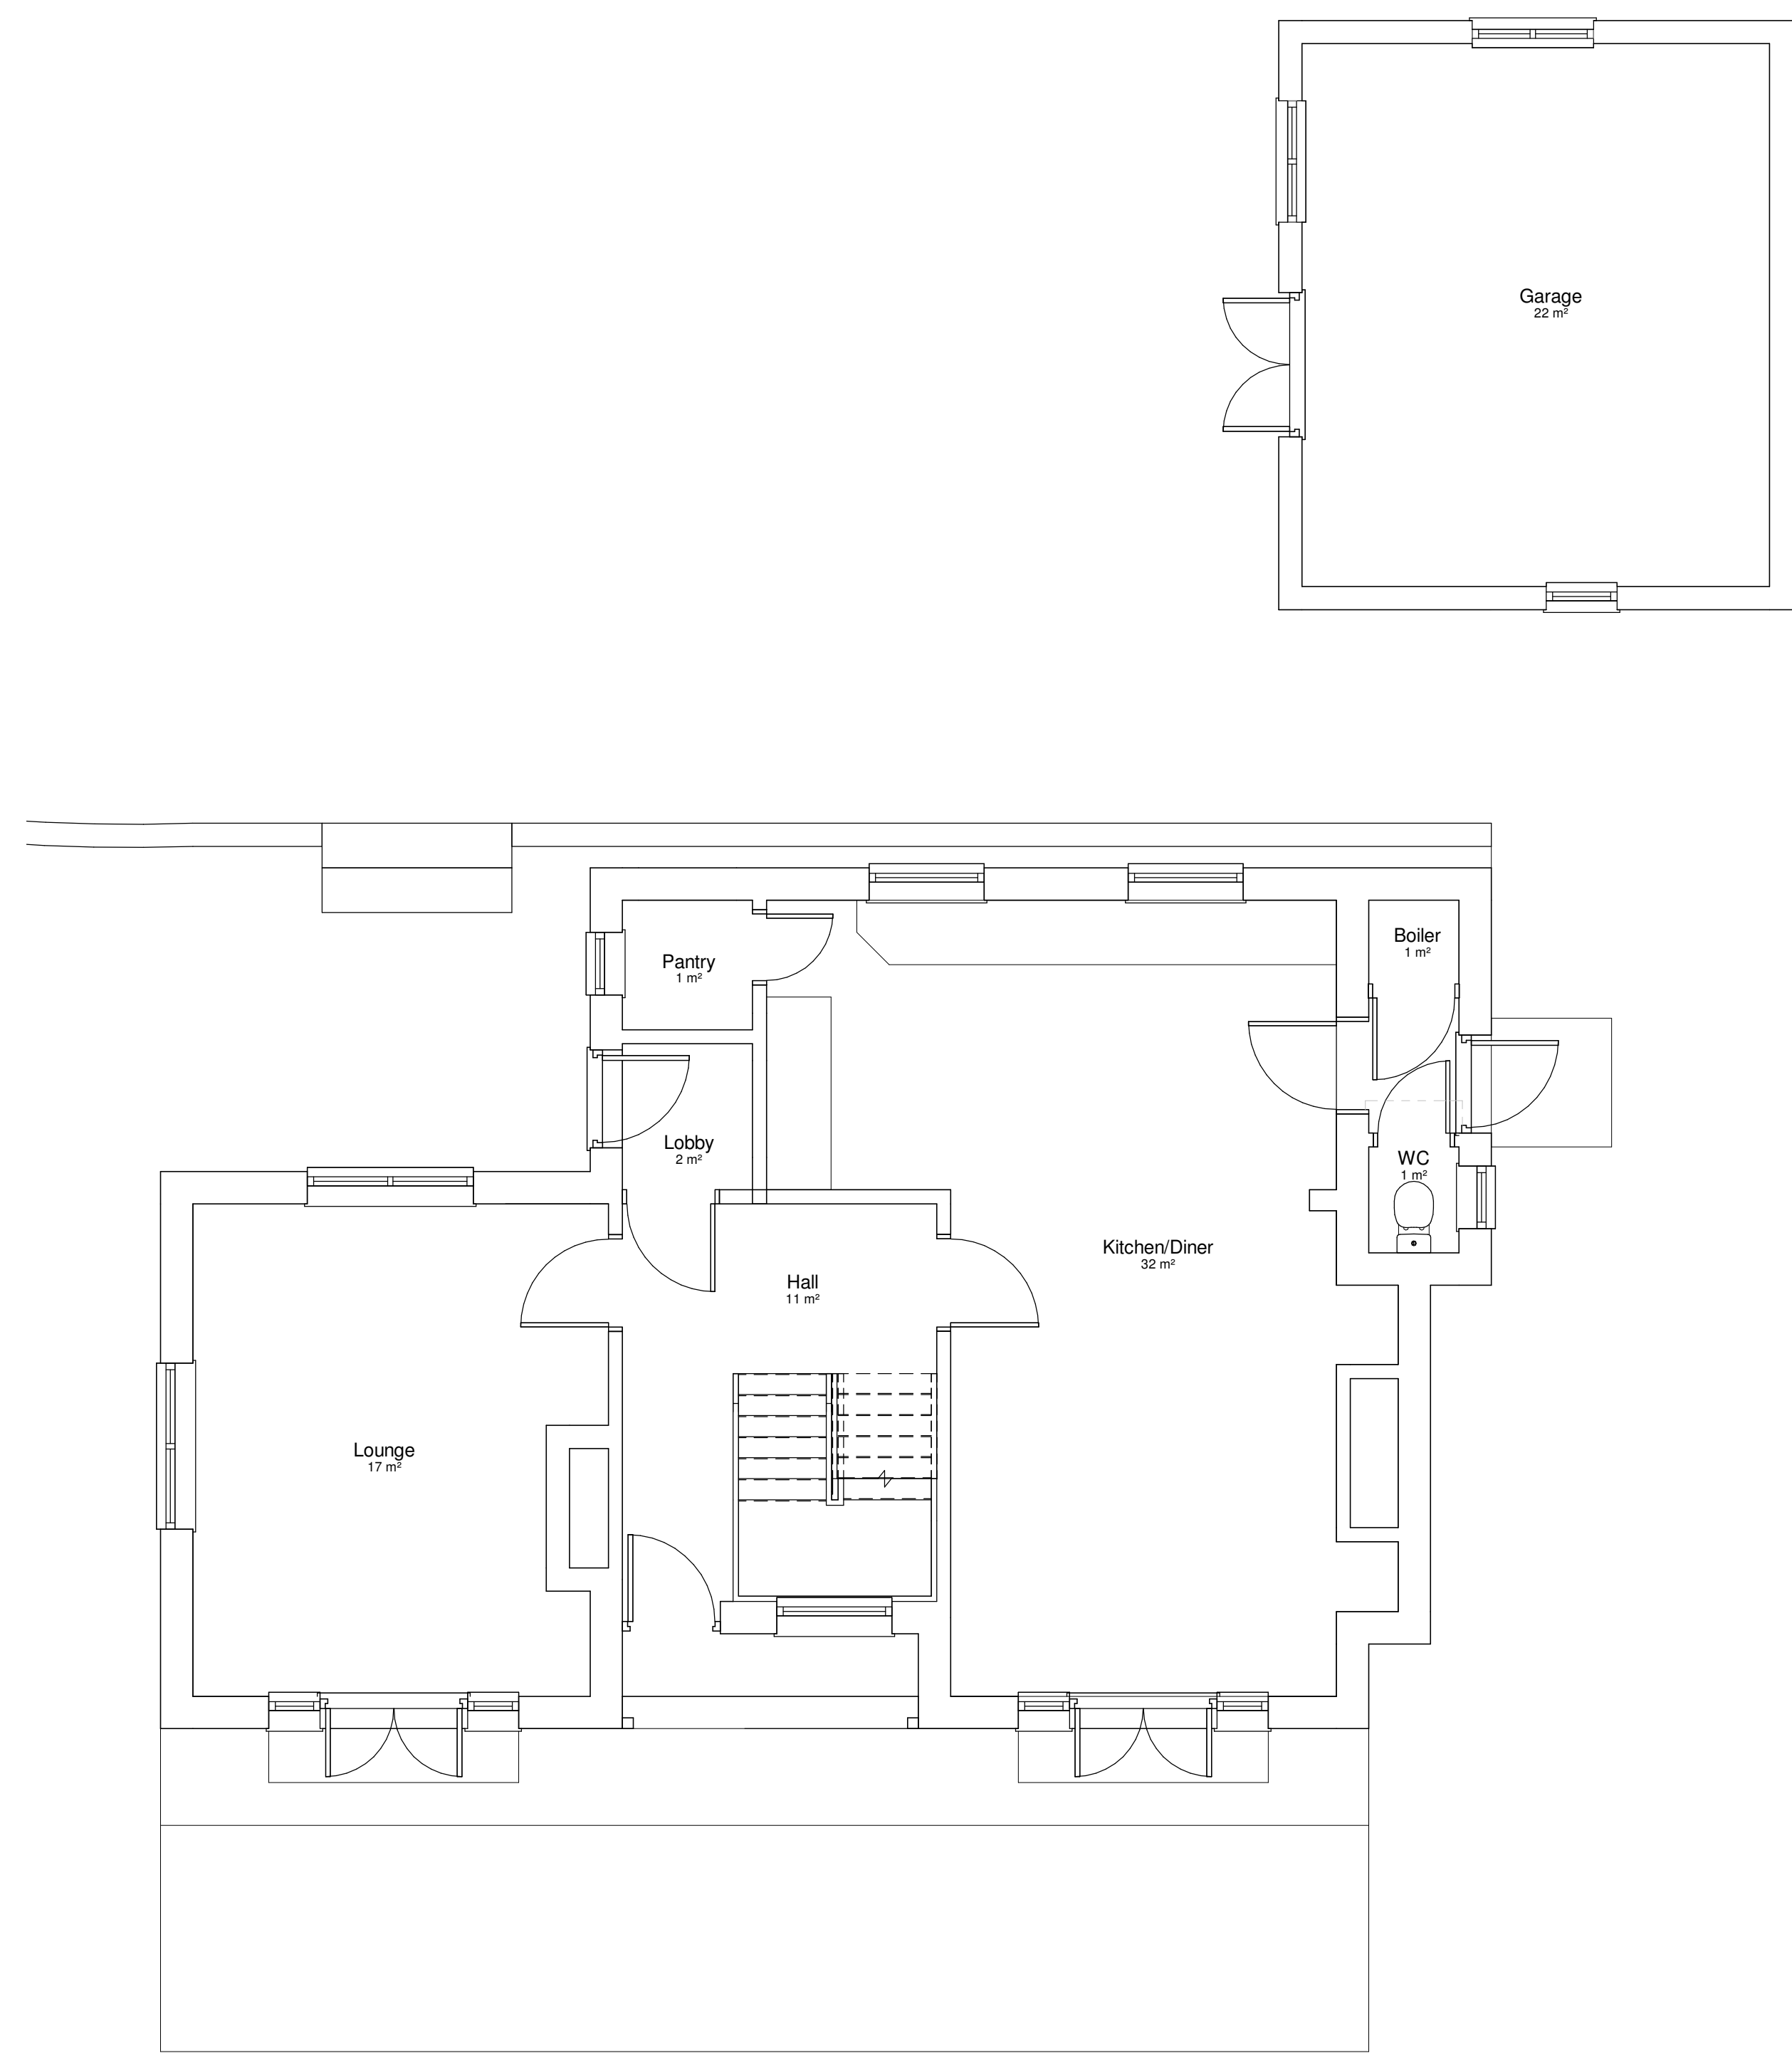
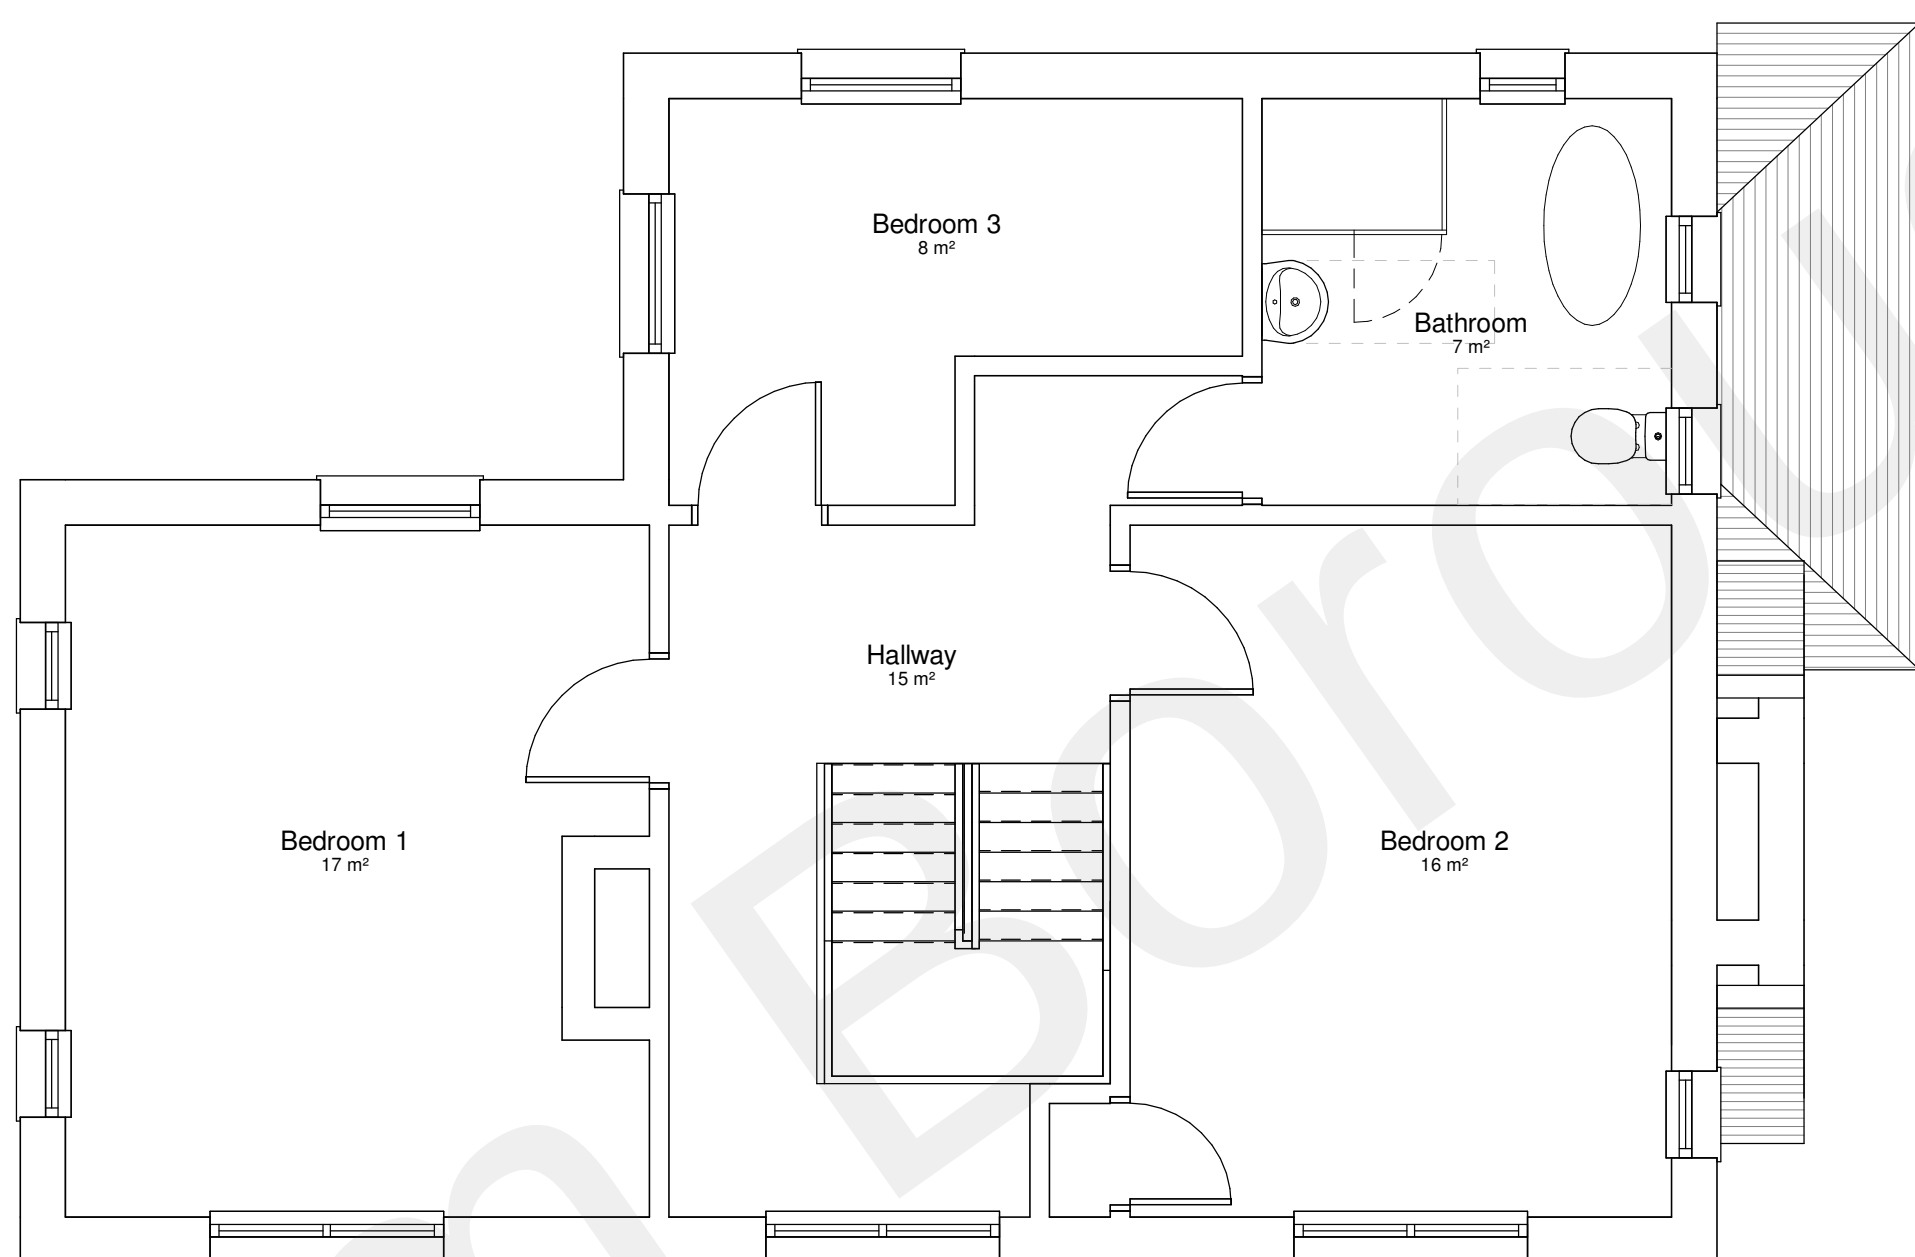


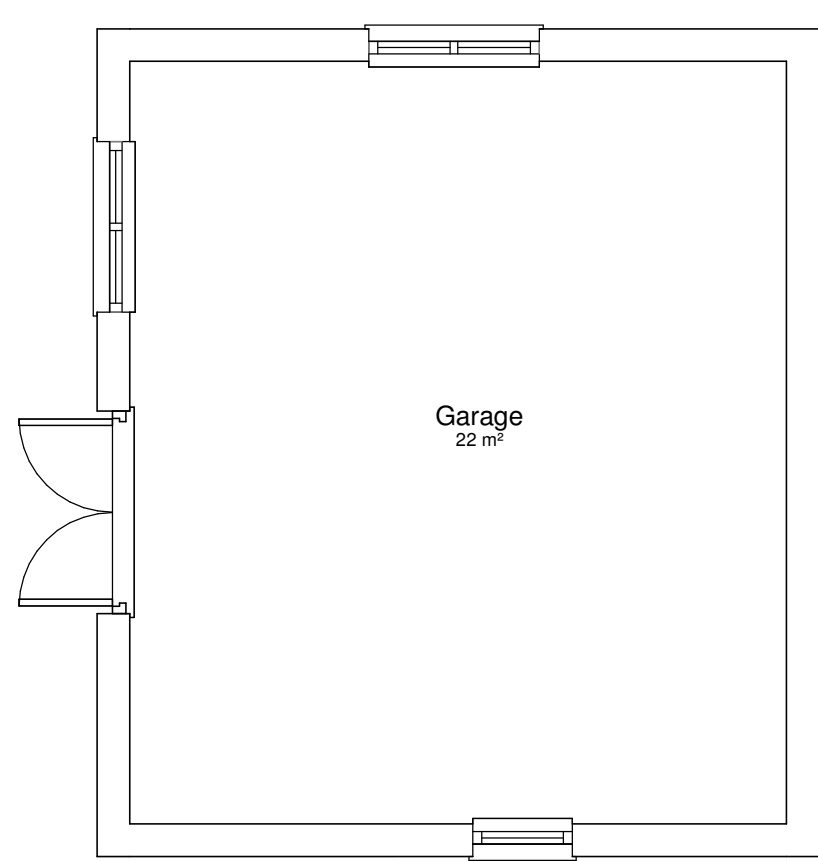

Ground Floor Plan

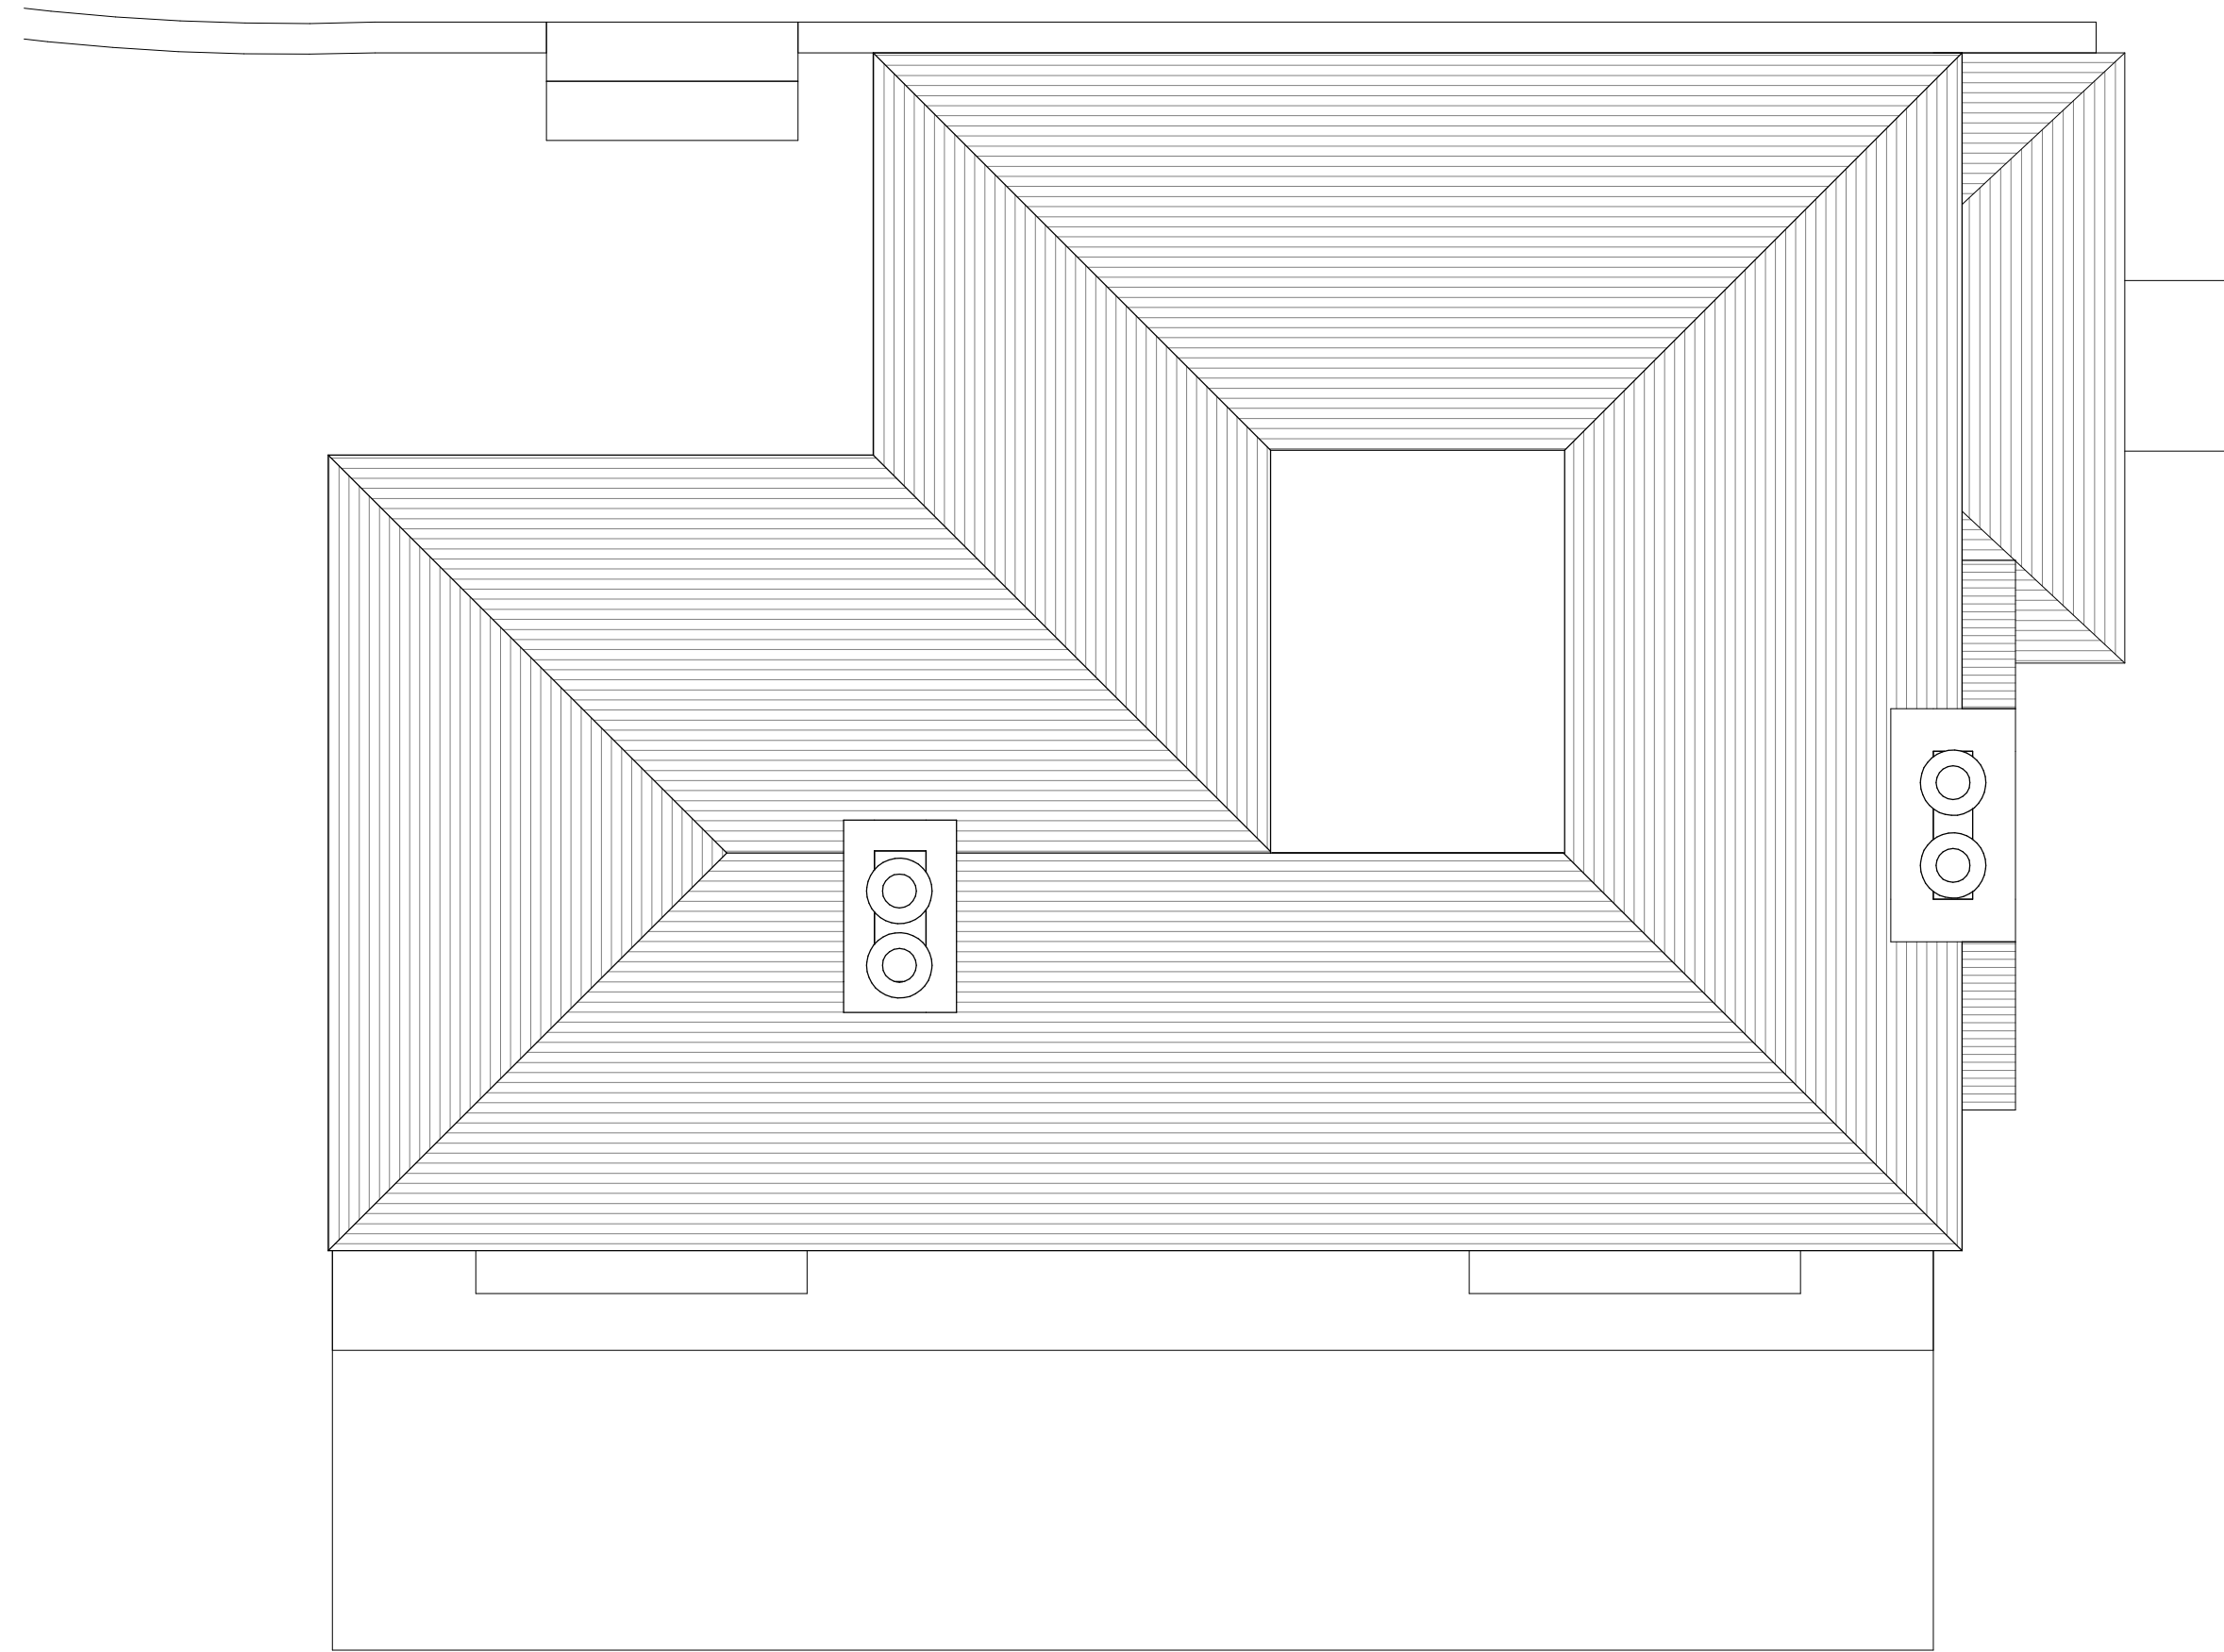

First Floor Plan

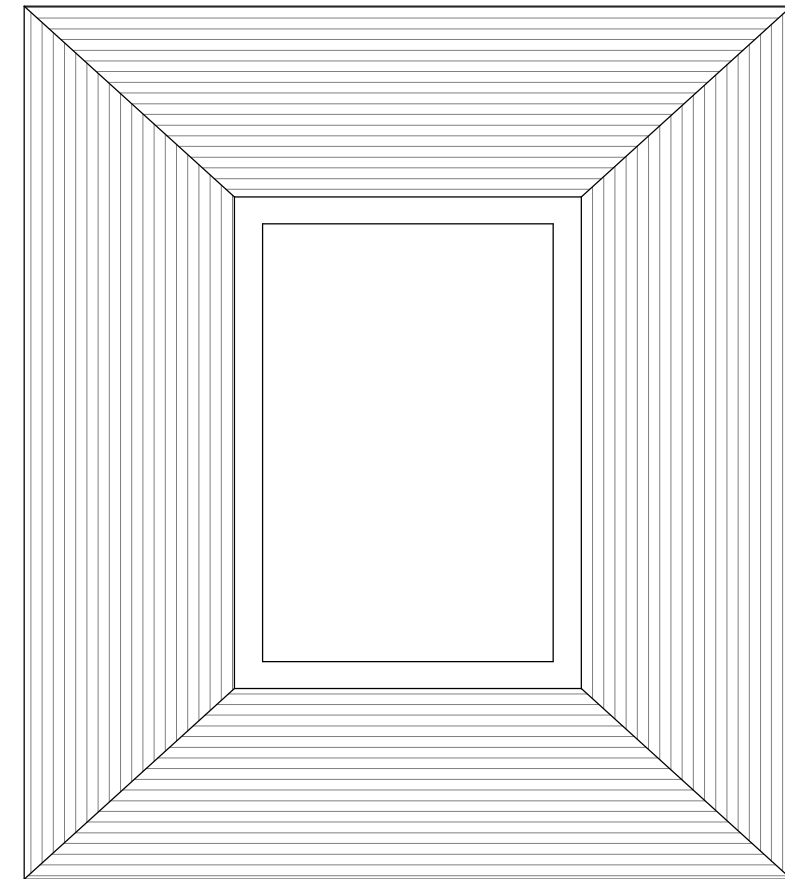

Roof Plan

2	PLANNING APPLICATION	AG	AG	20/06/22
1	Issue 1	AG	AG	19/04/22
rev	description	drawn	checked	date
revisions				

status: **PLANNING**
This drawing is protected under The Copyright, Designs and Patents Act 1988.
This drawing is produced for PLANNING PURPOSES ONLY and is not to be used for construction.

STUDIO
TWENTY THREE

client:	Mr & Mrs Rand		
project:	Glen Hurst, Pear Tree Lane		
title:	Existing Floor Plans		
scale:	1 : 50 @ A0		
date:	19/04/22		
drawn:	AG		
checked:	AG		
job no:	22006	drawing no:	07001
revision:	P2		

