



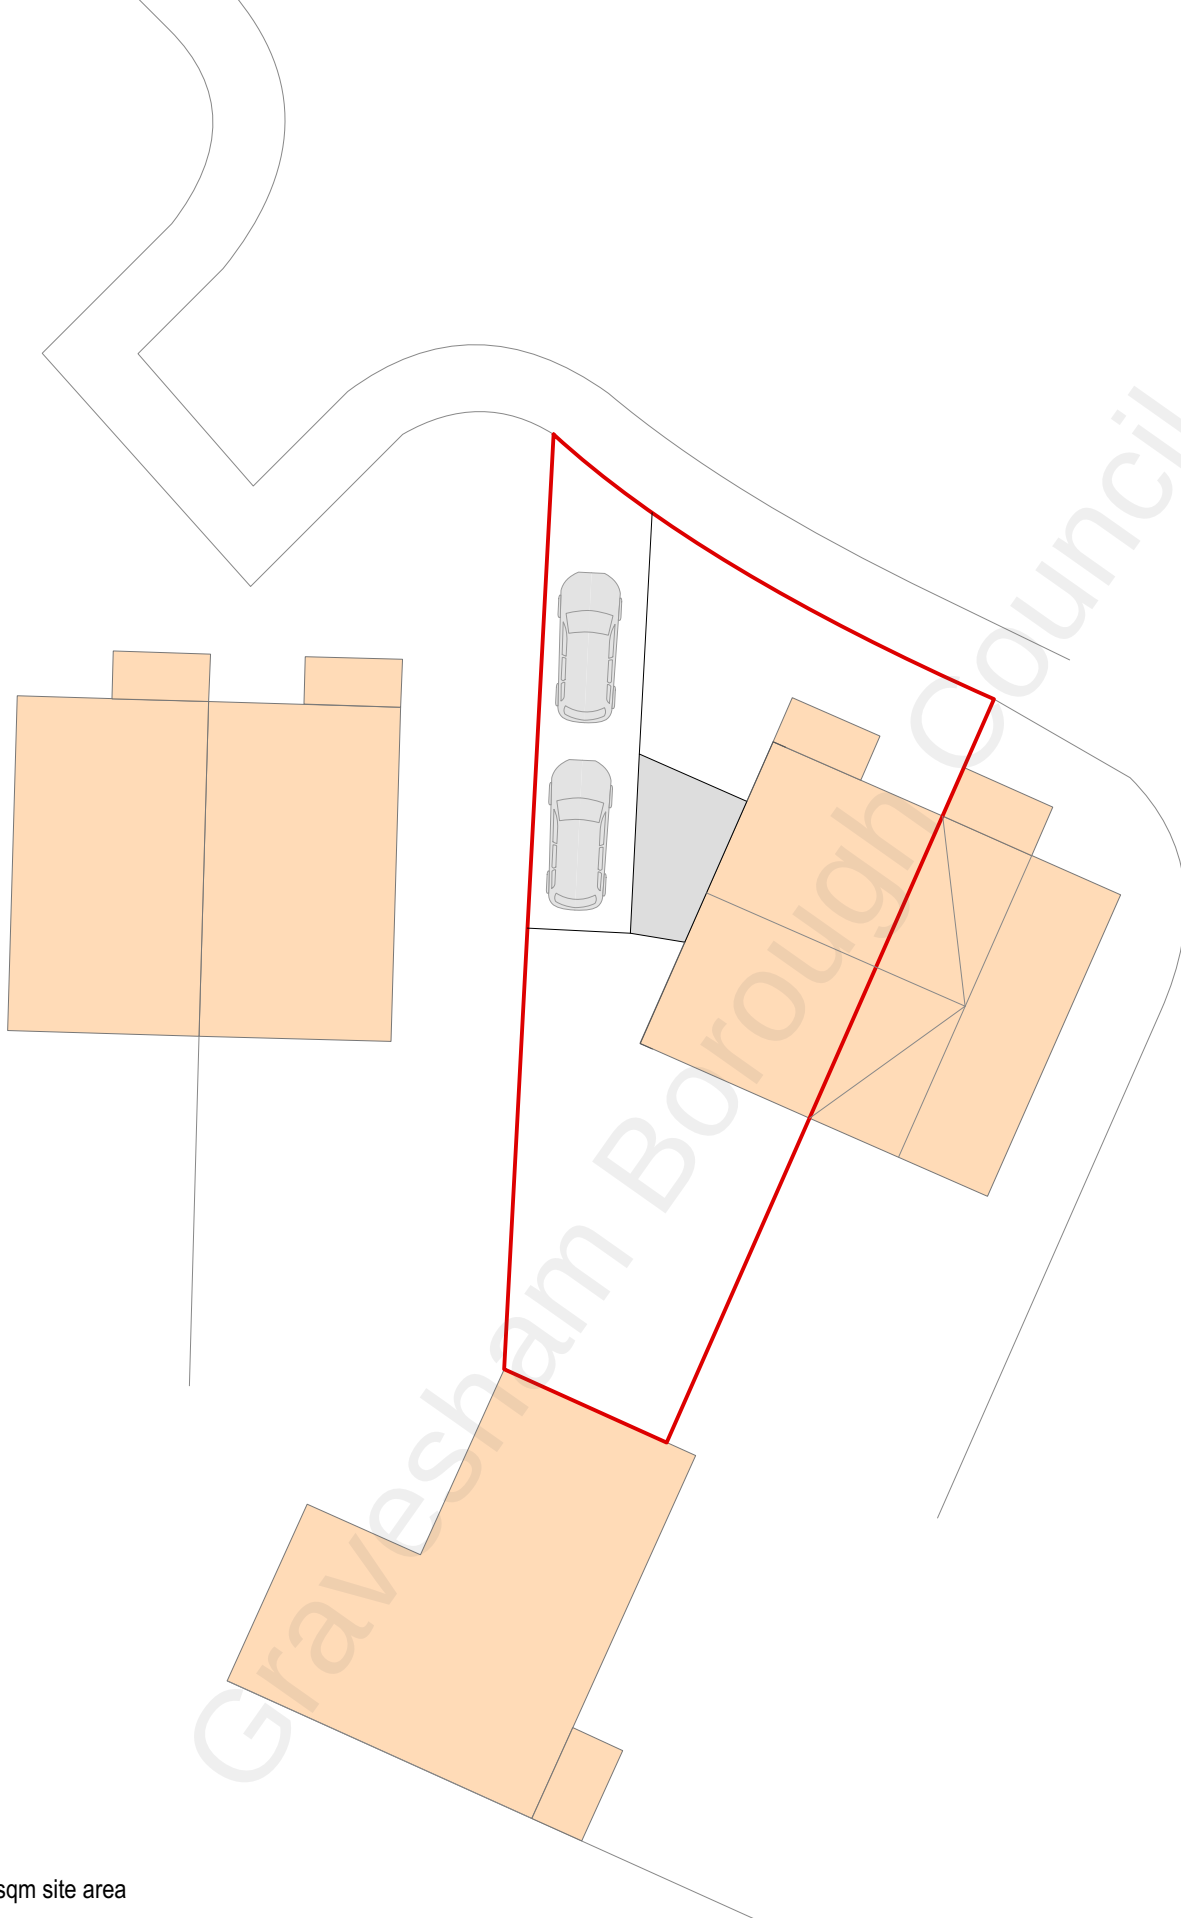

195 sqm site area

 

scale (m) 1-200 on A4 size print

CLIENT; Olu Oni		
PROJECT; 48 Richmond Drive, Gravesend DA12 4DJ		
TITLE; site block & roof plan as existing		
SCALE; 1-200	DATE; 11/21	DRAWN; GB
DRAWING NUMBER		21-34-02

PRIME
FOLIO
01 622 691169