



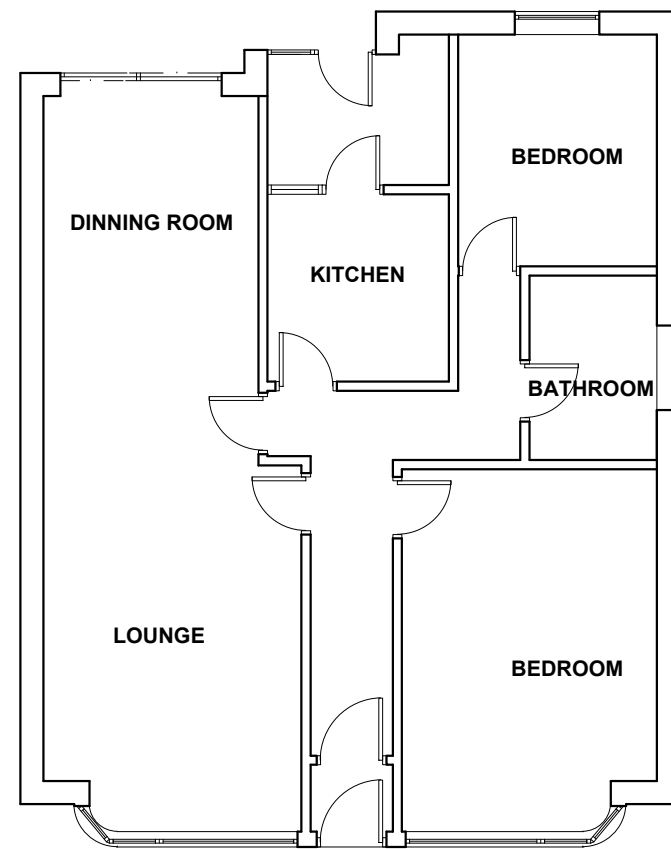


EXISTING GROUND FLOOR PLAN

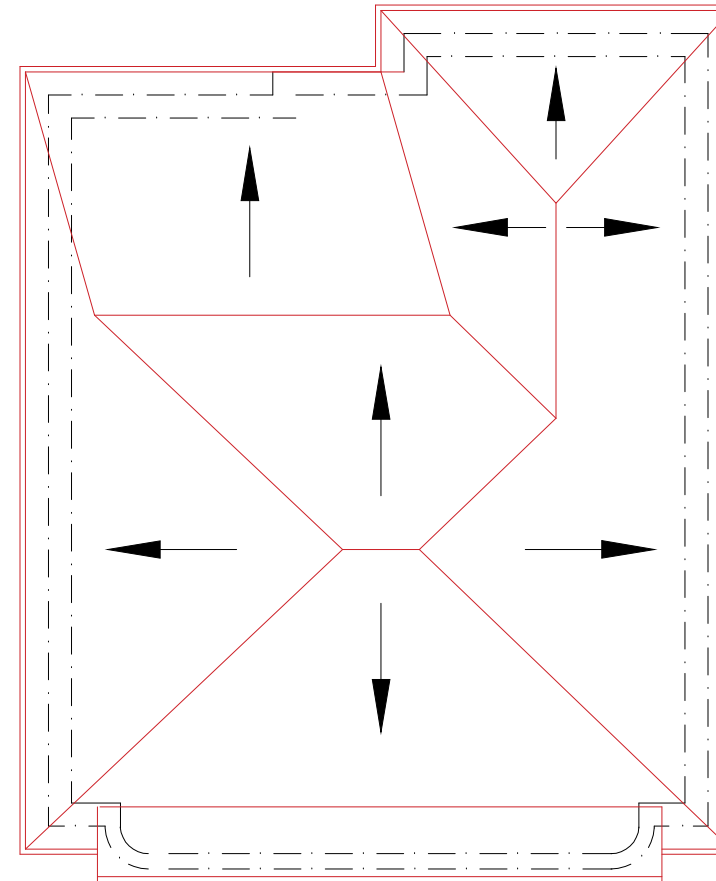

EXISTING ROOF PLAN

MATCHING MATERIALS TO BE USED FOR SINGLE STORY REAR EXTENSION & LOFT CONVERSION.
 SINGLE STORY REAR EXTENSION & LOFT CONVERSION TO BE TILE HUNG WITH MATERIALS TO MATCH EXISTING.
 ALL DIMENSIONS IN MILLIMETRES & TO BE CHECKED ON SITE PRIOR TO COMMENCEMENT OF ANY BUILDING WORKS.
 FOR EXTENSION TO HABITABLE ROOFSpace INVOLVING DEMOLITION OF EXISTING SIDE ELEMENT.
 THIS DRAWING IS THE COPYRIGHT OF REHAL PLANNING.
 IT MUST NOT BE COPIED OR REPRODUCED OR USED IN ANY WAY WITHOUT WRITTEN PERMISSION FROM REHAL PLANNING

 


REHAL PLANNING

P: +44 7453 333775
 E: enquiries@rehalplanning.co.uk

Project
 59 ST' JAMES AVENUE, DA11 0HB
 GRAVESEND

Drawing Title
 PROPOSED SINGLE STORY REAR
 EXTENSION AND LOFT CONVERSION

Scale 1:100	Date 18/07/23	Drawn By NC	Checked REH
----------------	------------------	----------------	----------------

Drawing Number D01	Revision
-----------------------	----------