




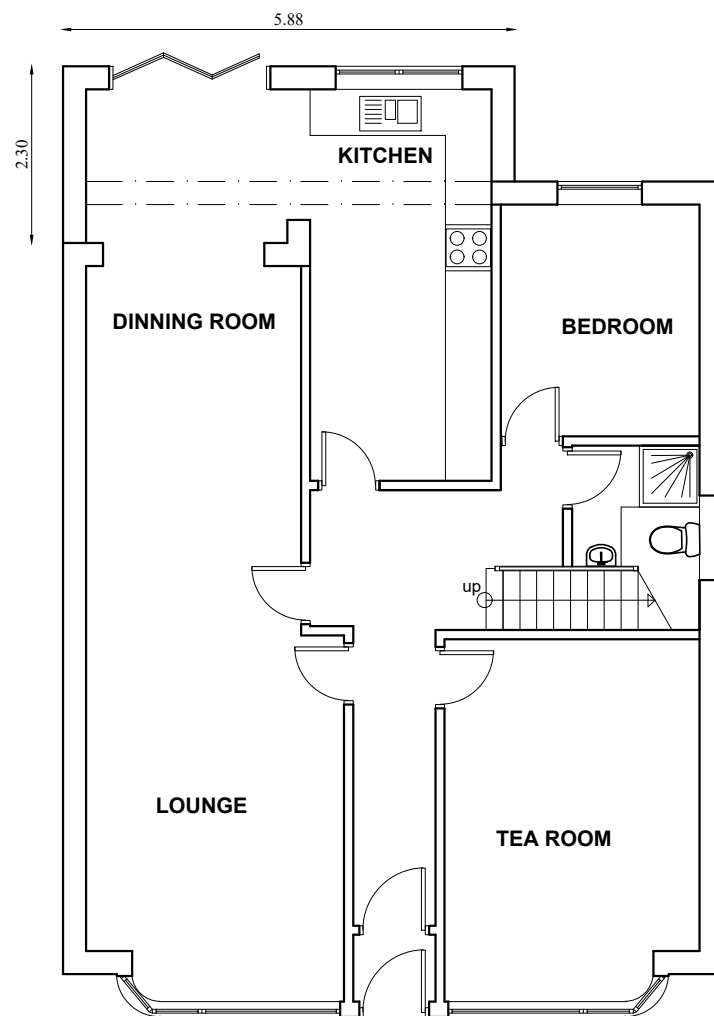

PROPOSED GROUND FLOOR PLAN

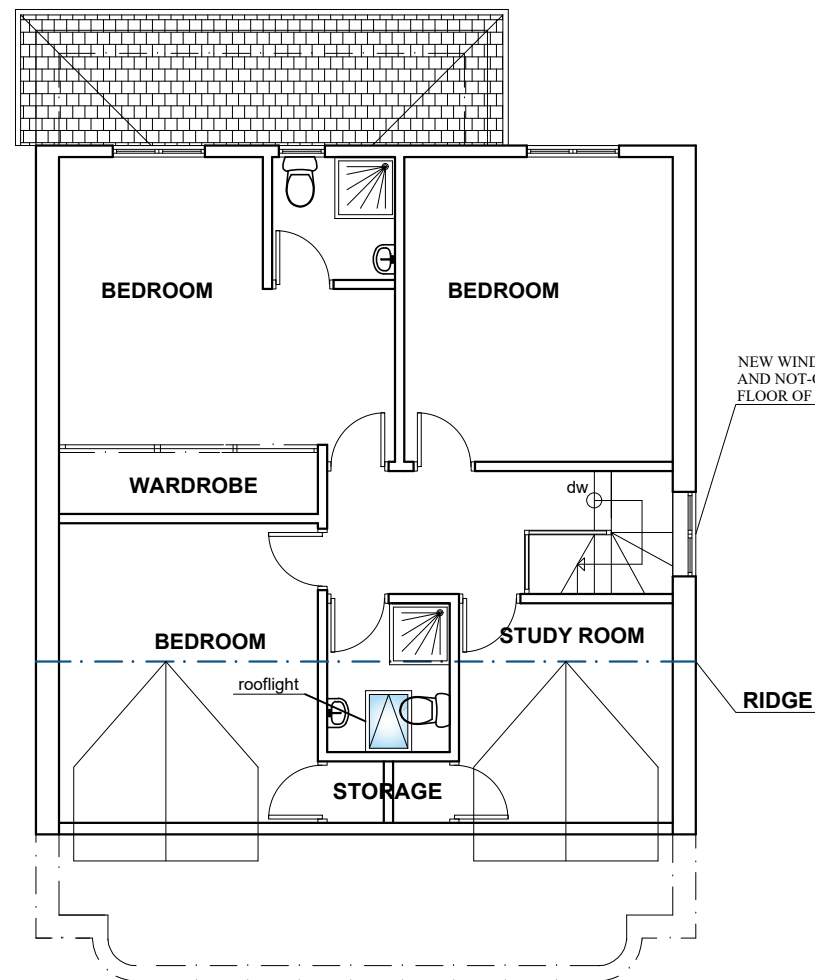


PROPOSED LOFT FLOOR PLAN

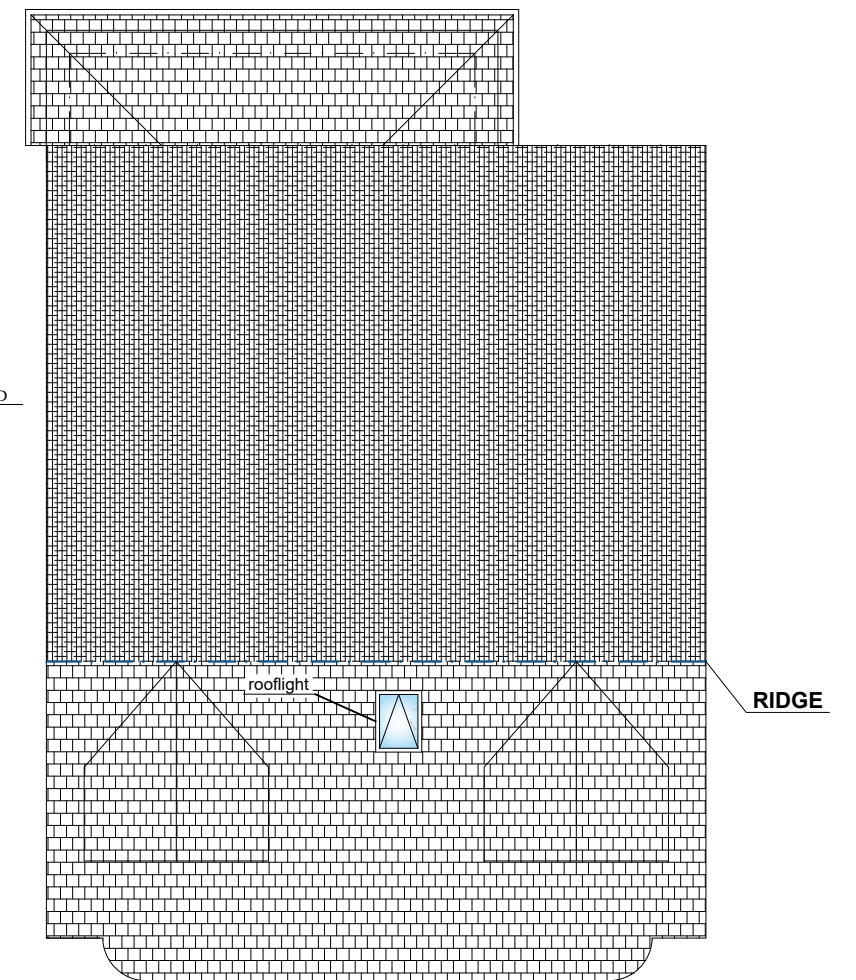

PROPOSED ROOF PLAN

MATCHING MATERIALS TO BE USED FOR SINGLE STORY REAR EXTENSION & LOFT CONVERSION.
 SINGLE STORY REAR EXTENSION & LOFT CONVERSION TO BE TILE HUNG WITH MATERIALS TO MATCH EXISTING.
 ALL DIMENSIONS IN MILLIMETRES & TO BE CHECKED ON SITE PRIOR TO COMMENCEMENT OF ANY BUILDING WORKS.
 FOR EXTENSION TO HABITABLE ROOFSPACE INVOLVING DEMOLITION OF EXISTING SIDE ELEMENT.
 THIS DRAWING IS THE COPYRIGHT OF REHAL PLANNING.
 IT MUST NOT BE COPIED OR REPRODUCED OR USED IN ANY WAY WITHOUT WRITTEN PERMISSION FROM REHAL PLANNING

 

 REHAL PLANNING			
P: +44 7453 333775 E: enquiries@rehalplanning.co.uk			
Project 59 ST' JAMES AVENUE, DA11 0HB GRAVESEND			
Drawing Title PROPOSED SINGLE STORY REAR EXTENSION AND LOFT CONVERSION			
Scale 1:100	Date 18/07/23	Drawn By NC	Checked REH
Drawing Number D02			Revision