


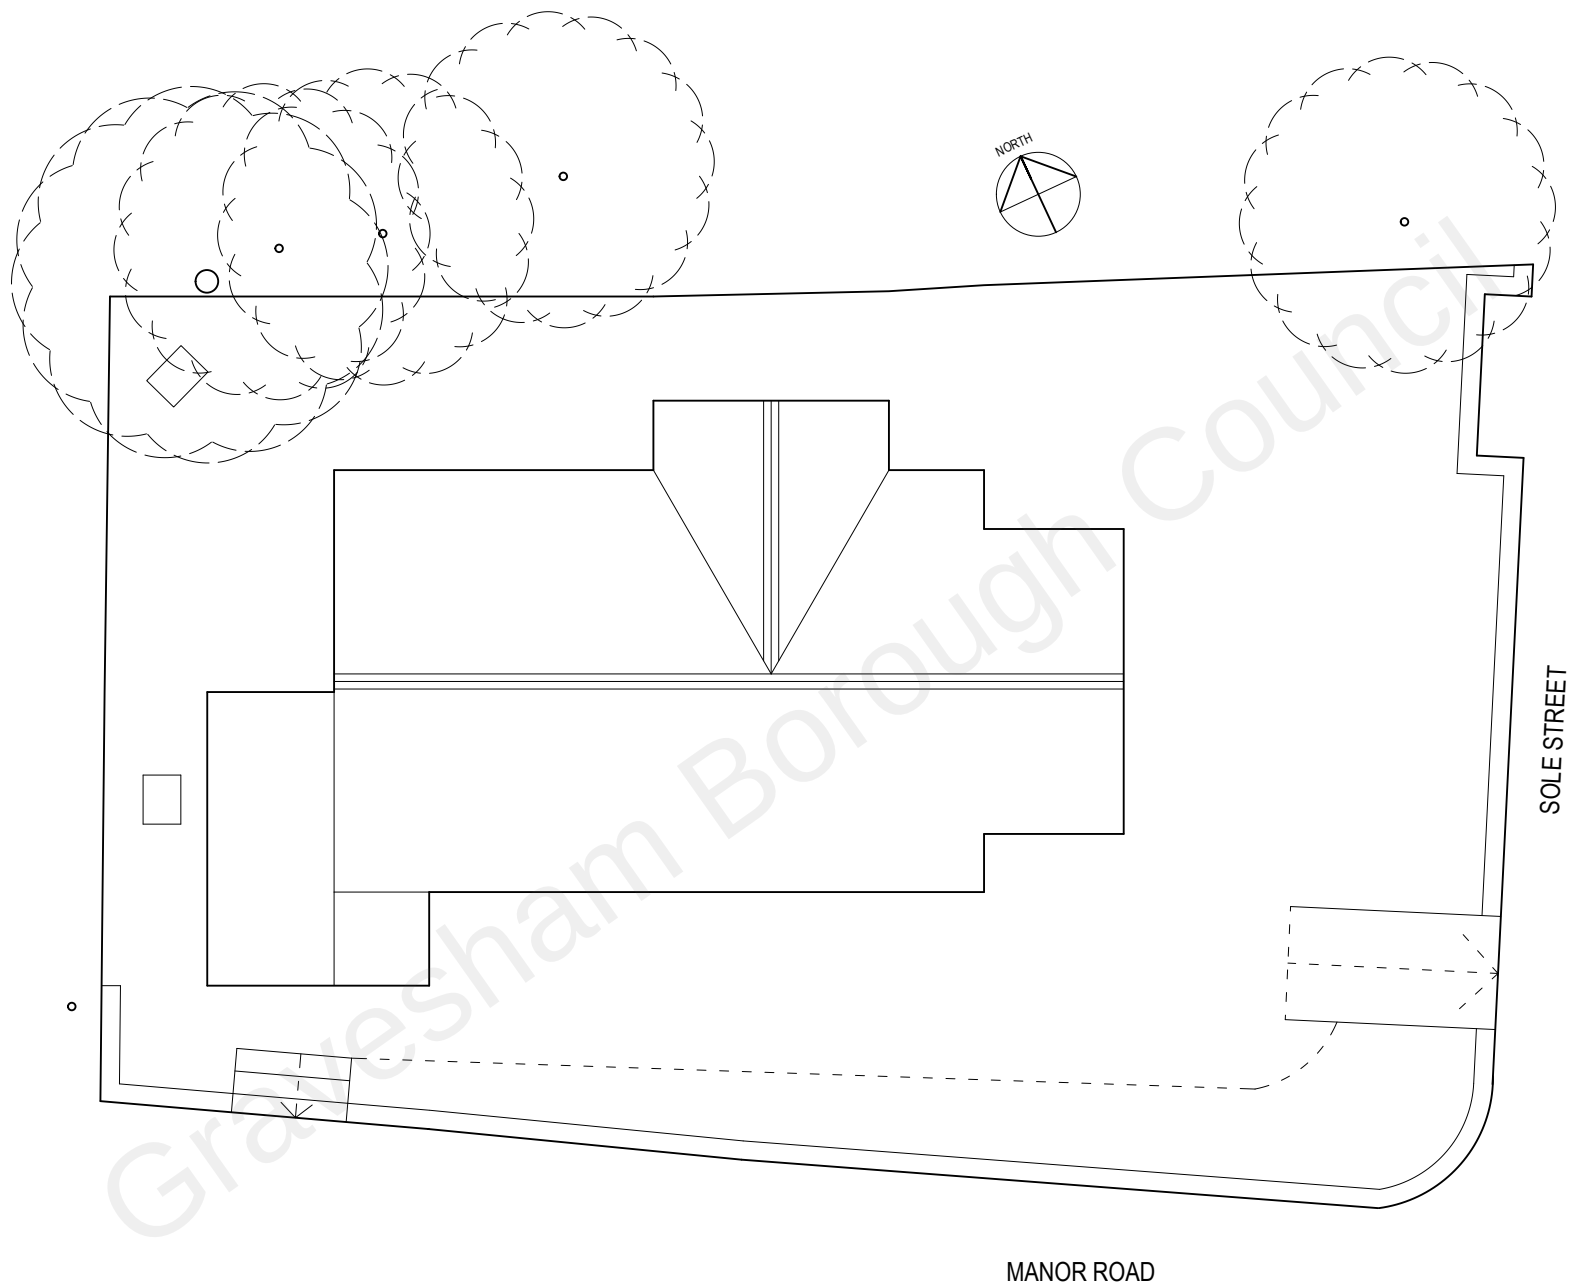

SITE PLAN AS EXISTING      scale 1:100

**St Mary's Church Room, Sole Street**

RUTHERFORD ARCHITECTS 1802/02      Nov 2018

