


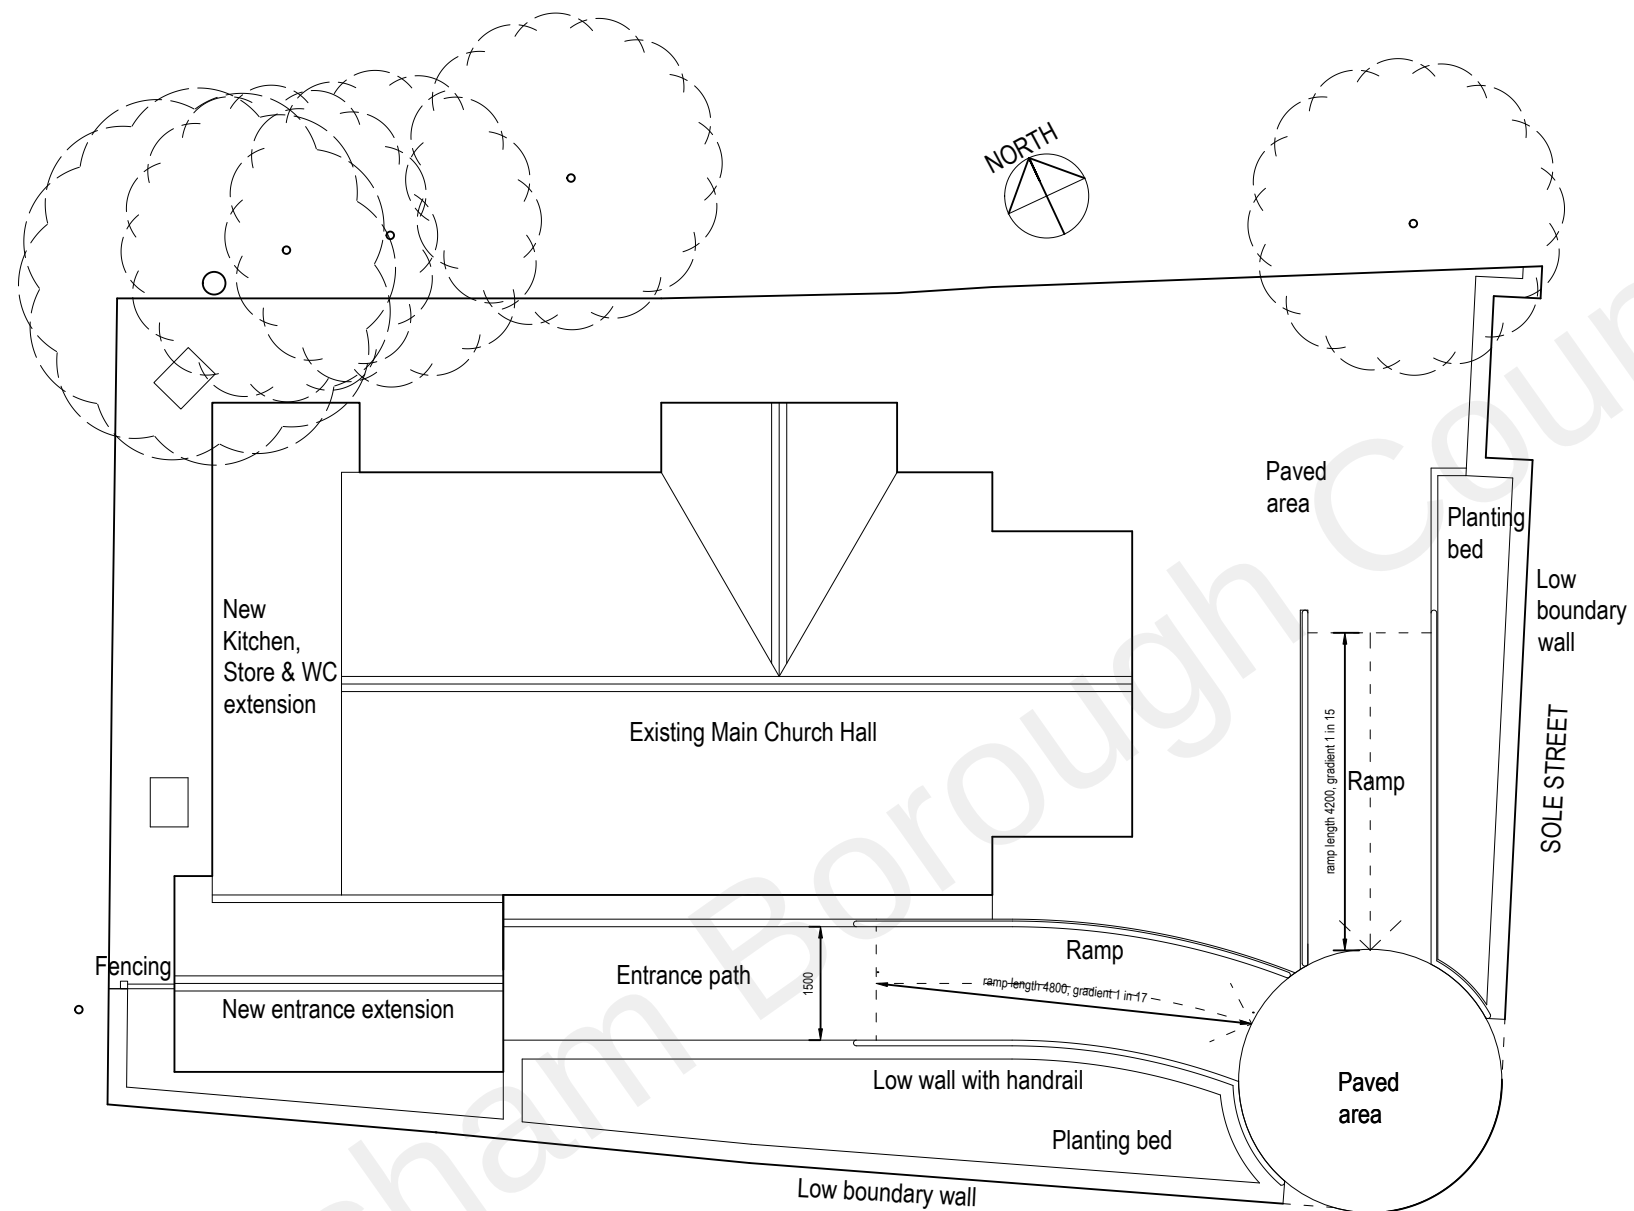

Existing steps to the site from the pavement will be replaced by a ramped approach leading to the main entrance doors. This access ramp is of width 1550mm between kerbs, of gradient 1:17, rise 280mm and going 4800. The ramp and entrance path are finished with a bound slip-resistant material. The ramp has a 100mm high brick kerb to each side. A handrail is provided to both sides of the ramp, which is of height 1000mm from surface of ramp & landing. This is to overrun 300mm beyond the ramp at each end.

SITE PLAN AS PROPOSED
 Scale 1:100 @A3
St Mary's Church Room, Sole Street

RUTHERFORD ARCHITECTS 1802/07A January 2021

