



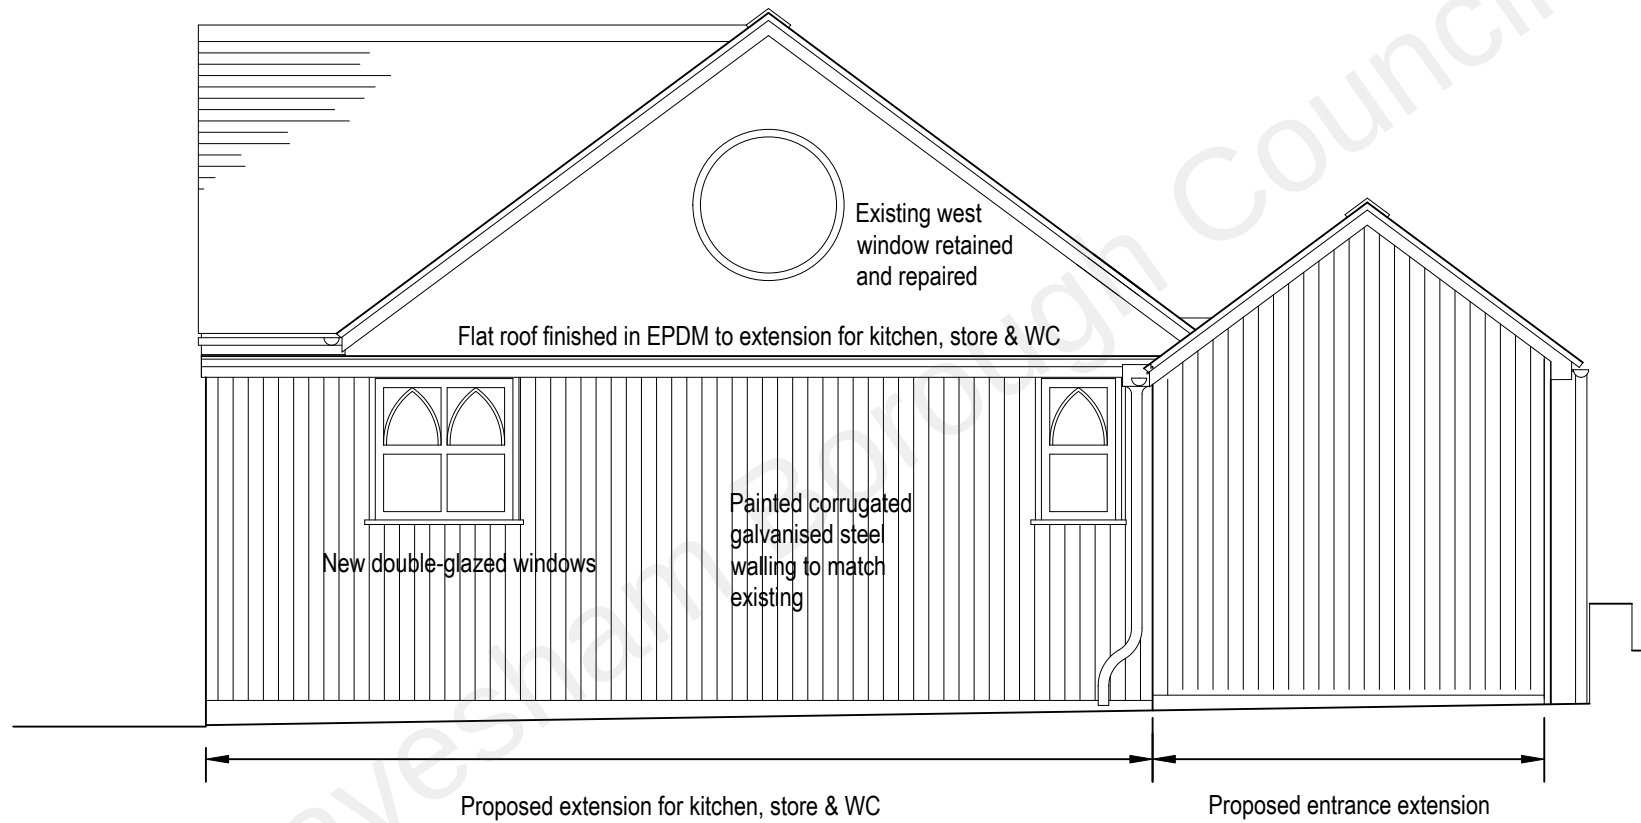

Scale

 

WEST ELEVATION AS PROPOSED

scale 1:50 @A4 - BUILDING REGULATIONS - **1802/08B**

ST MARY'S CHURCH ROOM, SOLE STREET

RUTHERFORD ARCHITECTS Feb 2021