


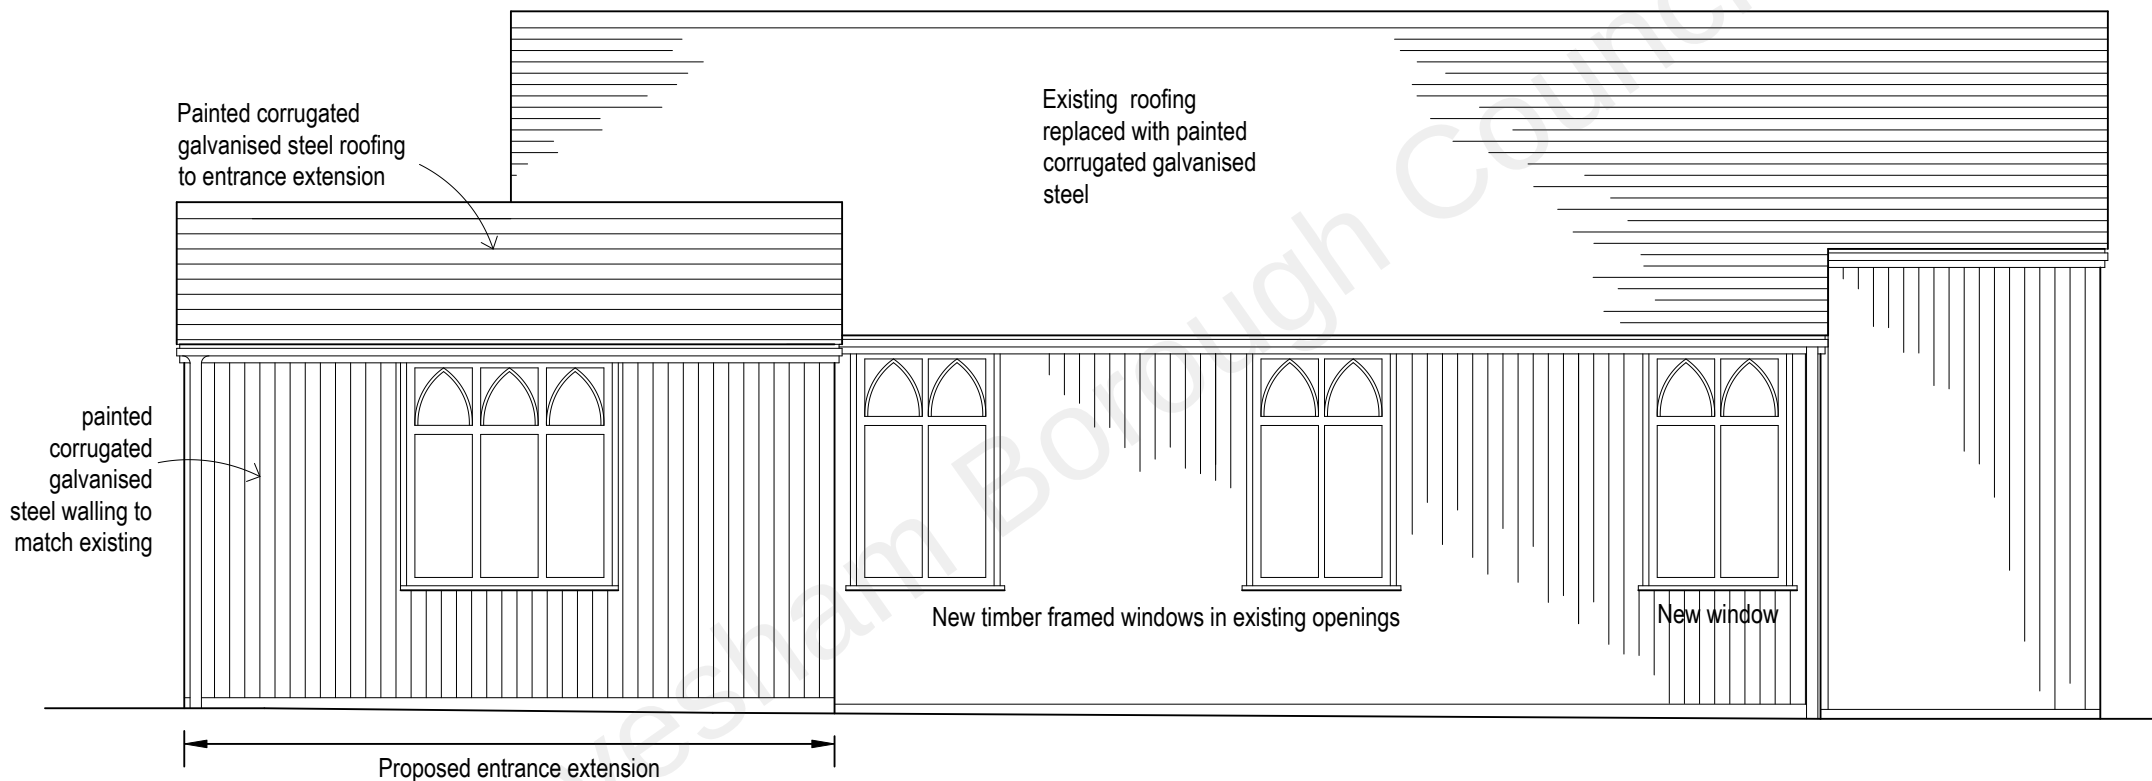

SOUTH ELEVATION AS PROPOSED

scale 1:50 @A4 - BUILDING REGULATIONS - 1802/10

ST MARY'S CHURCH ROOM, SOLE STREET

RUTHERFORD ARCHITECTS Feb 2021