




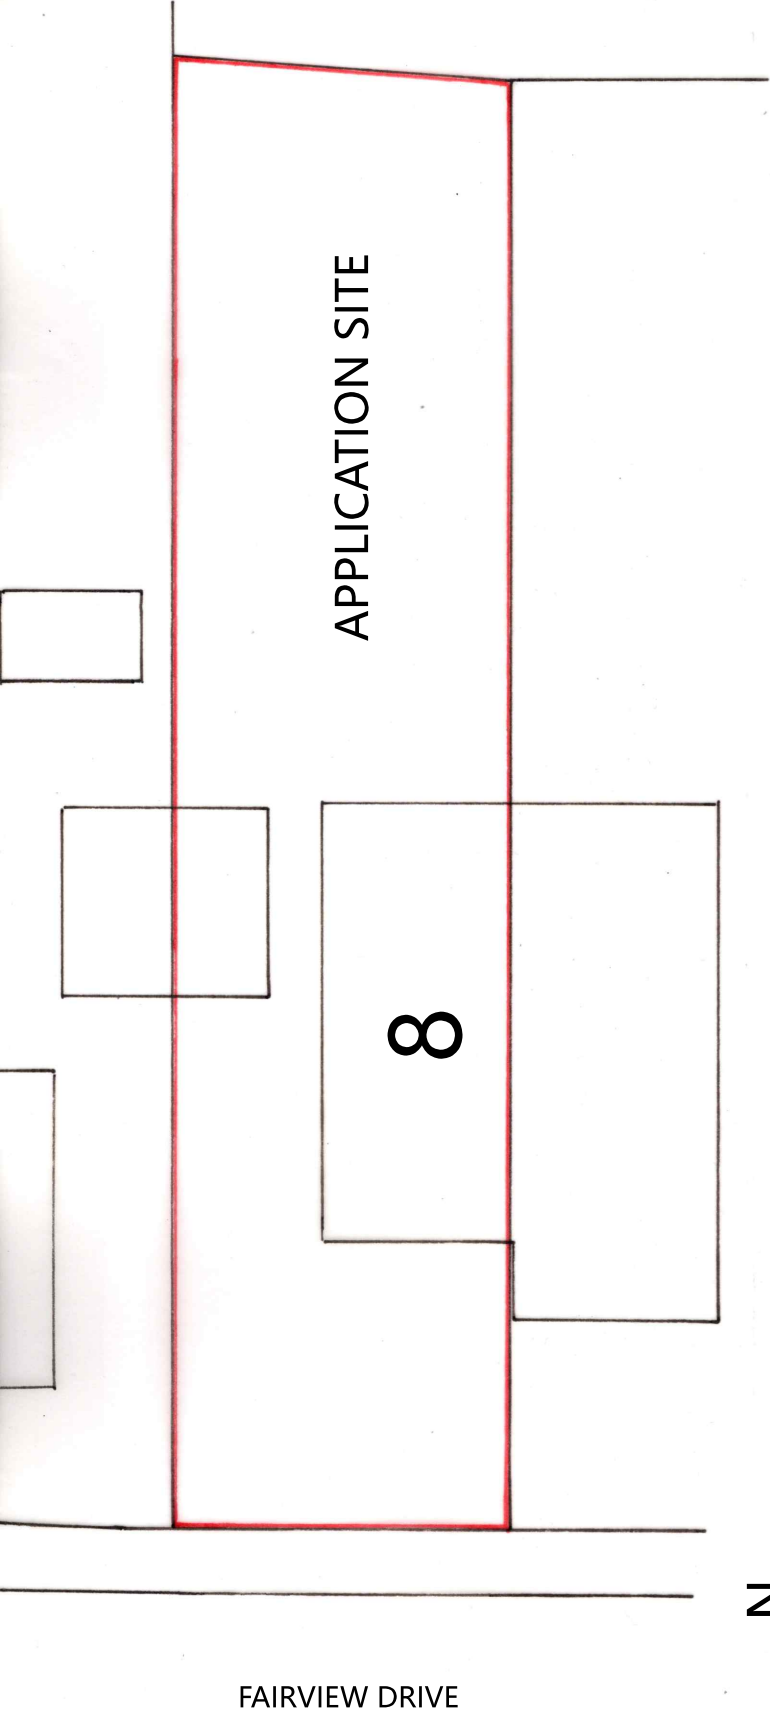

EXISTING SITE PLAN 1:200 @ A3

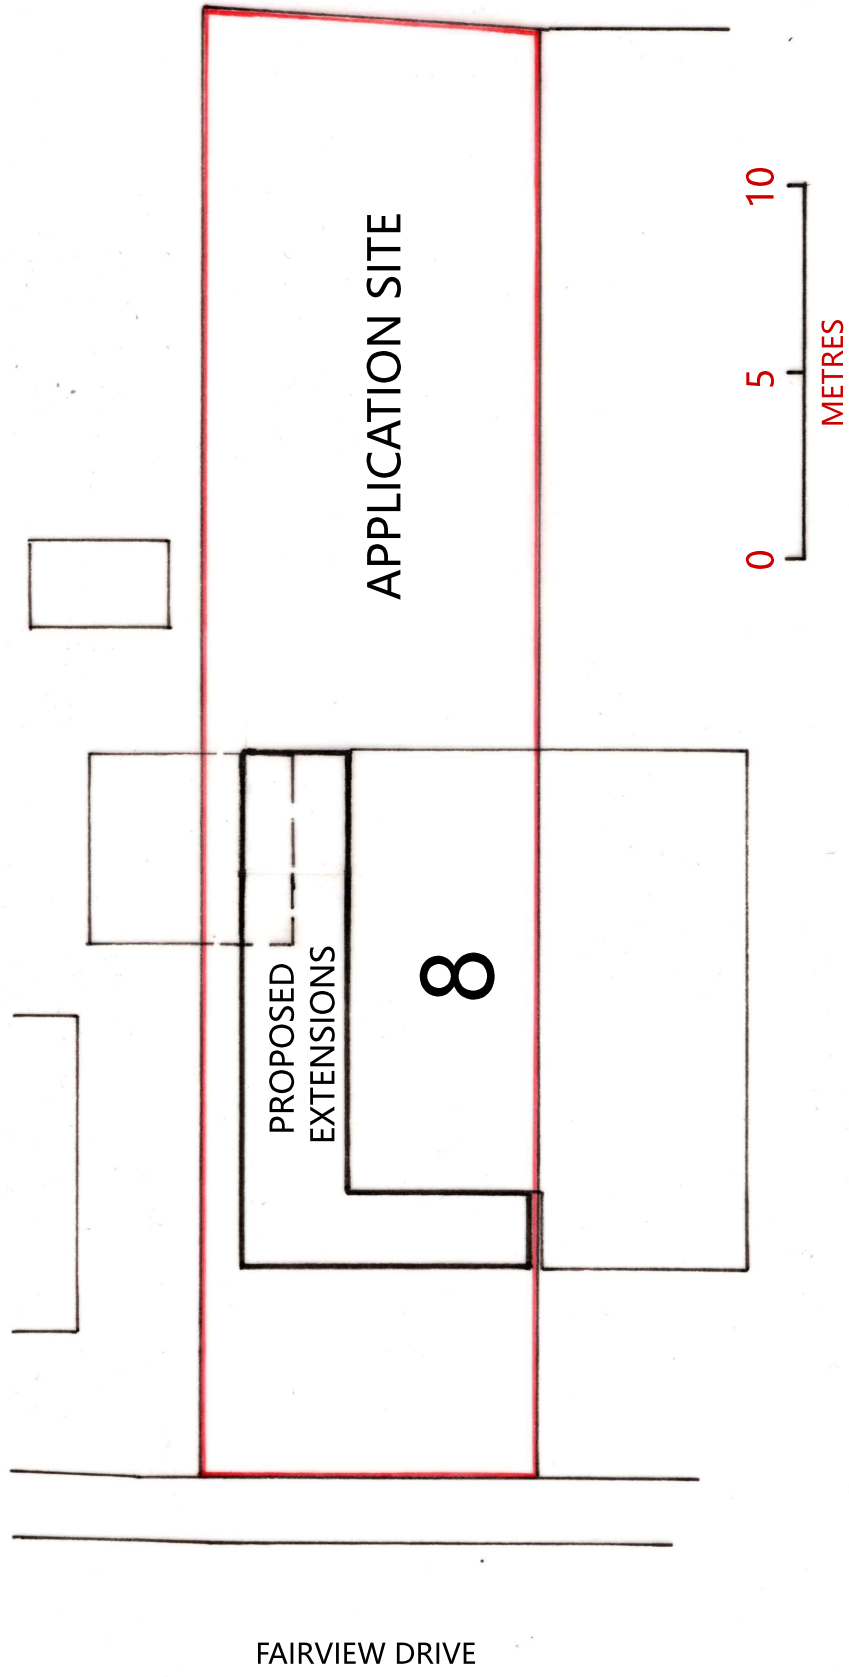

PROPOSED SITE PLAN 1:200 @ A3

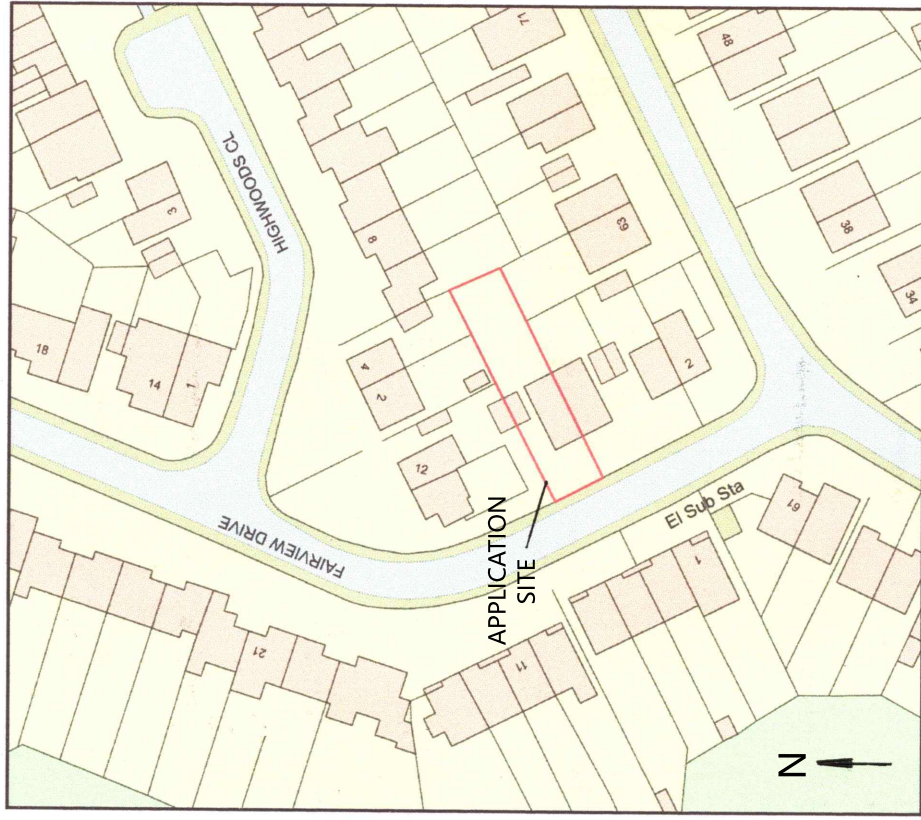

LOCATION PLAN 1:1250 @ A3

PROPOSED GROUND AND FIRST FLOOR SIDE AND GROUND FLOOR FRONT EXTENSIONS AT: 8 FAIRVIEW DRIVE HIGHAM ROCHESTER KENT ME3 7BG

LOCATION PLAN AND EXISTING & PROPOSED SITE PLANS

SCALE: 1:200/1250 @ A3 DRG No: FD/01B 25/08/2025

DAVID HAIME | d.haime@btinternet.com | +44 7974 156510

Chartered Institute of Architectural Technologists



CIAT
Registered Practice