




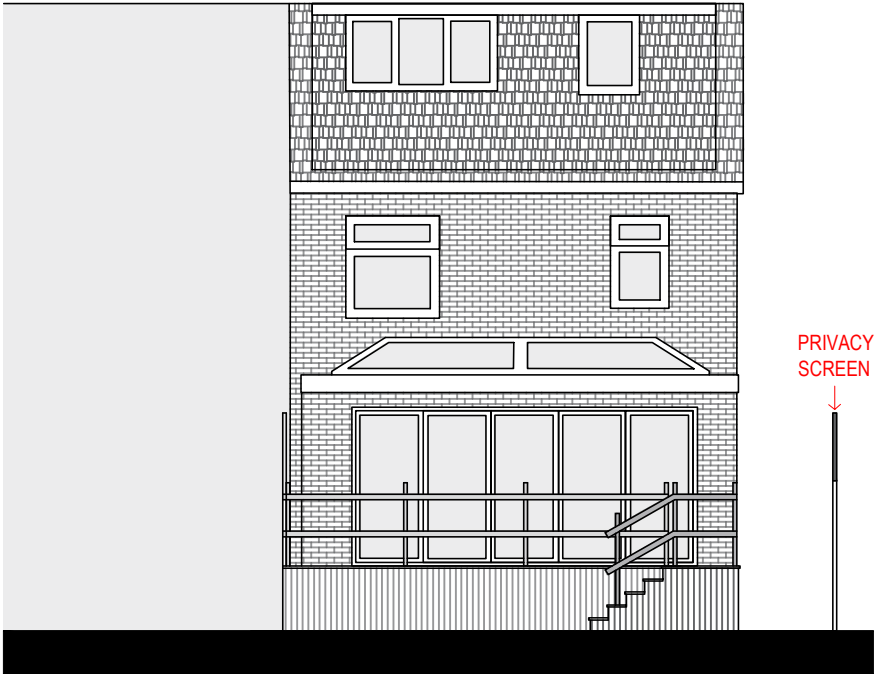

Rear Elevation
1:100 @A3

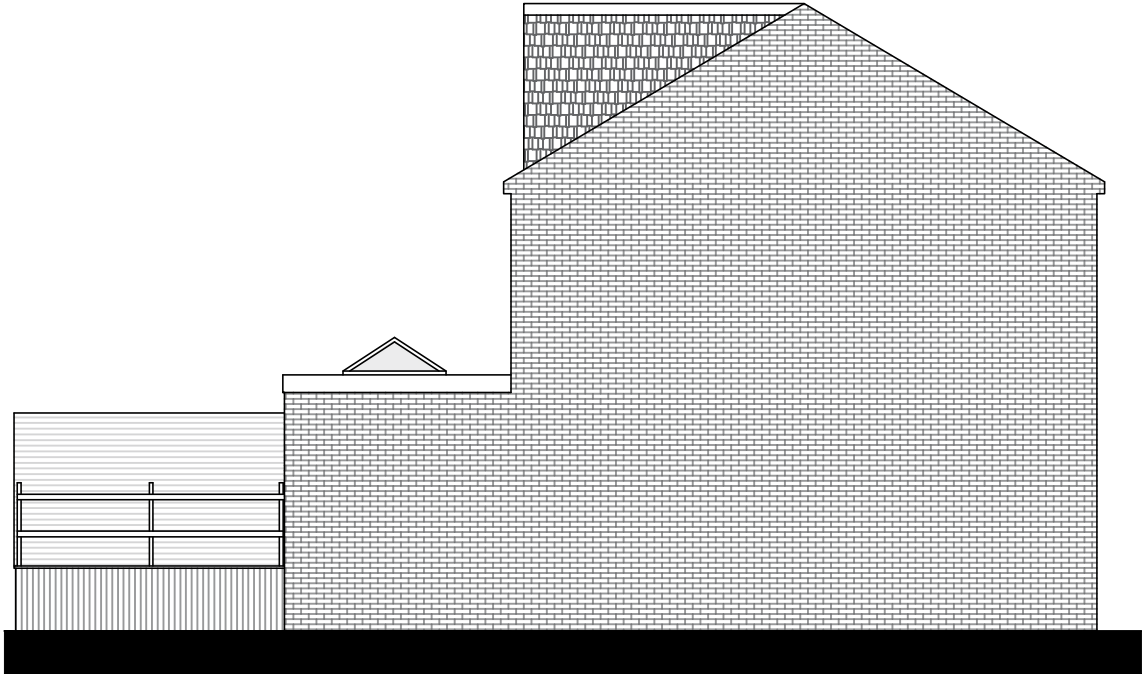

Side Elevation
1:100 @A3

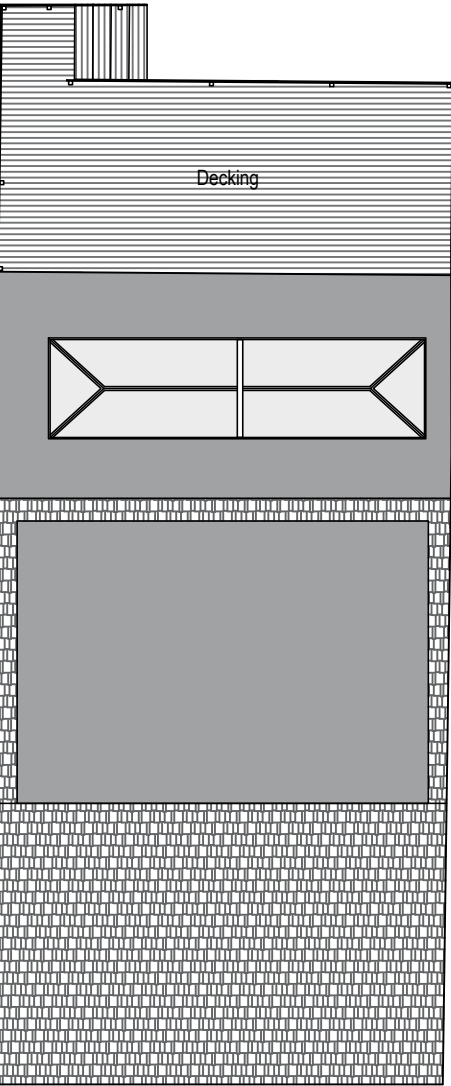

Floor Plan
1:100 @A3



Block Plan
Scale 1:500

Copyright ©
This drawing is copyright Matthew Montague Architects. Anyone using this drawing in CAD format must have our written permission to do so, and must remove the Matthew Montague Architects copyright logo. Copyright retained in accordance with the copyright, design and patents act 1988. It remains the property of MMA whose registered office is The Cheese Factory, Longford Lane, Longford, Ashbourne, Derbyshire, DE6 3DT.

Drawing Measurements and Information
Drawing measurements shall not be obtained by scaling, with exemption being for planning application drawings only. All dimensions to be verified prior to construction. Immediately report any discrepancies on this document to the Architect. If in doubt ASK. This drawing is to be read in conjunction with associated models, specifications and related consultant's documents where relevant.


Safety, Health and Environmental Information

For information relating to Use, Cleaning and Maintenance, please refer to the Health & Safety File. It is assumed that all works will be carried out by a competent contractor working, where appropriate, to an approved method statement.

In addition to the hazards/risks normally associated with the types of work detailed on this drawing, note the following risks and information:

Notes:

- All dimensions are in millimeters (mm) unless otherwise stated.
- Contractors must check all dimensions on site, working from stated dimensions only, any discrepancies are to be reported to the Architect before work is undertaken.

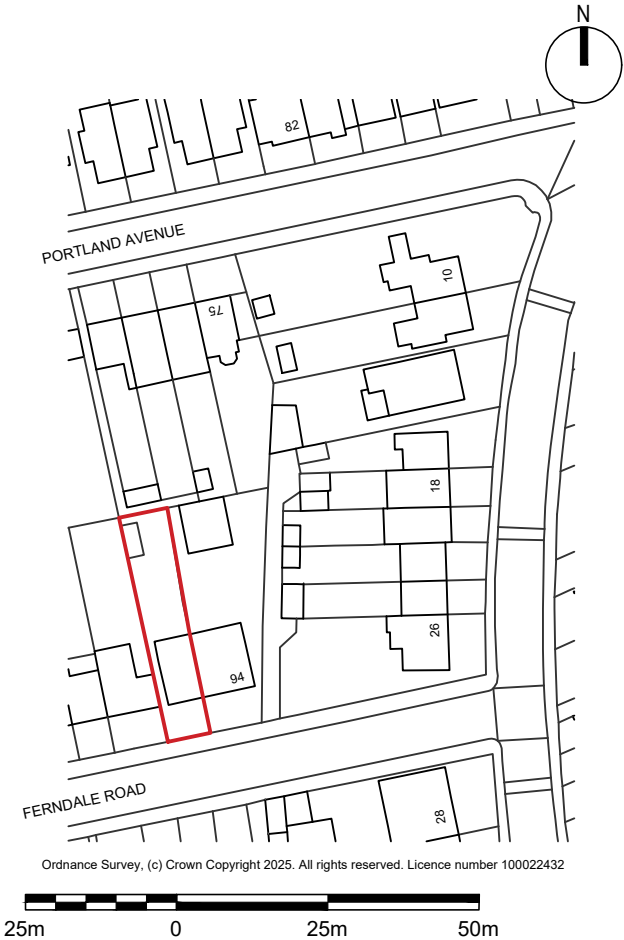

Site Location Plan
Scale 1:1250

P2	Amended privacy screen		13/08/25	JB		
Rev.	Revision Description		Date	Initials		
MATTHEW MONTAGUE ARCHITECTS The Cheese Factory, Longford Lane, Longford, Ashbourne, Derbyshire, DE6 3DT Tel: 01335 330510 . info@matthewmontague.co.uk . www.matthewmontague.co.uk						
Retrospective application for rasied decking						
92 Ferndale Road						
Aa Built drawings for raised decking area						
PROJECT REF	SCALE(S)	PAPER SIZE	DRAWN BY	CHECKED BY		
2407	1:100,500,1250	A3	JB	DE		
PROJECT	ORIGINATOR	ZONE	LEVEL	TYPE	ROLE	NUMBER
FER	MMA	B1	GF	DR	A	01001
STATUS						
S0	WORK IN PROGRESS					
REVISION						
P2	PRELIMINARY					

Plans & Elevation
Scale 1:100