




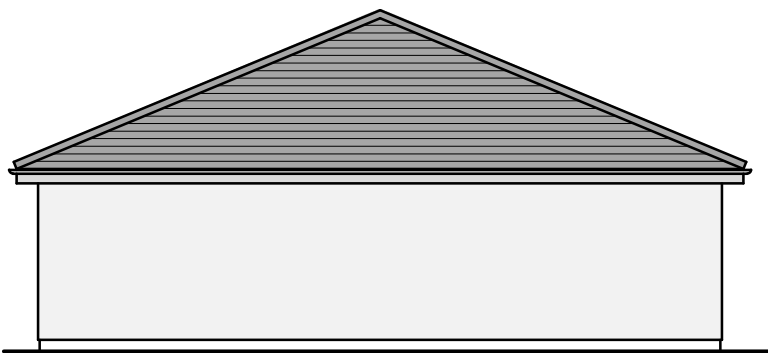


SIDE ELEVATION
(1:100)

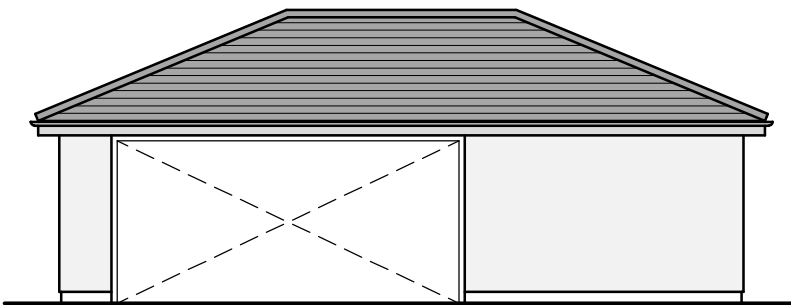

FRONT ELEVATION
(1:100)

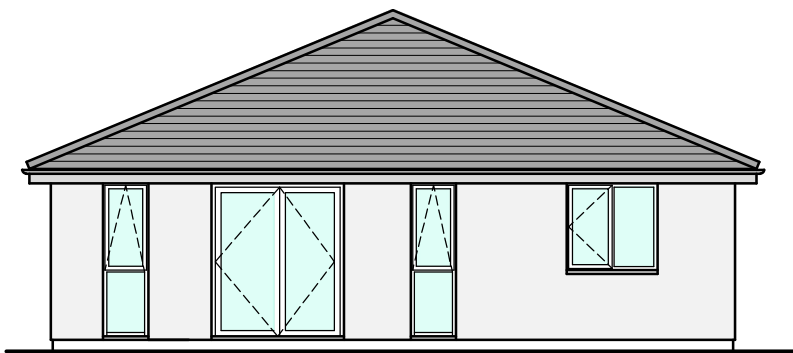

SIDE ELEVATION
(1:100)

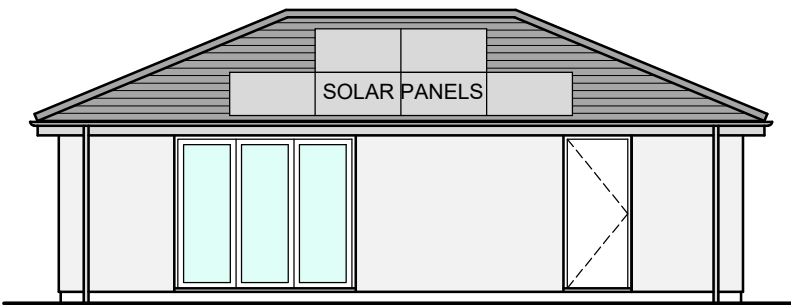


REAR ELEVATION
(1:100)

MATERIALS




PITCHED ROOFS (REDLAND MINI STONEWOLD - ANTHRACITE)

 

BLACK FASCIAS, BARGEBOARDS GUTTERS & RWP




PAINTED RENDER

 


WINDOWS & DOORS - COLOURED ALUMINIUM OR uPVC


NOTE: ALL MATERIALS TO MATCH MAIN DWELLING
COLOURS ON ELEVATIONS ARE INDICATIVE ONLY AND NOT NECESSARILY A
TRUE COLOUR REPRESENTATION OF THE ACTUAL PRODUCT

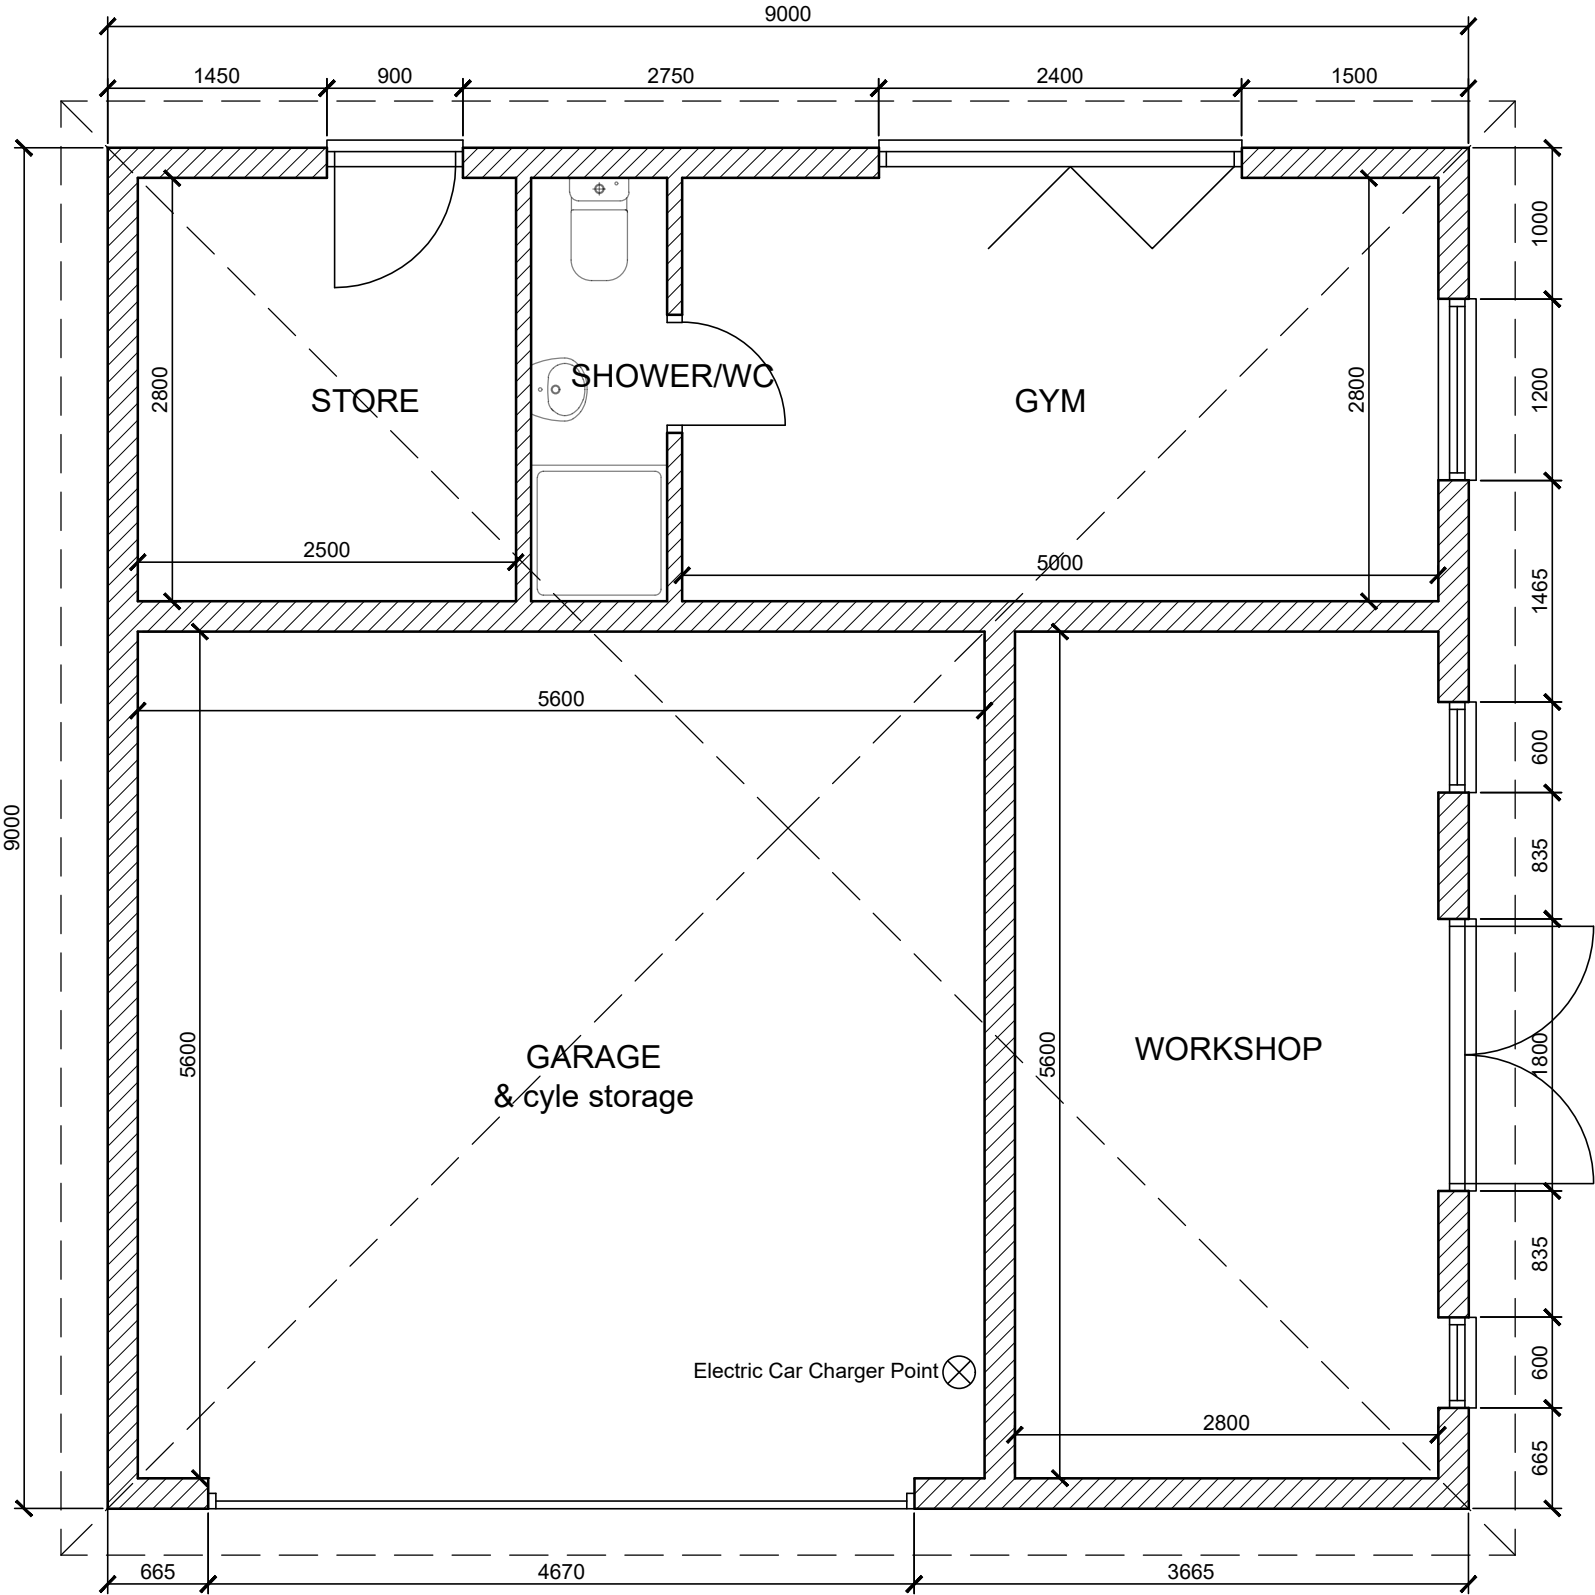

FLOOR PLAN
(1:50)

 

SCALE
SCALE BAR @ 1:100

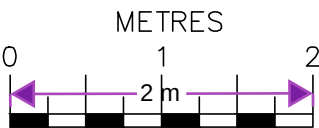

SCALE
SCALE BAR @ 1:50

Date	No	Revision
Penfold Project Services		
Epmarket, Wrotham Road, Meopham, Kent, DA13 0JH Telephone: 01474 816690 e-mail: apenfold448@btinternet.com		
Job Title:	LENTON GARTH RACEFIELD CLOSE SHORNE KENT DA12 3EL	
Dwg Title:	DETACHED GARAGE DETAILS	
Scale:	1:50 & 1:100 @ A2	
Dwg No.:	1004	
Date:	June 2025	