




Revision	Date	Description

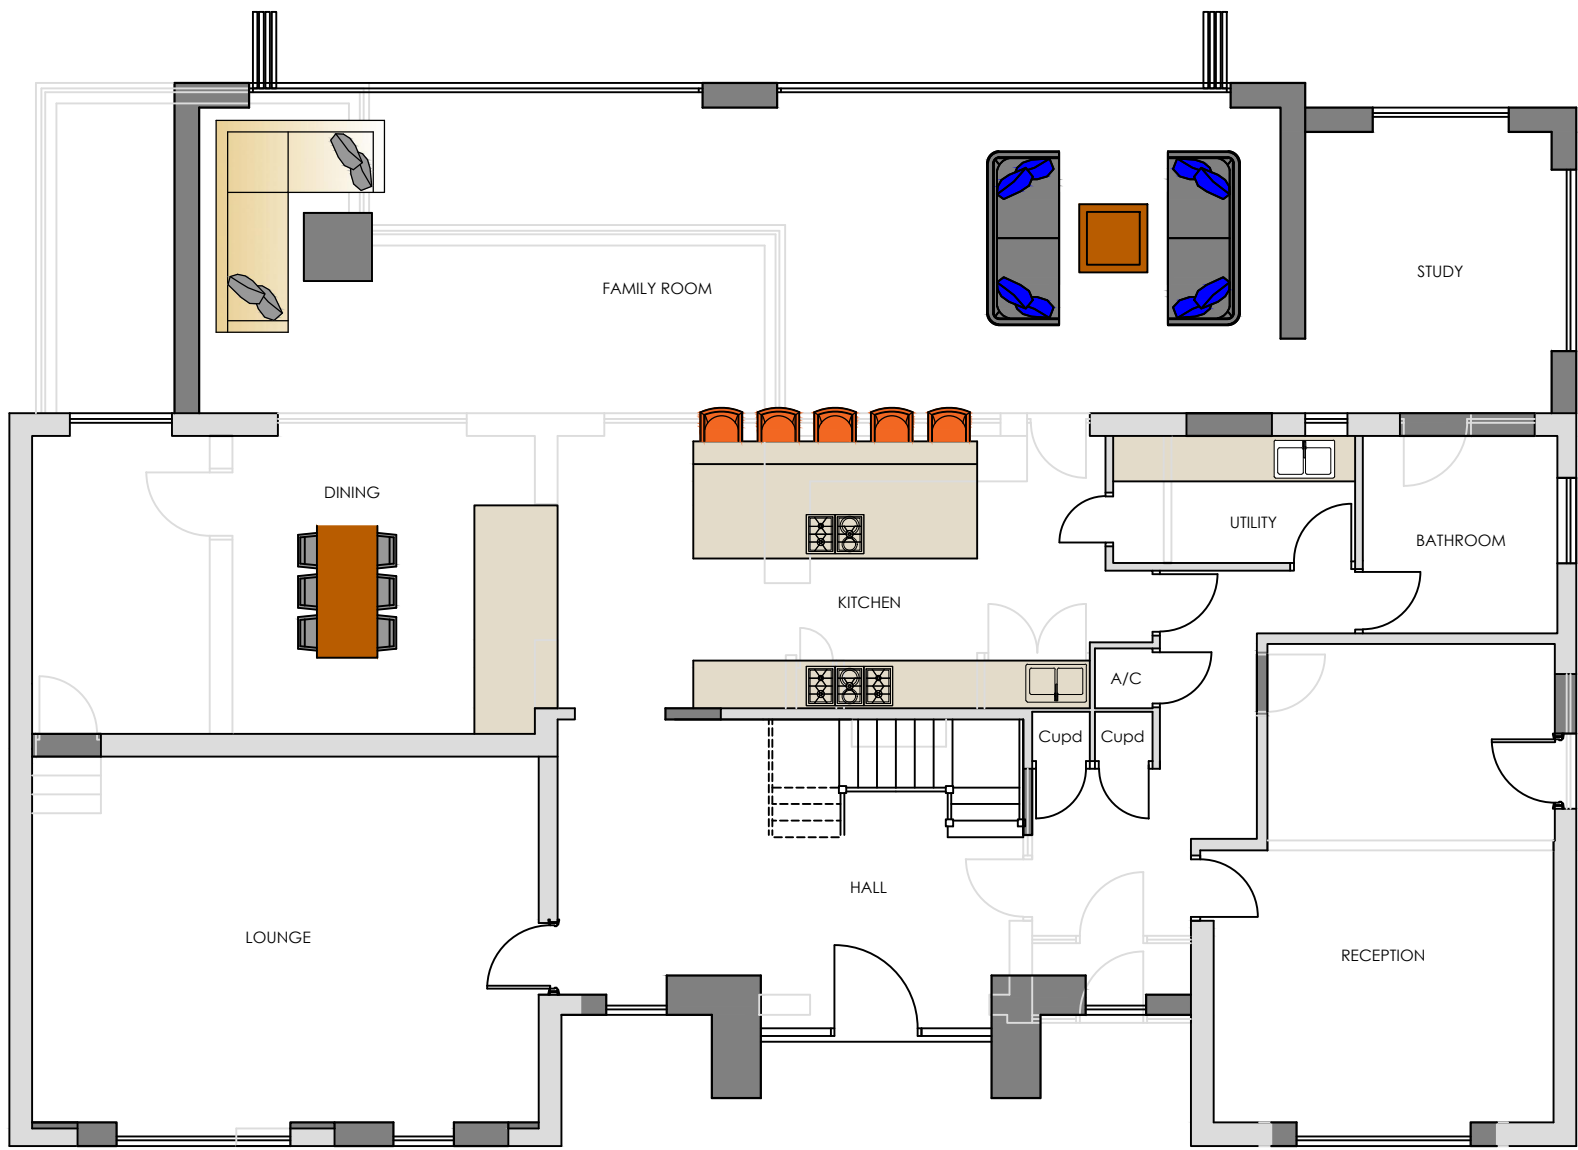


Proposed Ground Floor Plan 244m2
Total area 387m2

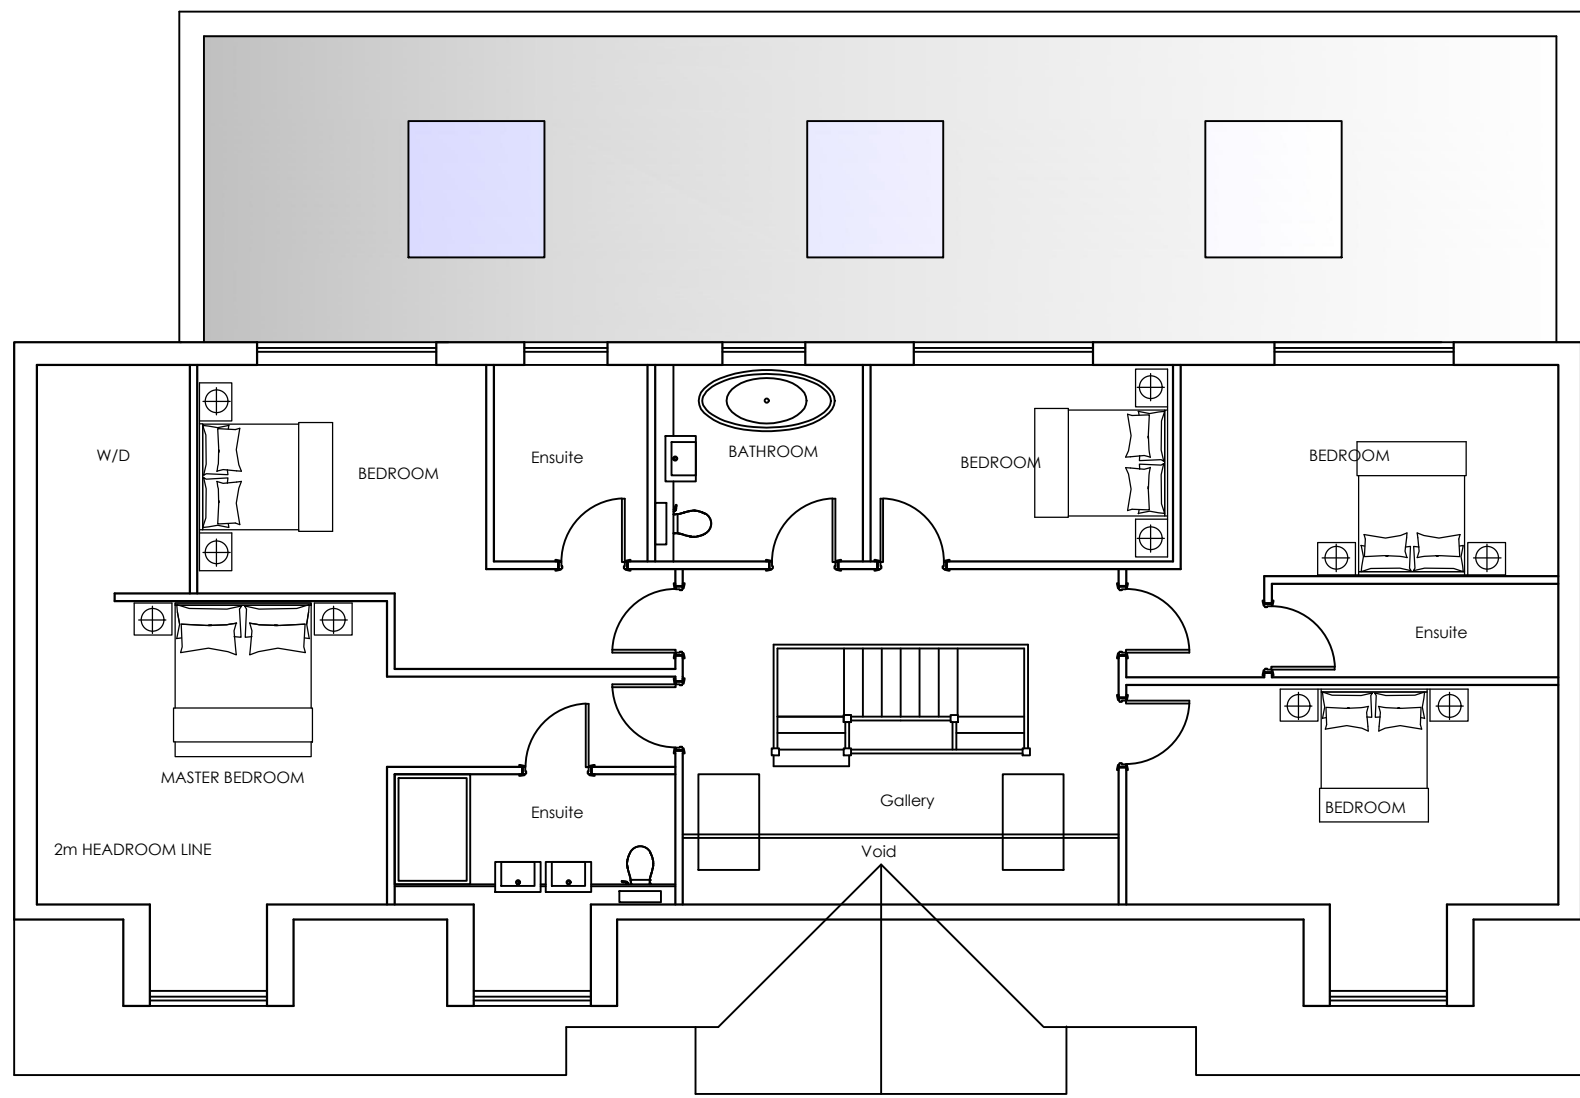

Proposed First Floor Plan 143m2

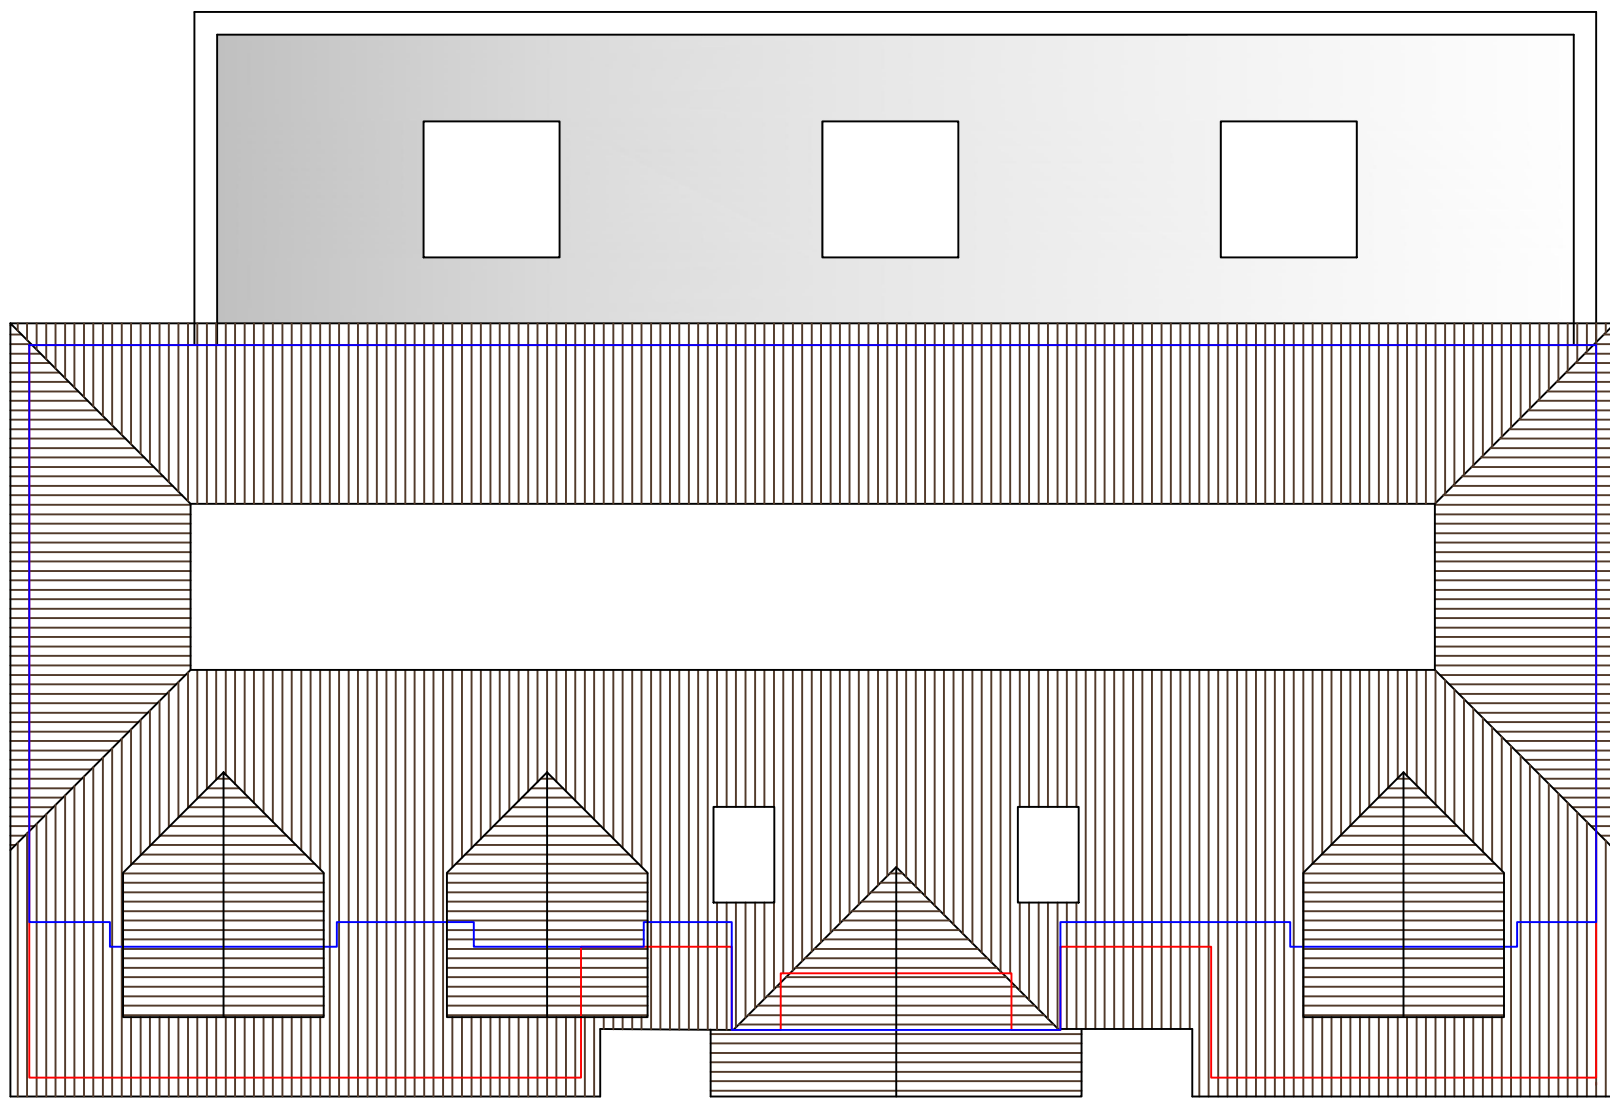

Proposed Roof Plan

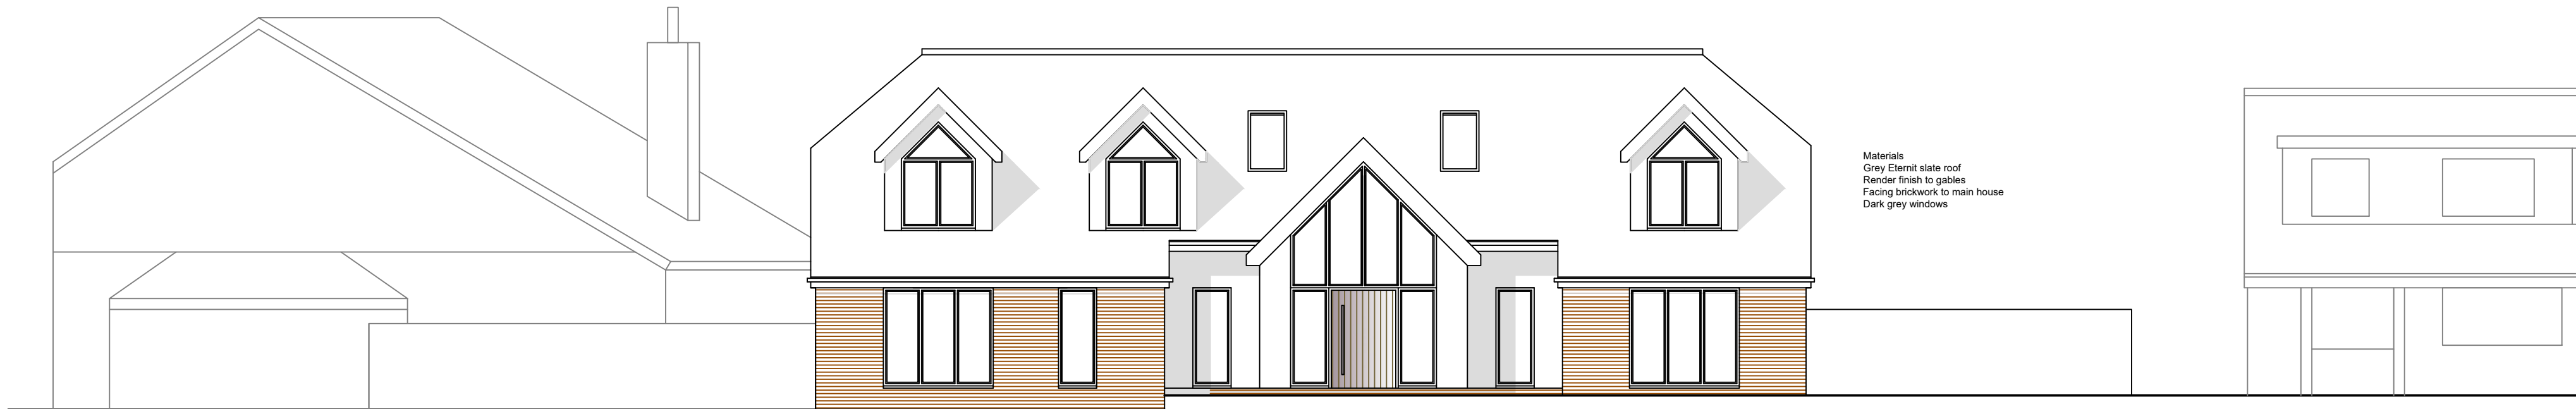


Marycroft - (True elevation taken at angle)


Proposed Front Elevation

Materials:
Grey Eternit slate roof
Render finish to gables
Facing brickwork to main house
Dark grey windows

Collina

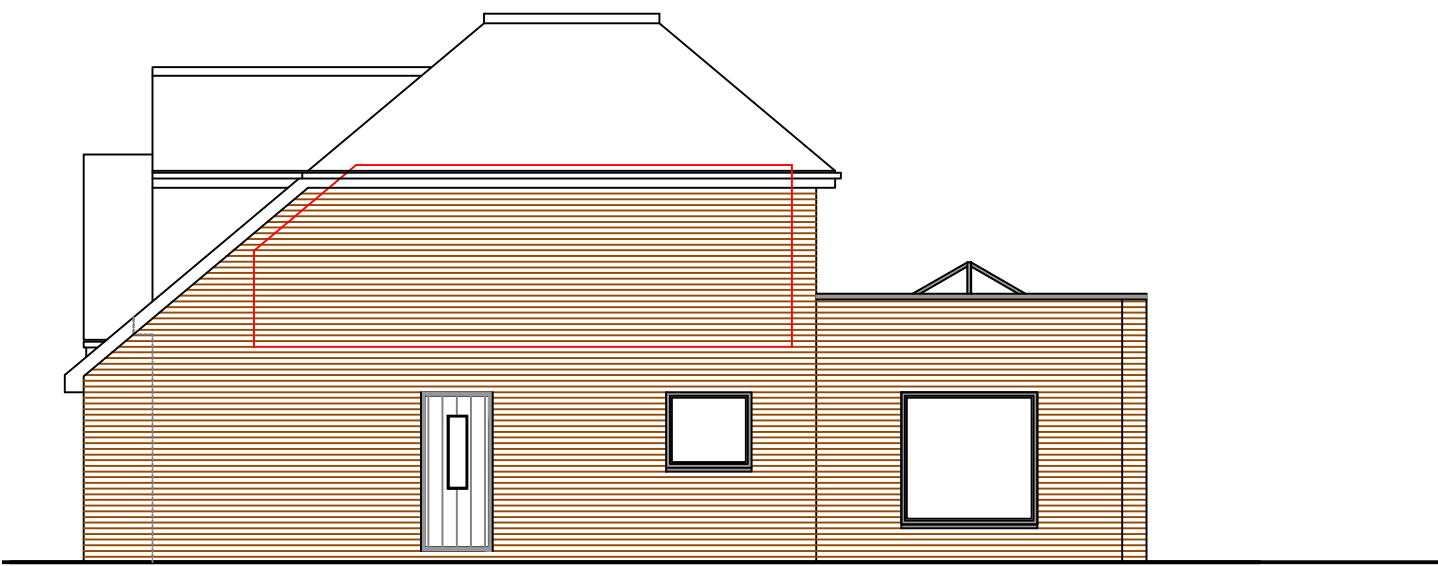


Proposed Side Elevation

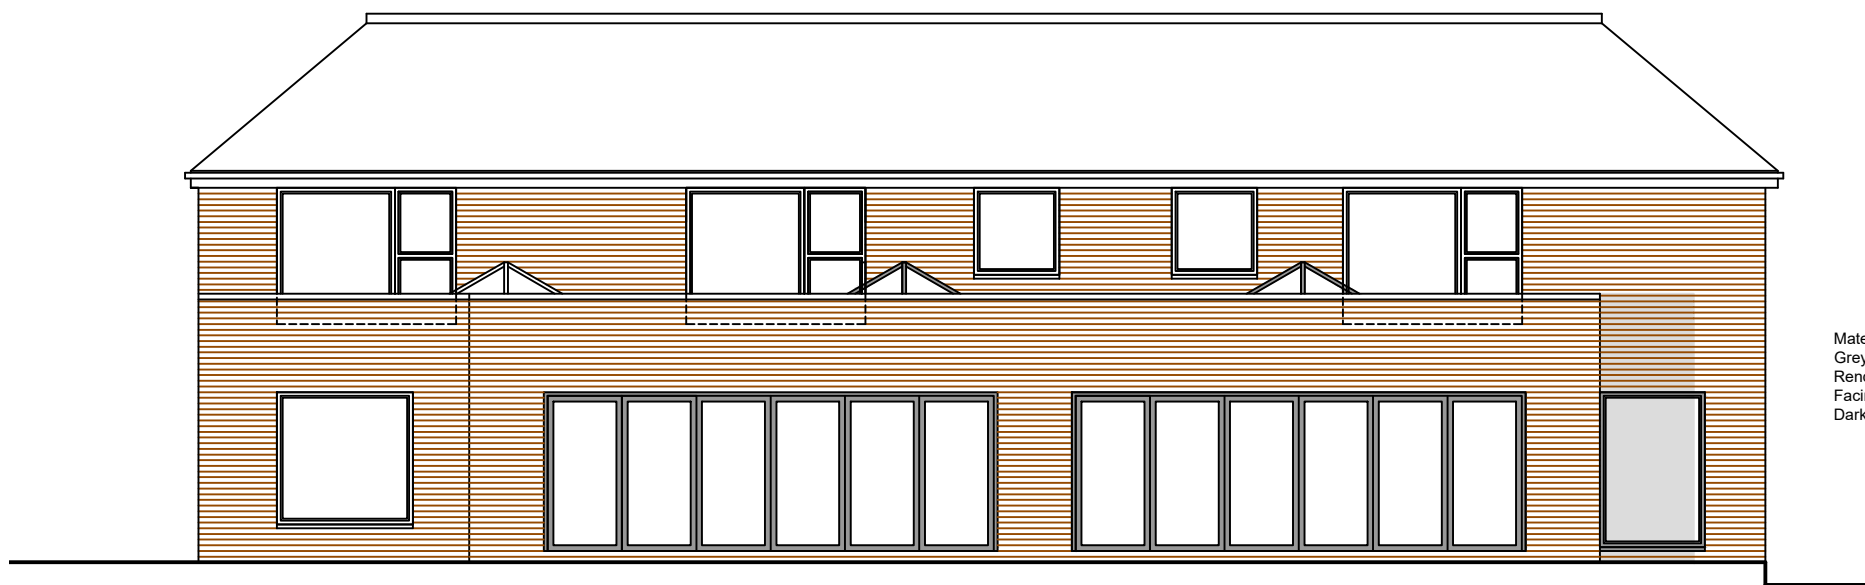


Proposed Rear Elevation

Materials:
Grey Eternit slate roof
Render finish to rear extension
Facing brickwork to main house
Dark grey windows

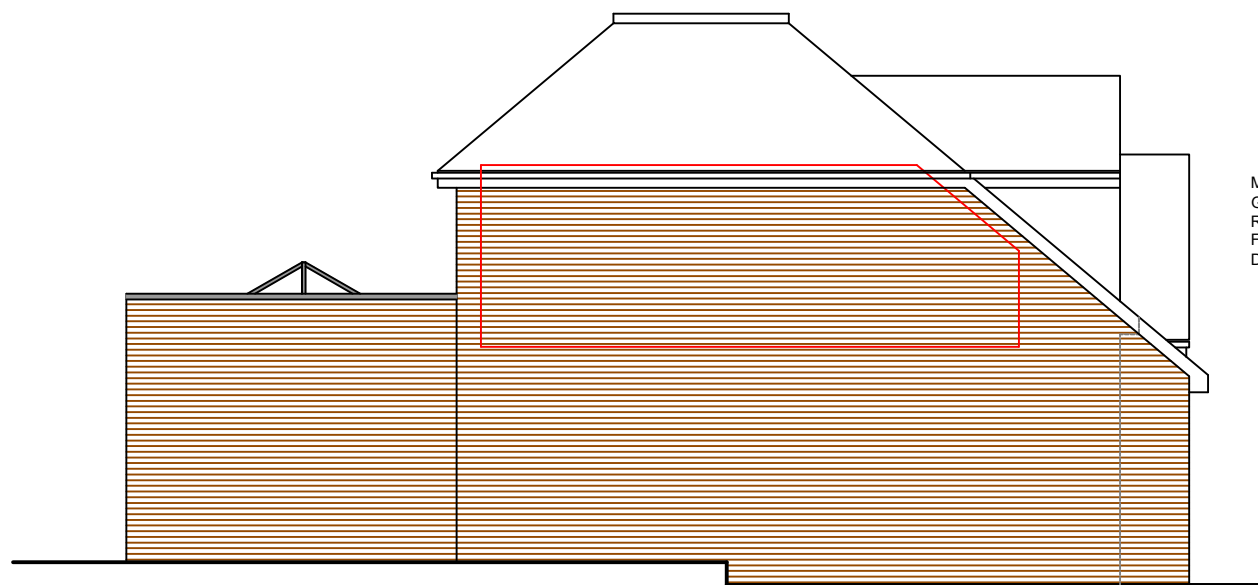

Proposed Side Elevation

Materials:
Grey Eternit slate roof
Render finish to gables
Facing brickwork to main house
Dark grey windows

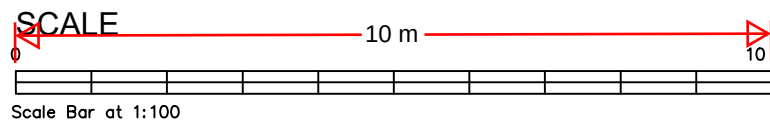

Revision		Date	Description

Status	PLANNING		
--------	----------	--	--

Mark Carter ASSOCIATES		Architectural Design
--	--	--

design studio priestfield stadium gillingham kent ME7 4DD tel 01634 304700 fax 01634 850986 e mail: markcarter.design@virgin.net			
---	--	--	--

Client	HAYER INVESTMENTS KENT LTD		
--------	----------------------------	--	--

Drawing Title			
FLOOR PLANS AND ELEVATIONS			

Project Title			
ALTERATIONS AT No1 WILLOW WALK			

Scale	Date	Drawn
1:100	FEB 24	MC

Drawing No	Rev
3429 - 012	A

Mark Carter
ASSOCIATES

Architectural
Design

design studio
priestfield stadium gillingham kent ME7 4DD
tel 01634 304700 fax 01634 850986
e mail: markcarter.design@virgin.net