



The Contractor is to check all dimensions on site and report any discrepancies to the Contract Administrator. This drawing is to be read in conjunction with all other standard documentation.

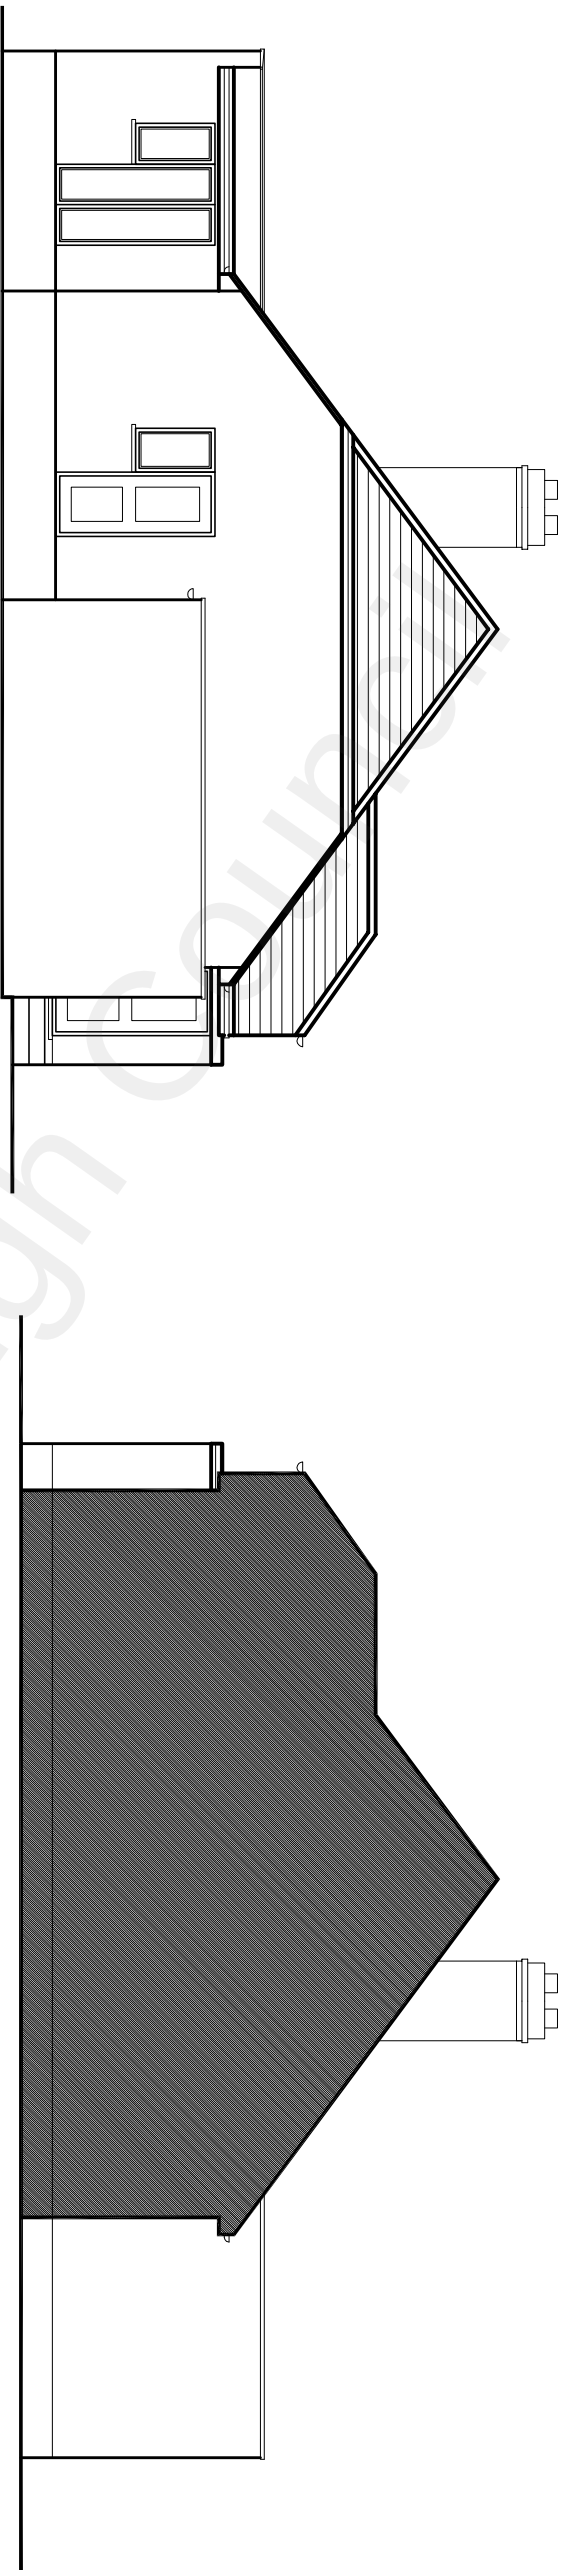


EXISTING SIDE ELEVATION

EXISTING SIDE ELEVATION

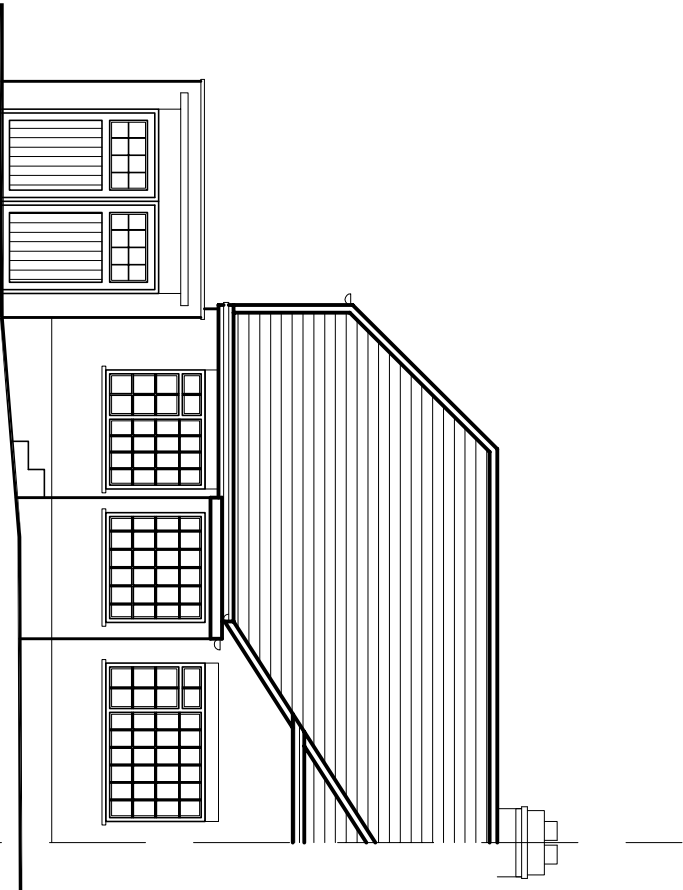

EXISTING FRONT ELEVATION

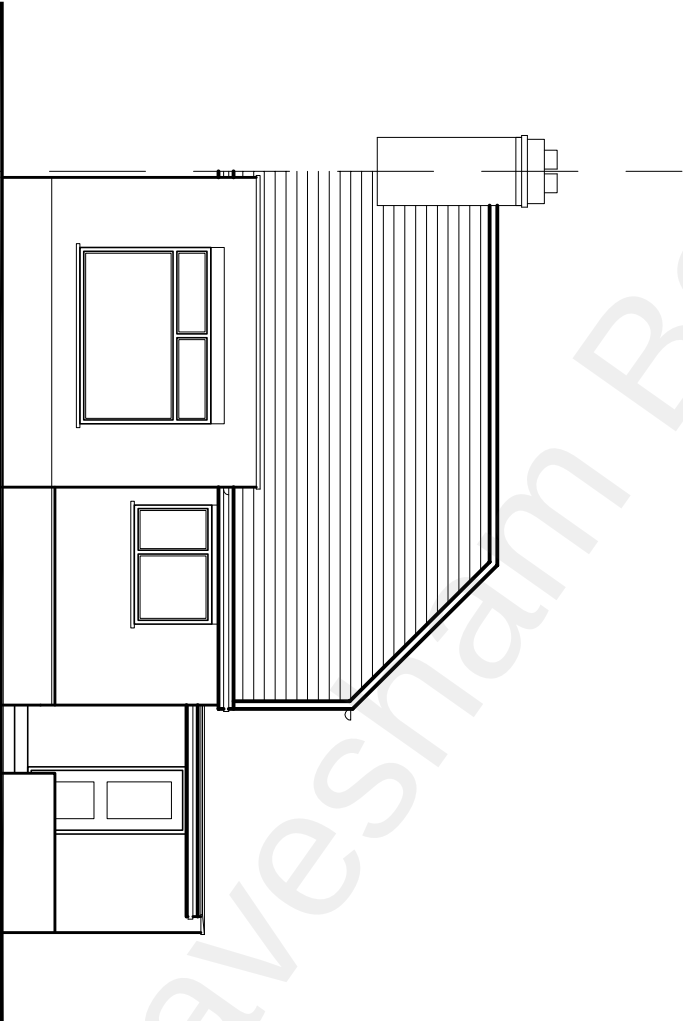

EXISTING REAR ELEVATION

rev.	description		date	chkd.
	93 Cotmandene Crescent Orpington, Kent BR5 2RA			
	020 3004 9238			
	07931 931 035			
	s.nagpal@dapconsultants.co.uk			
	www.dapconsultants.co.uk			

Design And Plan
CONSULTANTS



project : 2 High View, Higham
Rochester

drawing title :



Existing Elevations

drawn: SN	chkd : SS	date: 23.09.2022
status: Permitt. Develop		scale: 1:100@A3
proj no : 2003	drg no: 02	rev no: