


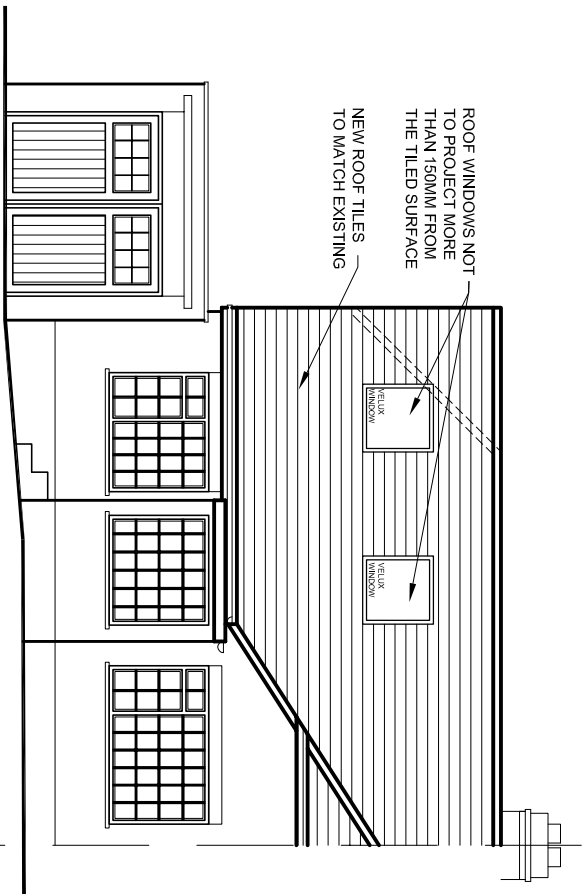
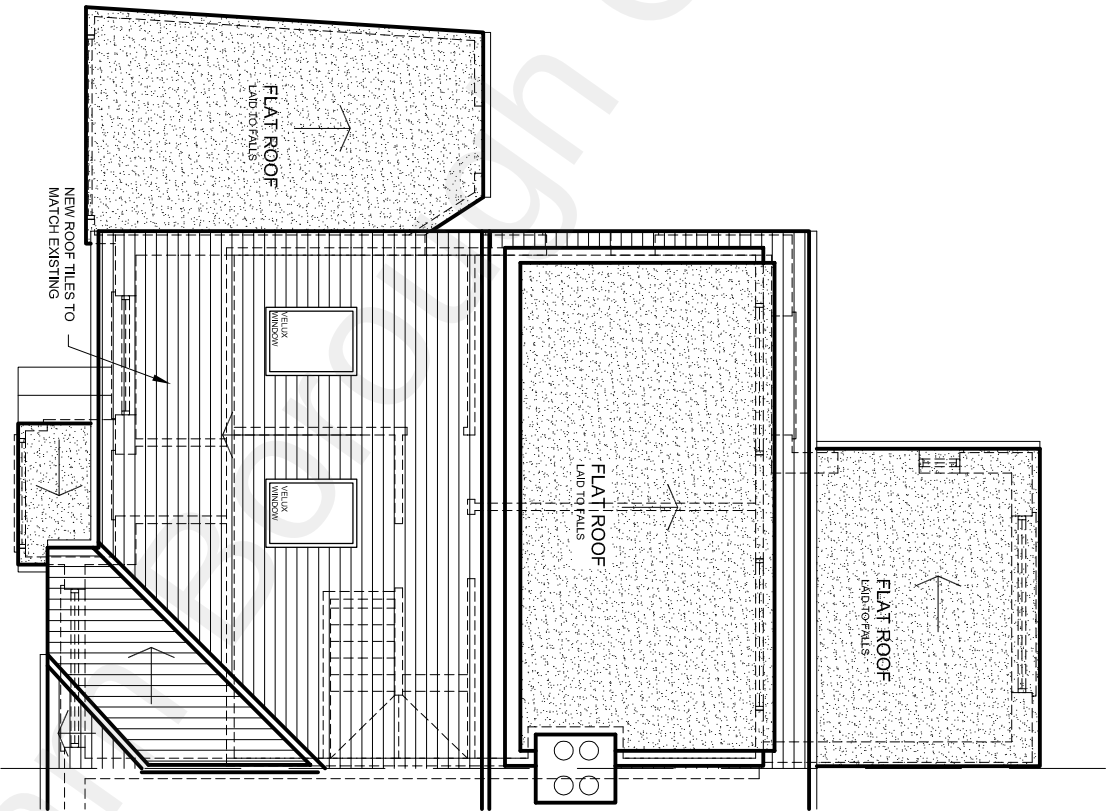


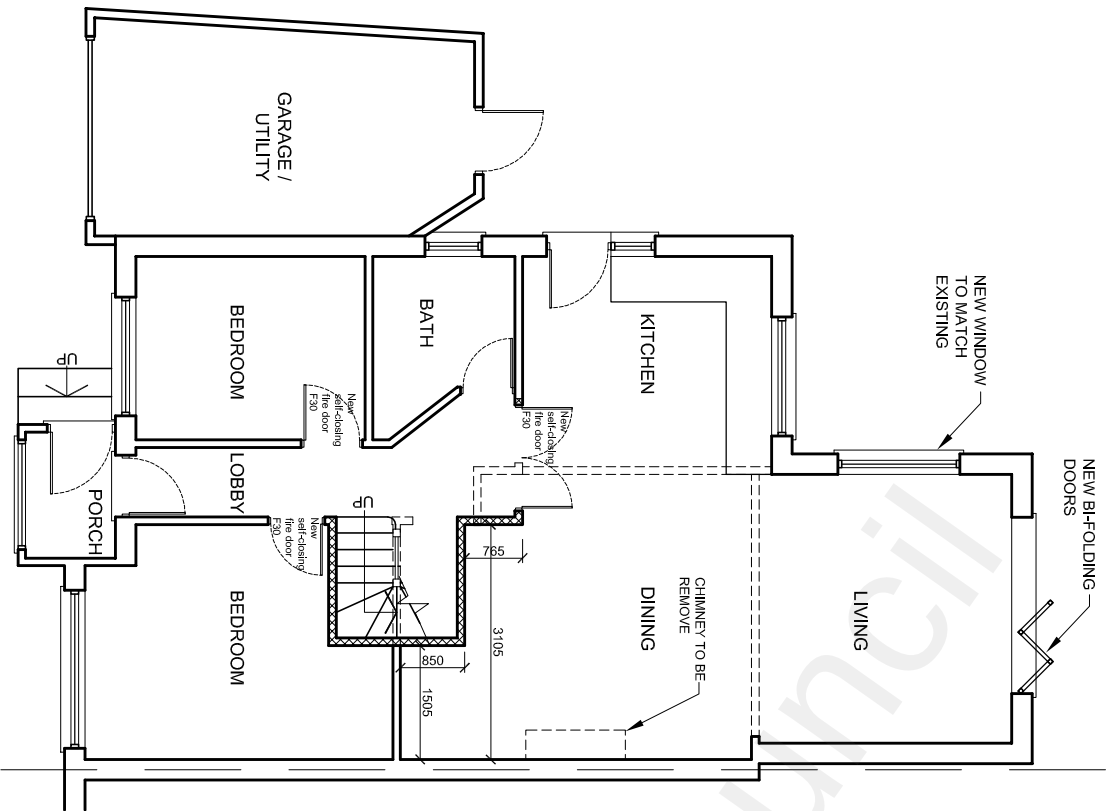


PROPOSED FRONT ELEVATION

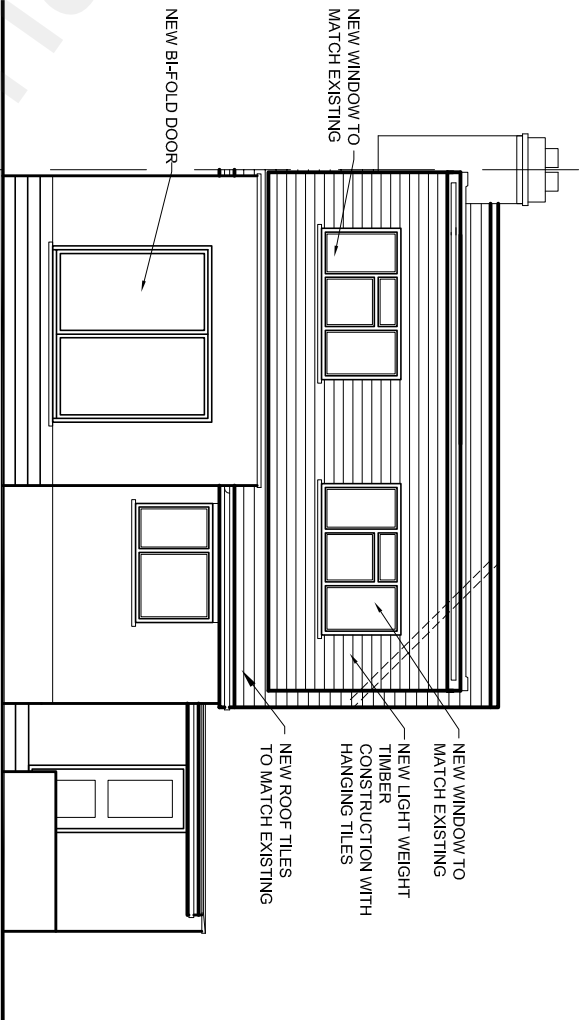

PROPOSED REAR ELEVATION

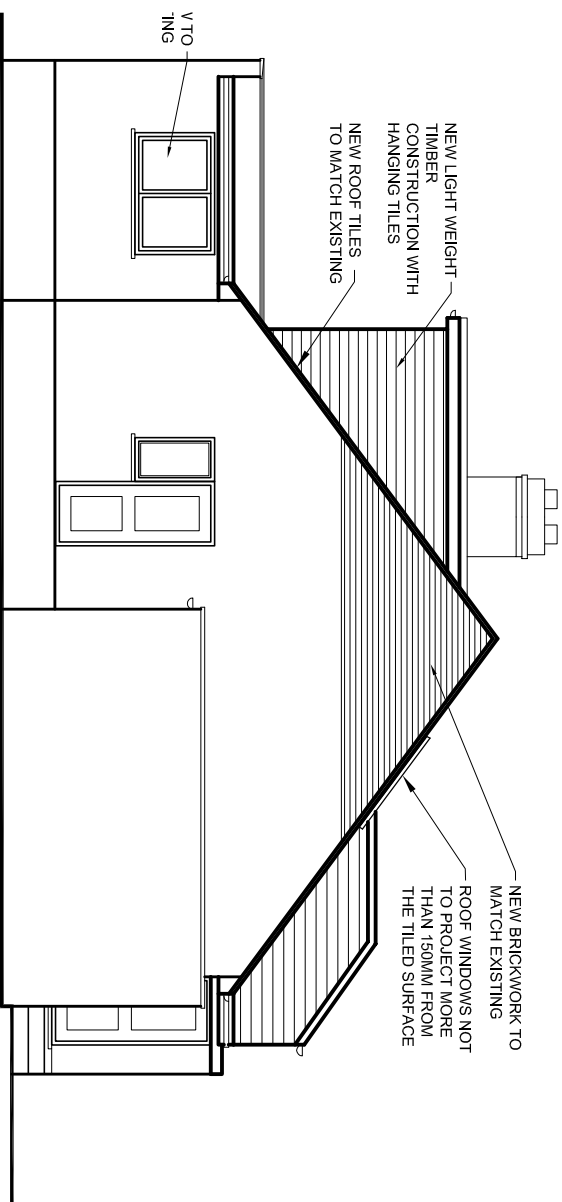

PROPOSED SIDE ELEVATION

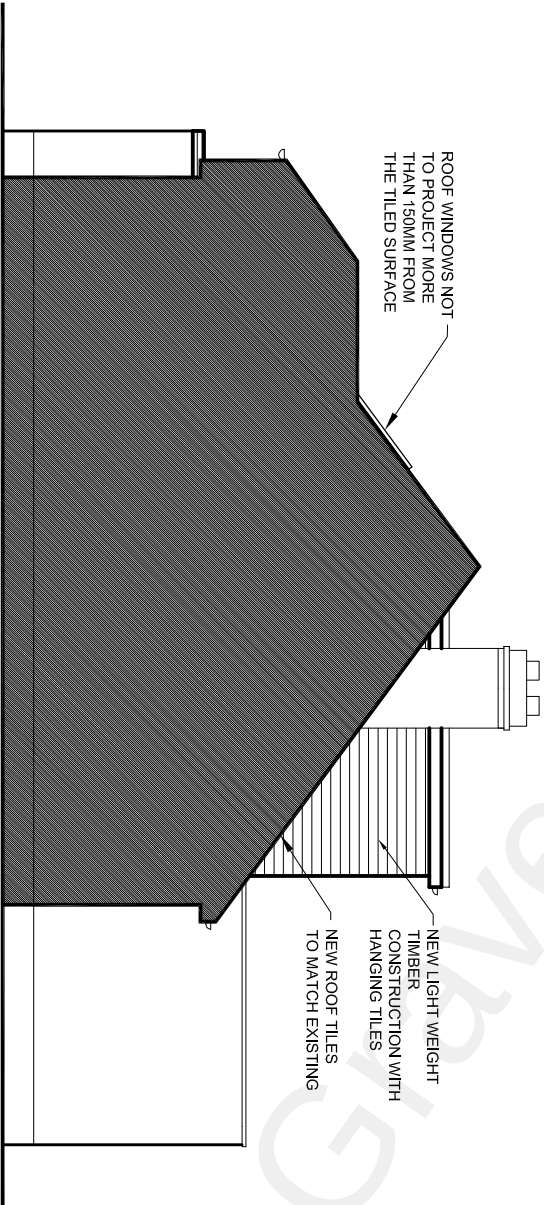

PROPOSED SIDE ELEVATION

rev.	description	date	chkd.
	93 Cotmandene Crescent, Orpington, Kent BR5 2RA		
	020 3004 9238		
	07931 931 035		
	s.nagpal@dapconsultants.co.uk		
	www.dapconsultants.co.uk		

project :	2 High View, Higham Rochester		
drawing title :	Proposed Floor Plans and Elevations		
drawn: SN	chkd : SS	date: 23.09.2022	
status: Permitt. Develop	scale: 1:100@A3		
proj no : 2003	drg no: 04	rev no:	