

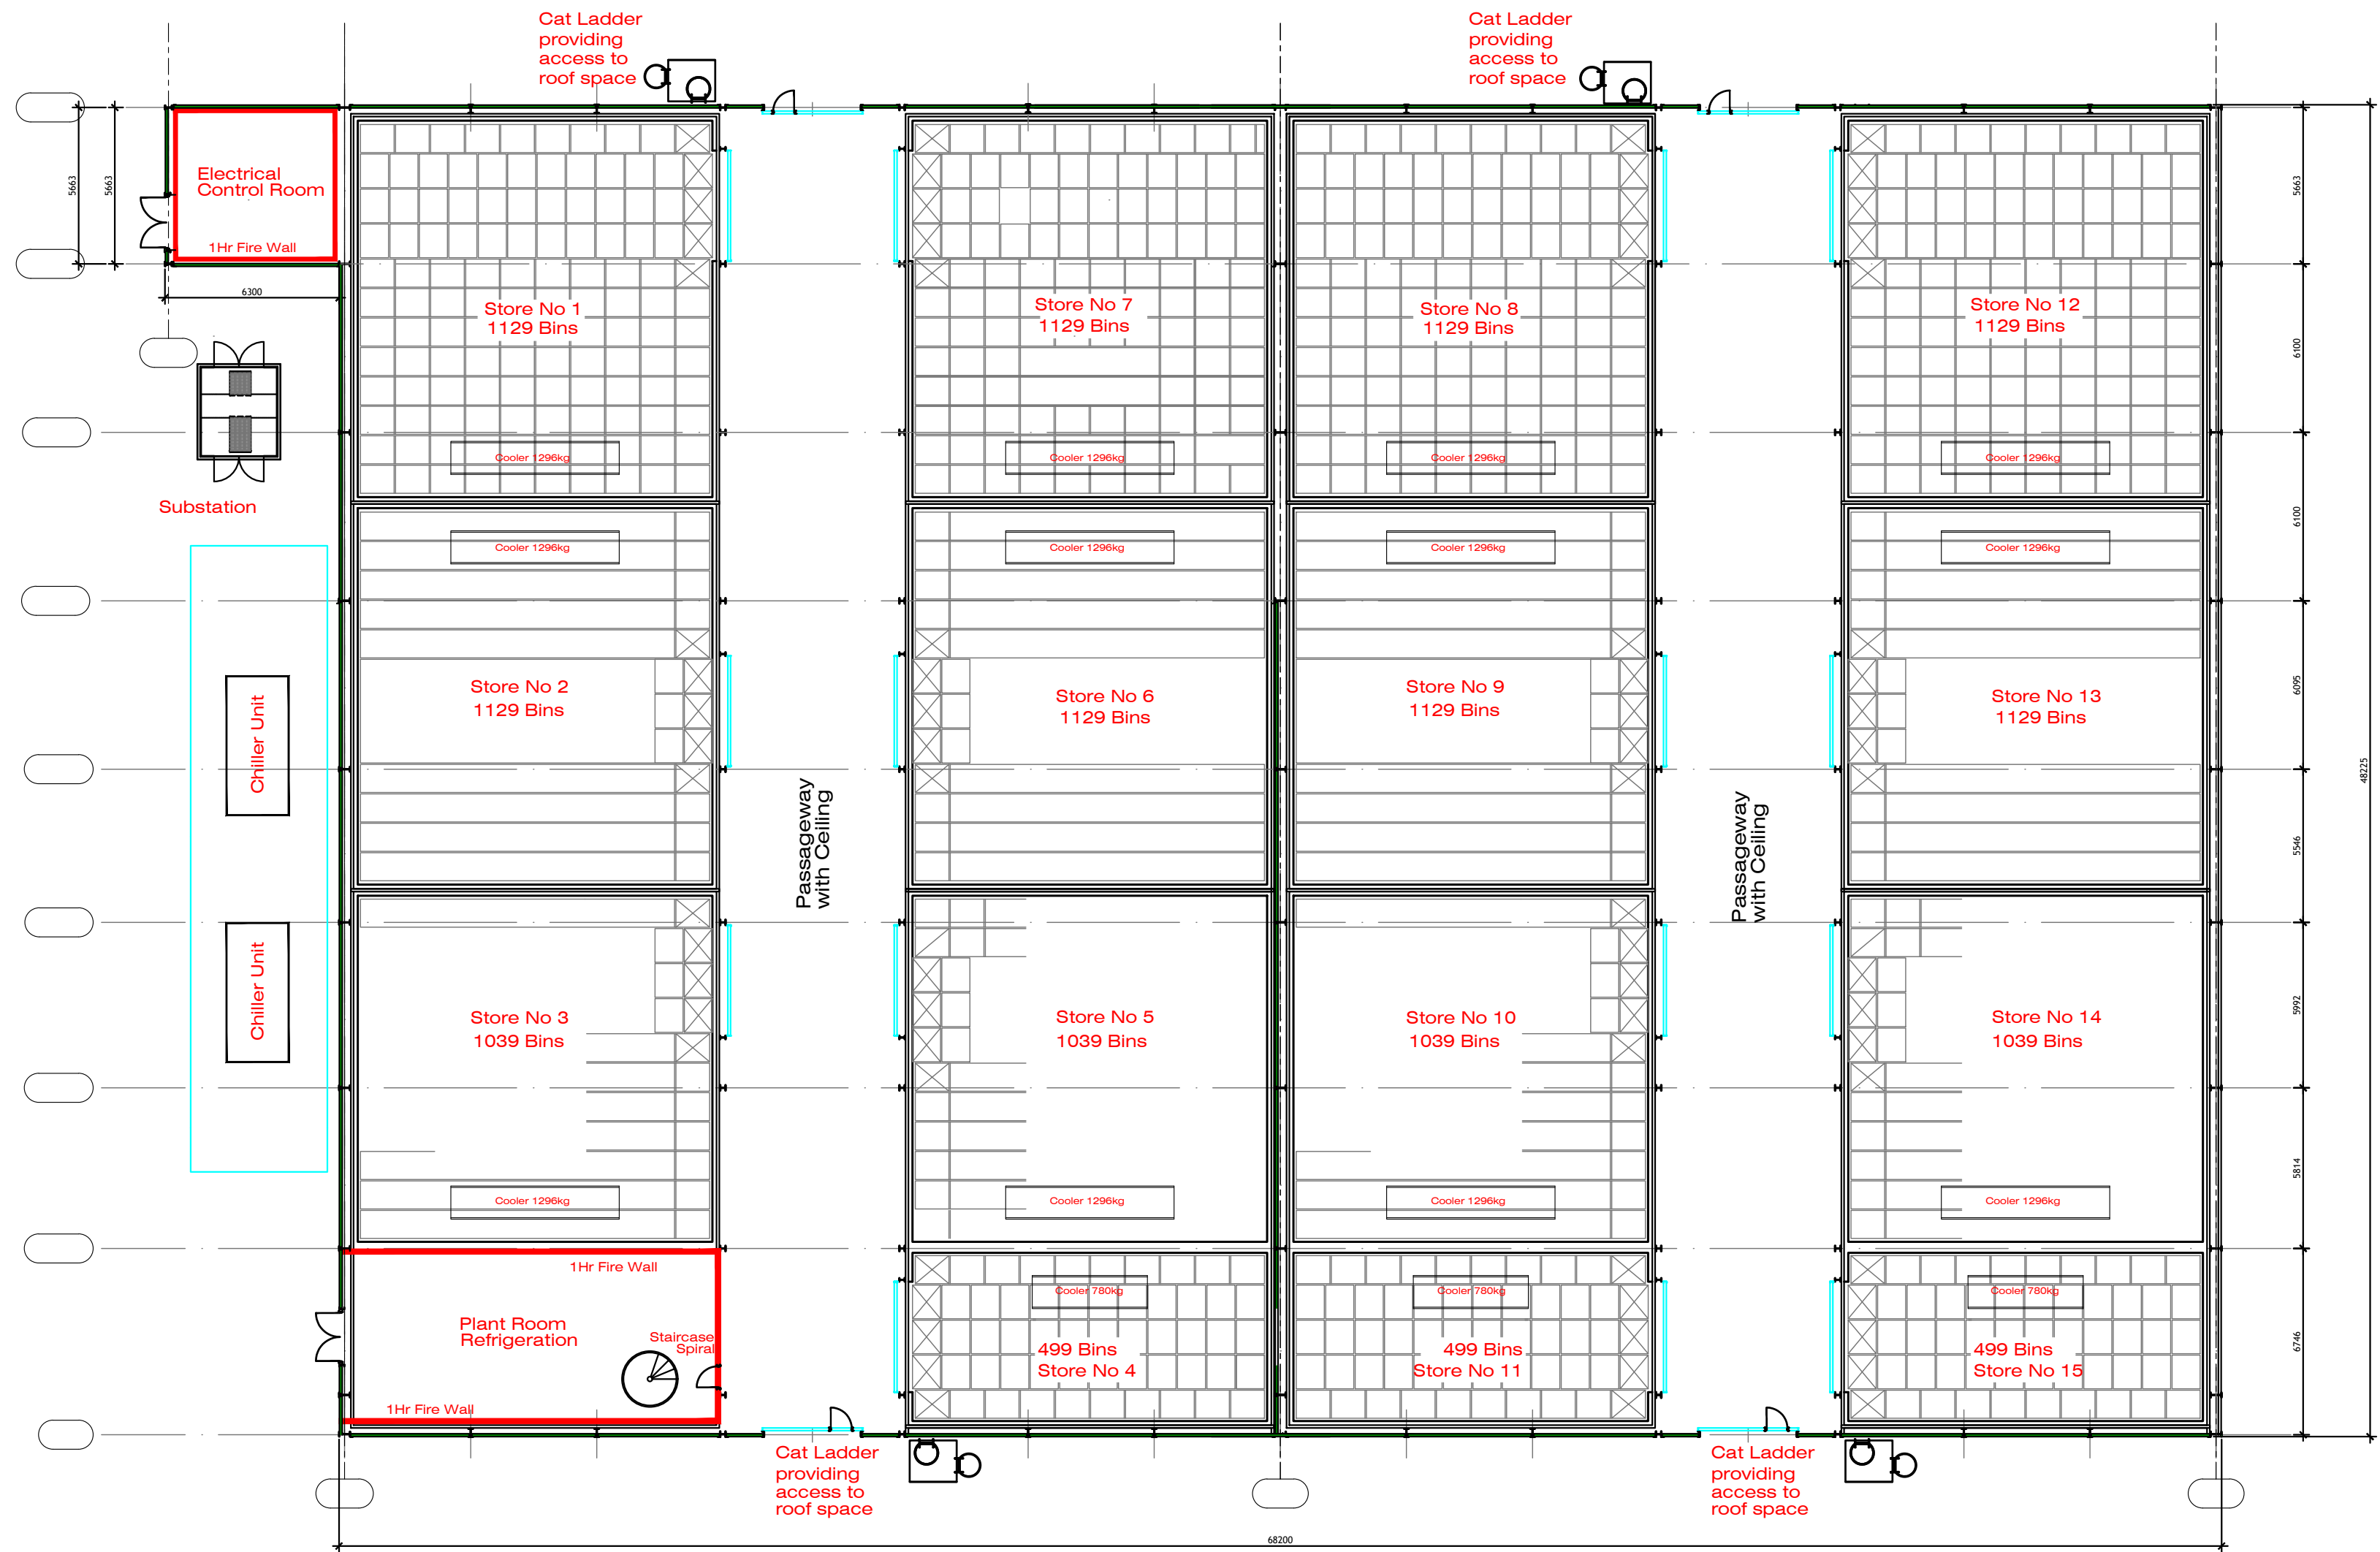


Plan View
Total of 14,685 Bins

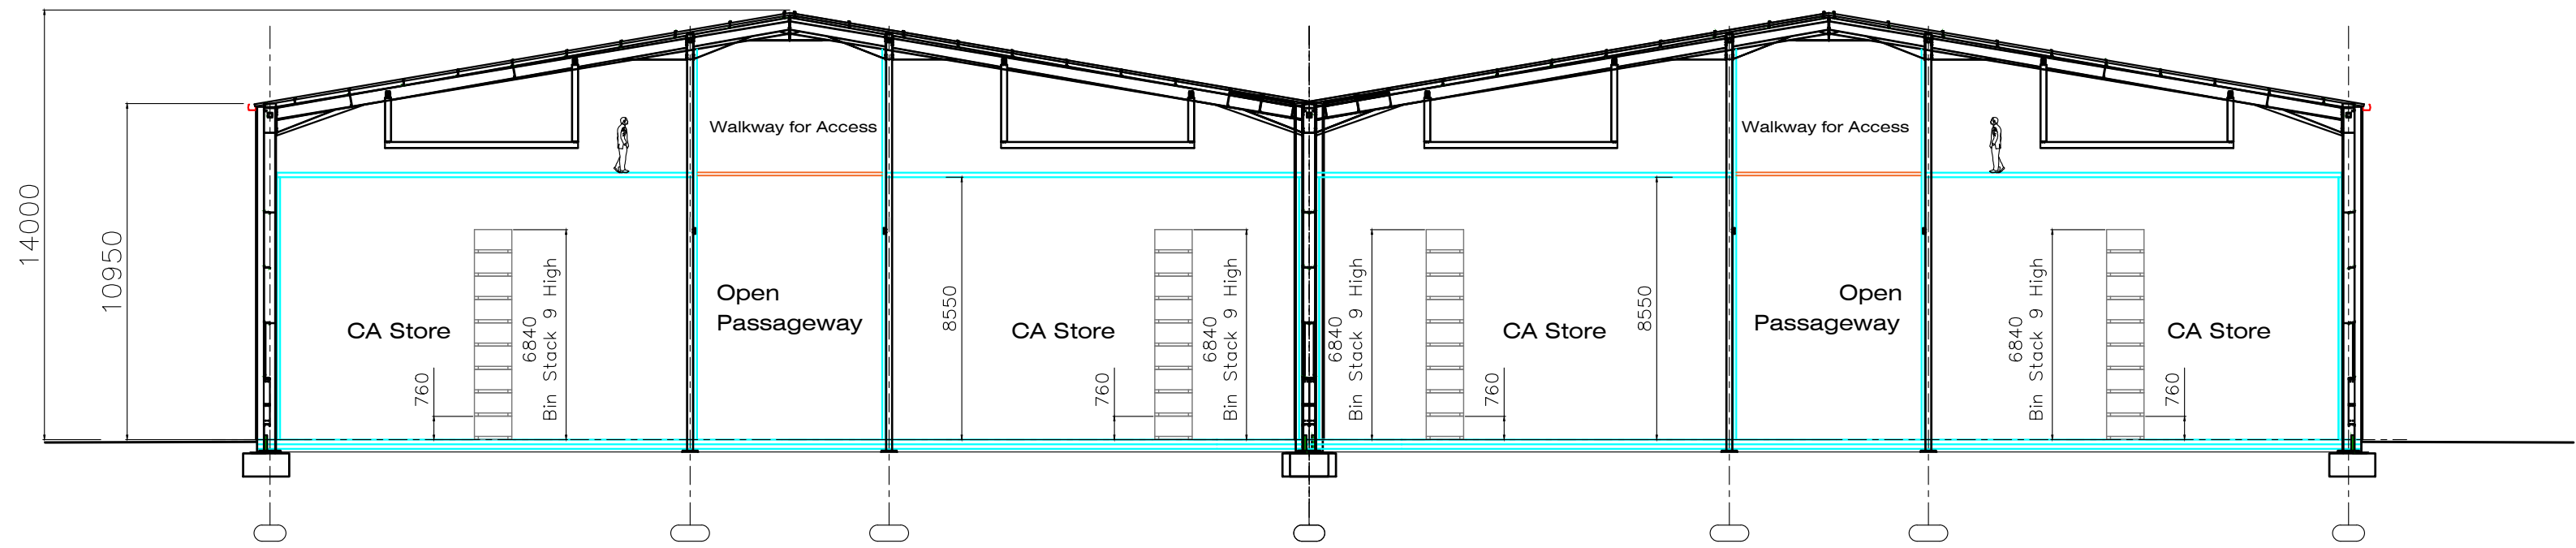

Steel portal framed building to BS 5502 Class 2
CA Store Section of Building -
Roof - clad with single skin corrugated fibre cement sheets - self colour (light grey)
Vertical - clad with single skin angular profile plastic coated steel sheets, Olive Green.
All doors both high and low level are to be the Moorland Green.
Roof Void Ventilation -
Provided via Louvres to both gable ends with draw through louvres 500mm above FFL located on external walls to facilitate air flow.
Roof Void Access -
Provided via spiral staircase within the plant room and externally via standard cat ladders.

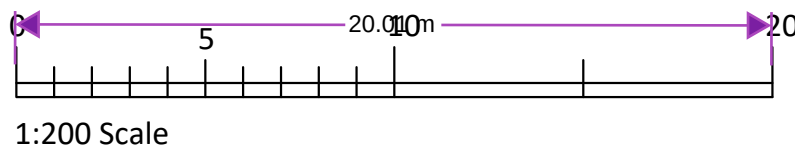

Typical Section Through New Building

D	May 25	Issued for Planning Application
REV	DATE	ISSUE

SITE
A.C. GOATHAM & Son
New Green Farm
Lower Shorne, Gravesend
Kent DA12 3HL

JOB TITLE
Proposed CA Store Building

DRAWING TITLE
Proposed Floor Plan & Section

SCALE	DRAWN	DATE
1:200@A1	LFB	Nov 24

AC GOATHAM & SON
OUR FUTURE IS GROWING

AC Goatham & Son
Flanders Farm,
Ratcliffe Highway,
Rochester,
Kent
ME3 8QE
01634 253424

DRAWING No. ACG&S-NGF-904