


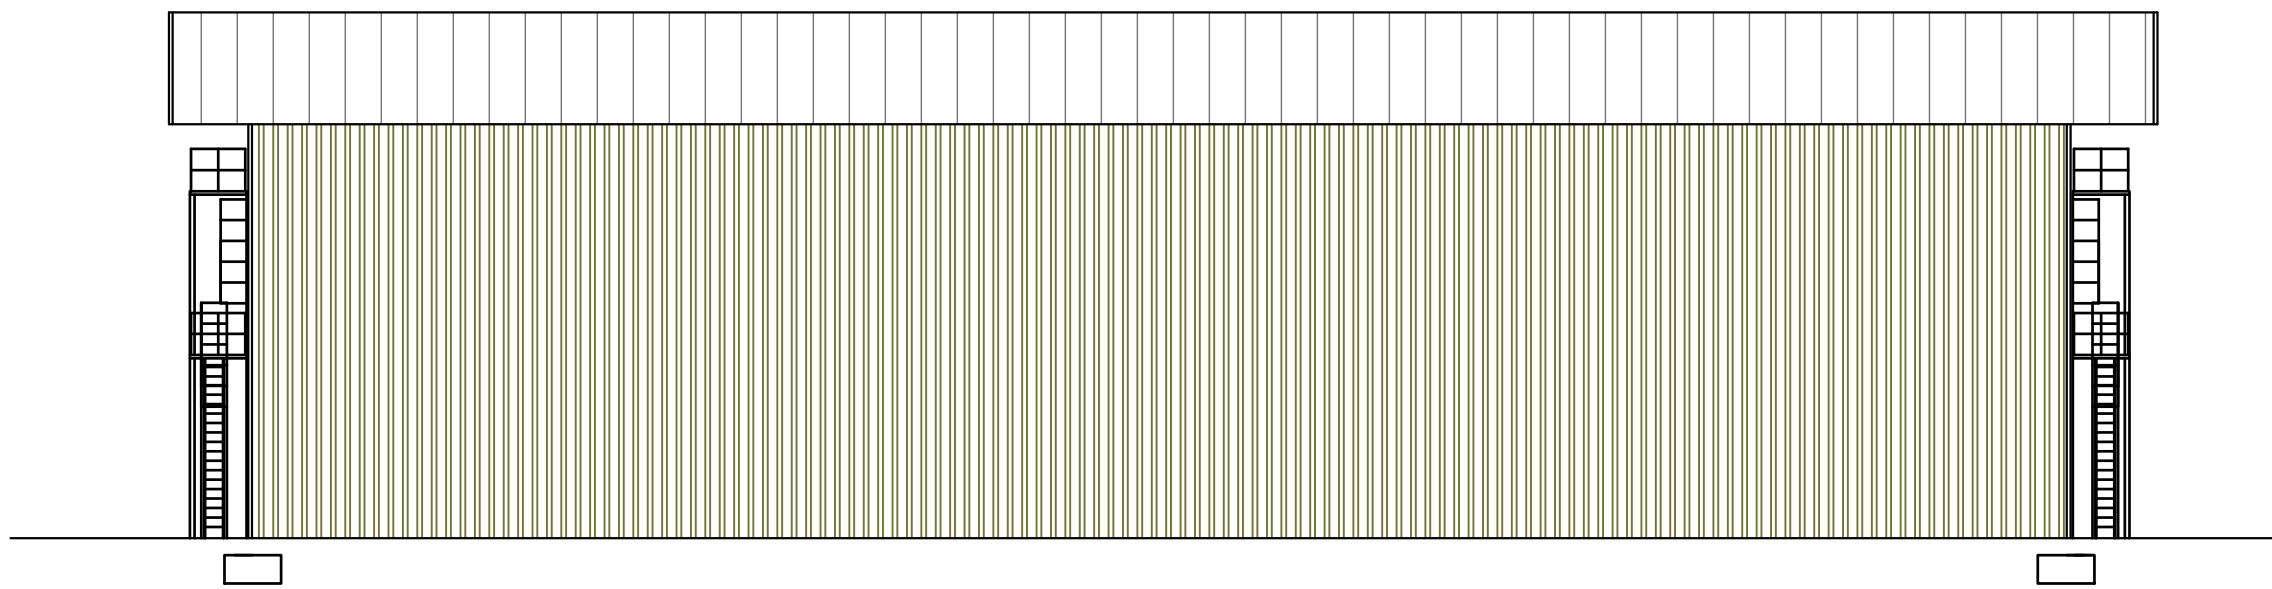


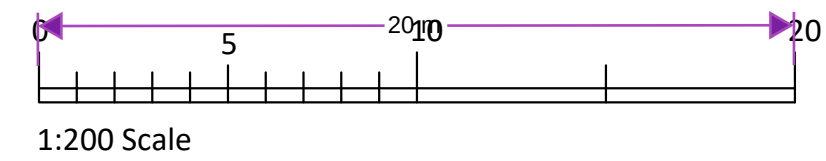


Proposed North Elevation -

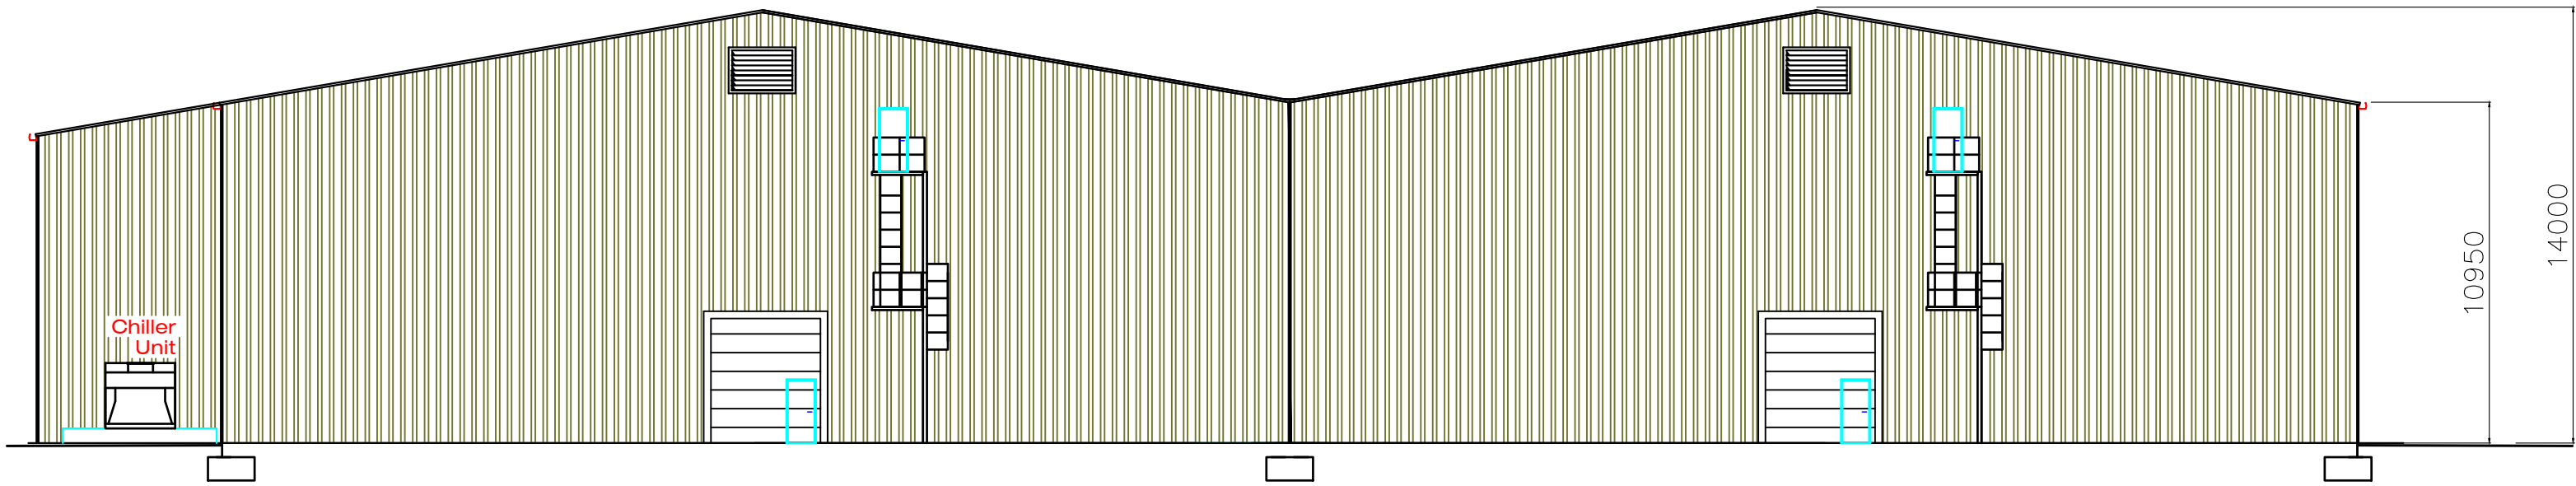

Proposed East Elevation -

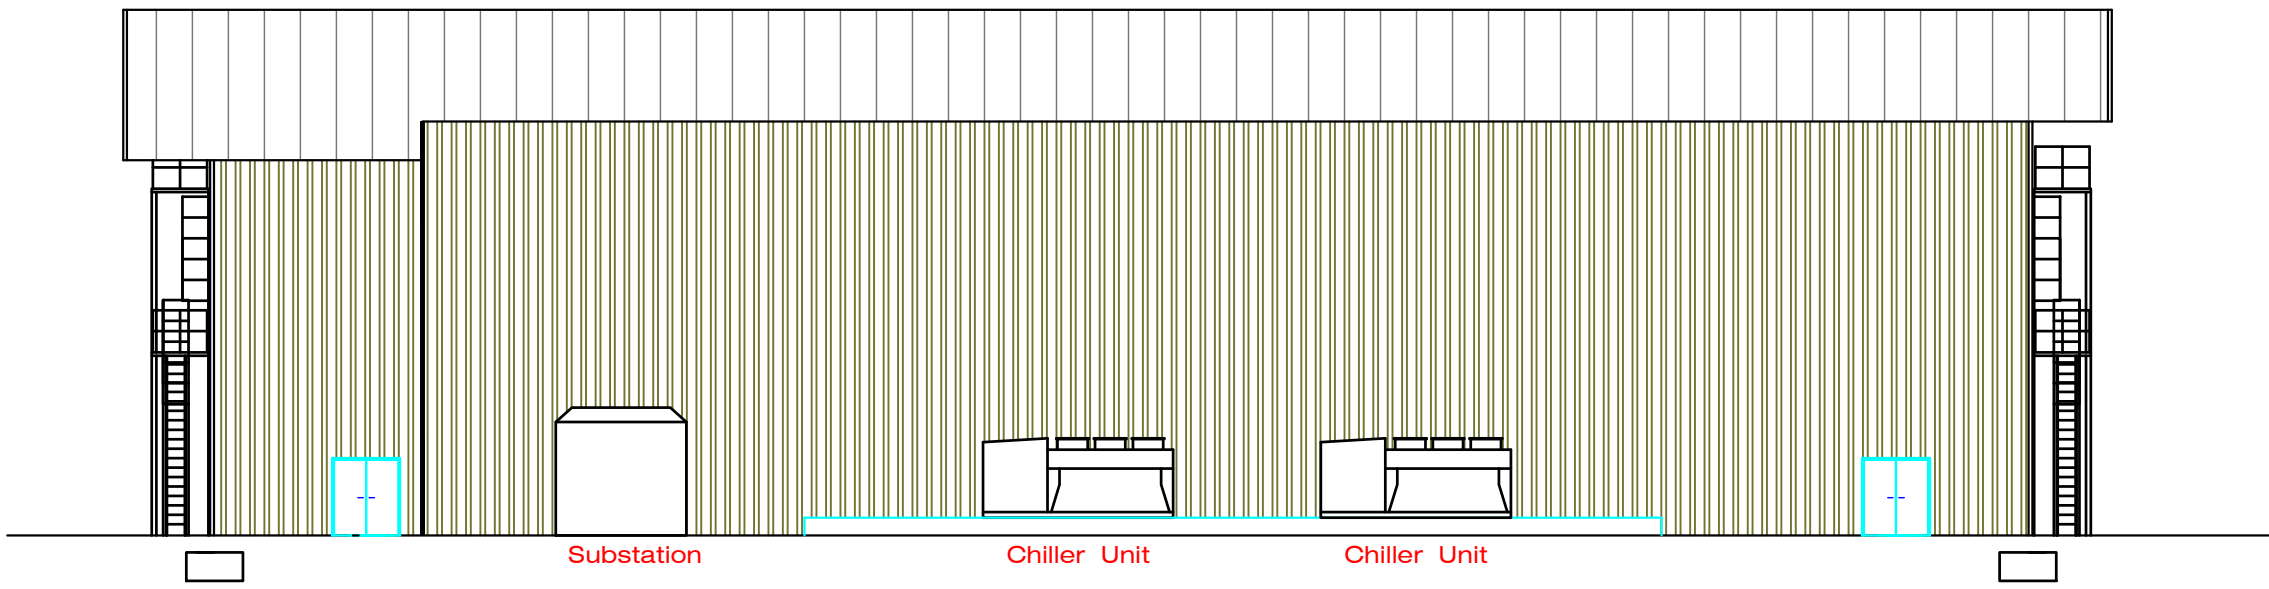

Proposed South Elevation -

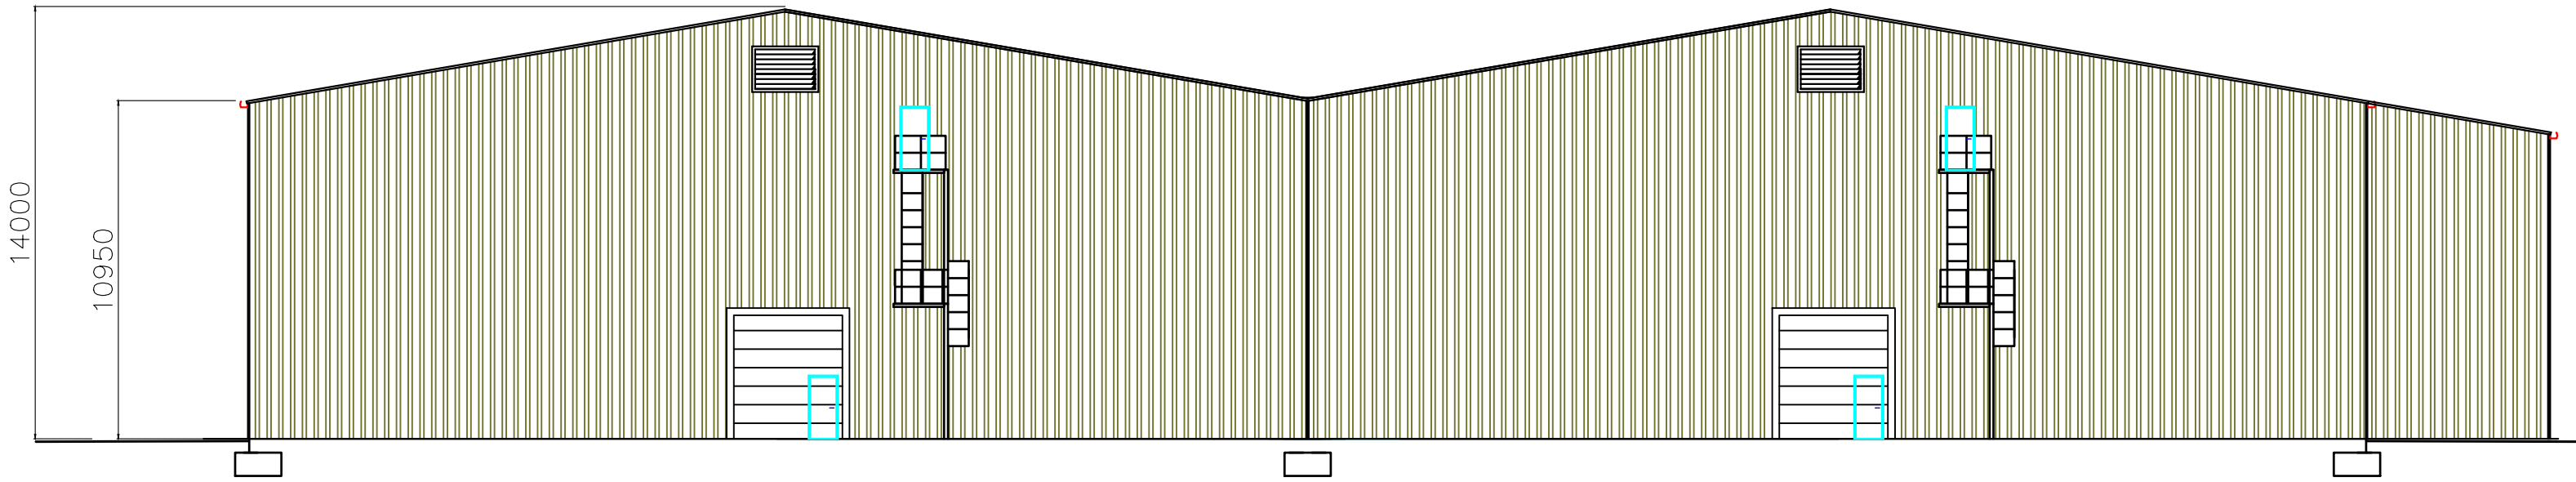

Proposed West Elevation -

D	May 25	Issued for Planning Application
REV	DATE	ISSUE
SITE		
A.C. GOATHAM & Son		
New Green Farm		
Lower Shorne, Gravesend		
Kent DA12 3HL		
JOB TITLE		
Proposed CA Store		
Building		
DRAWING TITLE		
Proposed External		
Elevations		
SCALE	DRAWN	DATE
1:200@A1	LFB	Nov 24
AC GOATHAM & SON OUR FUTURE IS GROWING		
AC Goatham & Son		
Flanders Farm,		
Ratcliffe Highway,		
Rochester,		
Kent		
ME3 8QE		
01634 253424		
DRAWING No. ACG&S-NGF-905		