




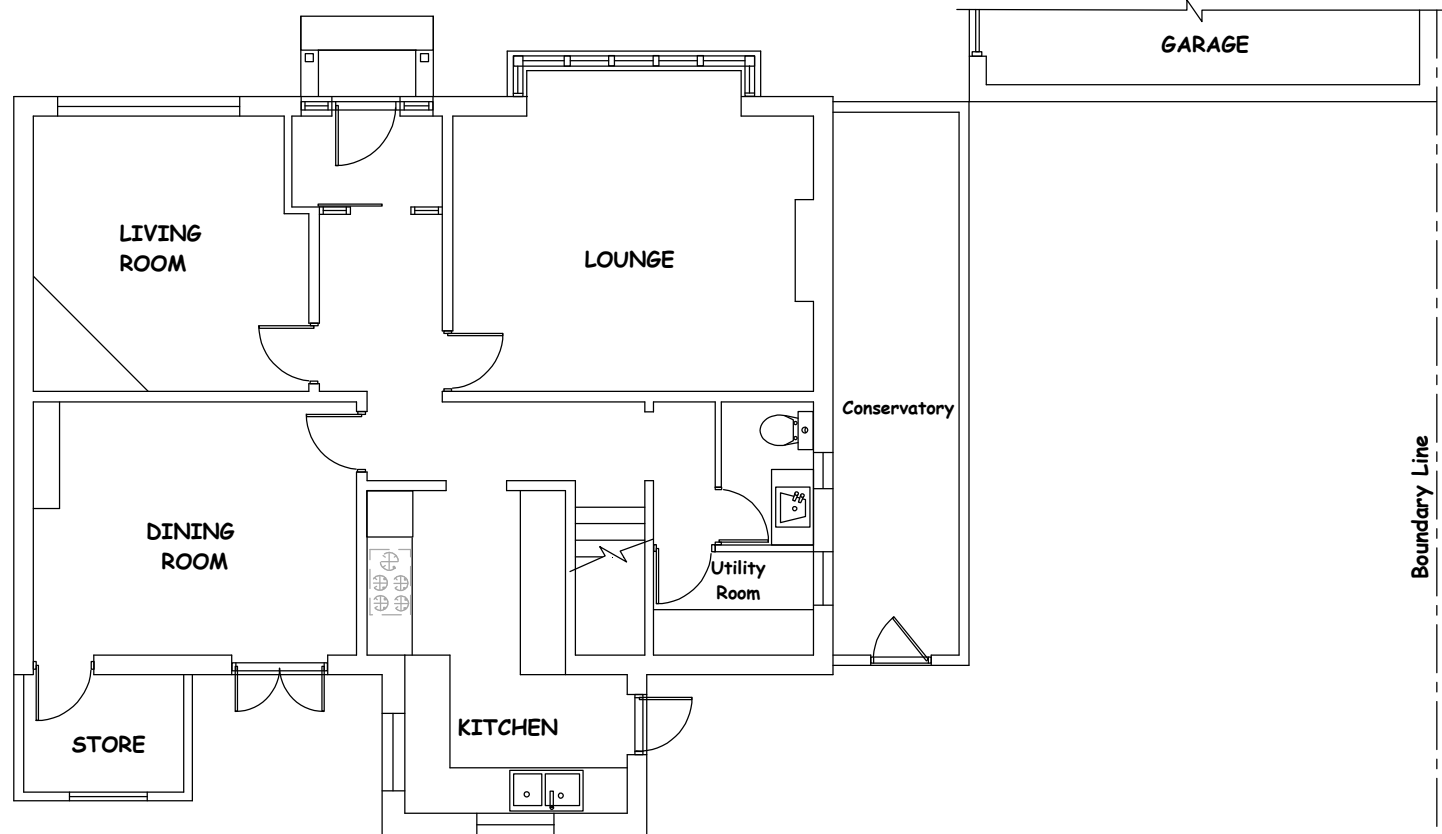

EXISTING GROUND FLOOR PLAN

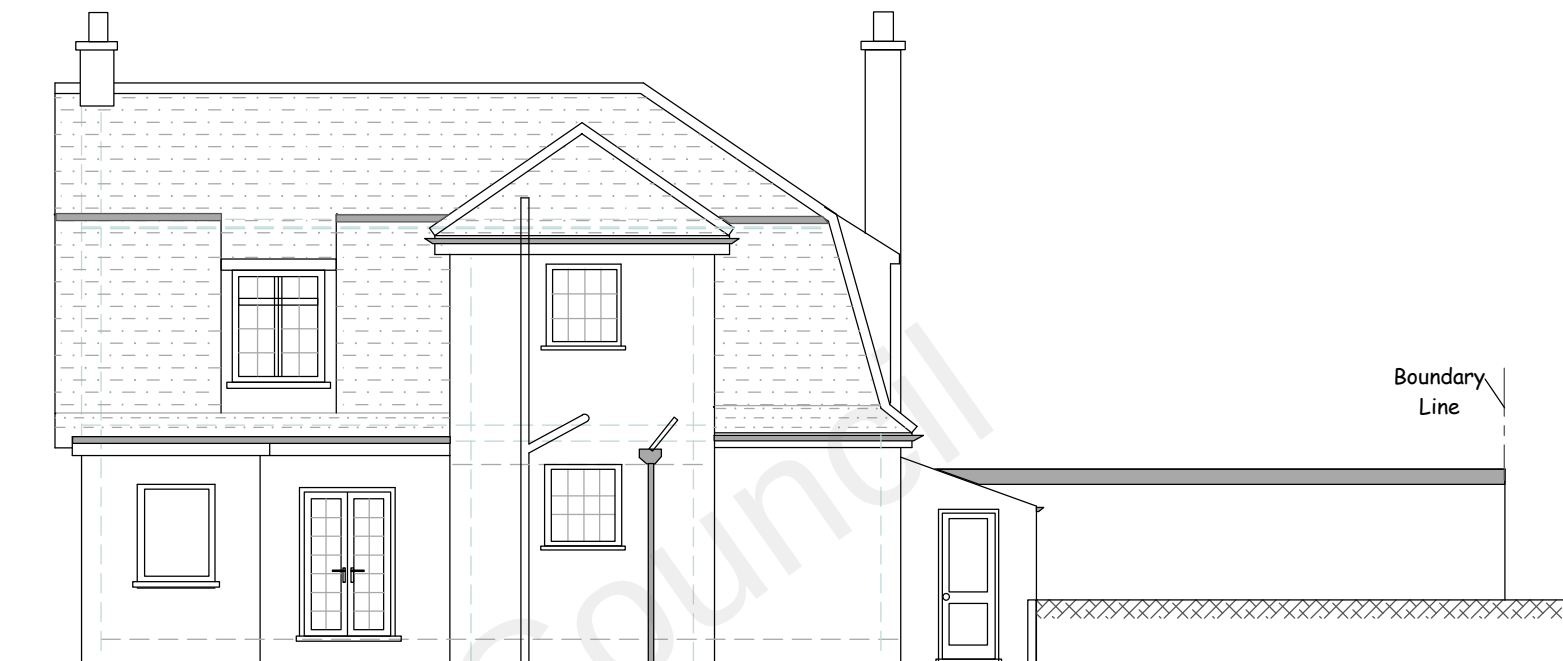


EXISTING REAR ELEVATION

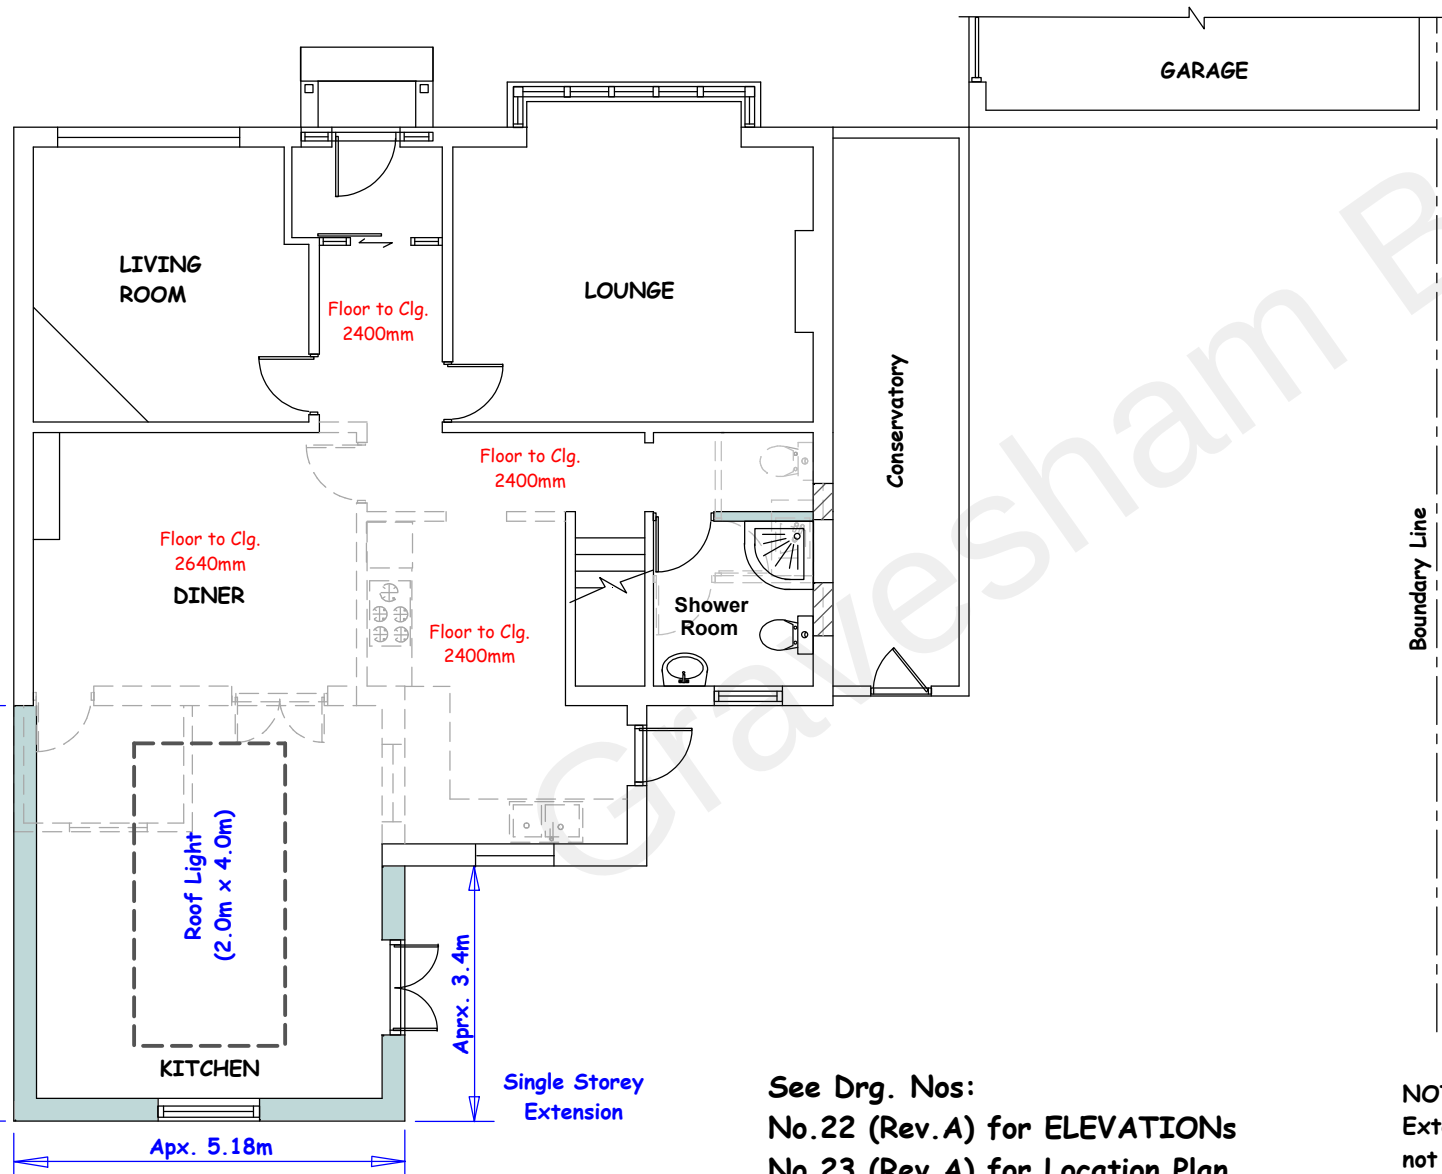

PROPOSED GROUND FLOOR PLAN



PROPOSED REAR ELEVATION

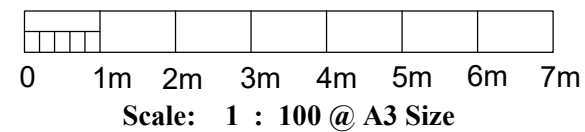

See Drg. Nos:
No.22 (Rev.A) for ELEVATIONS
No.23 (Rev.A) for Location Plan
No.24 (Rev.A) for Block Plan

NOTE:
Extension Foundations and Roof Gutter
not to encroach into neighbour's land.

Extension Materials to match in appearance
to the existing external house materials.

PROPOSED REAR SINGLE
STOREY EXTENSION

at
14 Istead Rise, DA13 9Jf
Client: Mr Anthony Tomkins

Scale: 1 : 100

Date: July 2022

EXISTING, PROPOSED PLANS & ELEVATIONS

Drawing No. AT - 14 - 21 (A)