
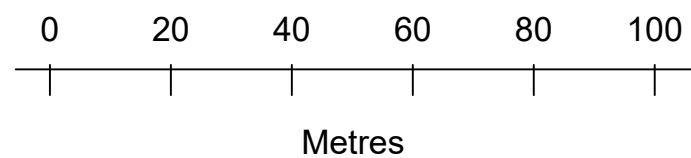
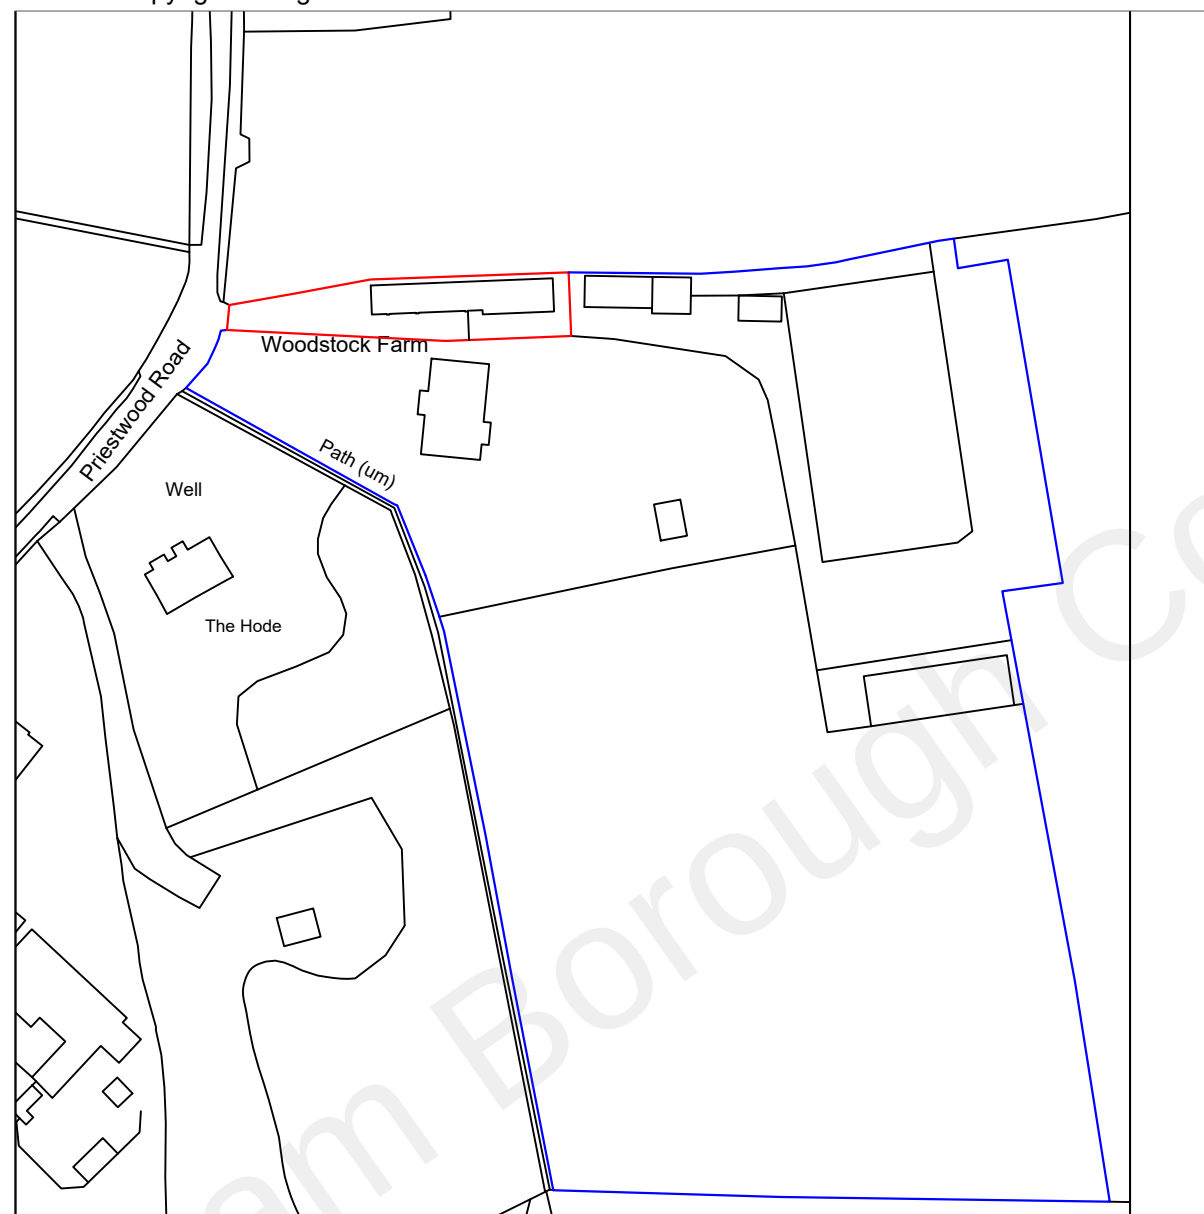


©Crown Copyright. All rights reserved. Licence no. 100019980

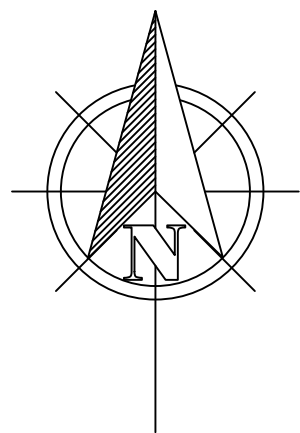

S-(13)01

Site Plans: Location Plan
(Scale 1:1250 @A3)

Date: July 2022 Drawing Number: 22020BS-PP-S-(13)01

Client: Mrs B Smith. Project: Conversion to Create Annex

Site Address: Woodstock Farm, Priestwood Road, Meopham. DA13 0DA

Drawn By: Des Harman



124a North Road, Hythe, CT21 5DY
t: 01303 237762
m: 07711 200634

e: des@building-drawings.co.uk
w: www.building-drawings.co.uk