


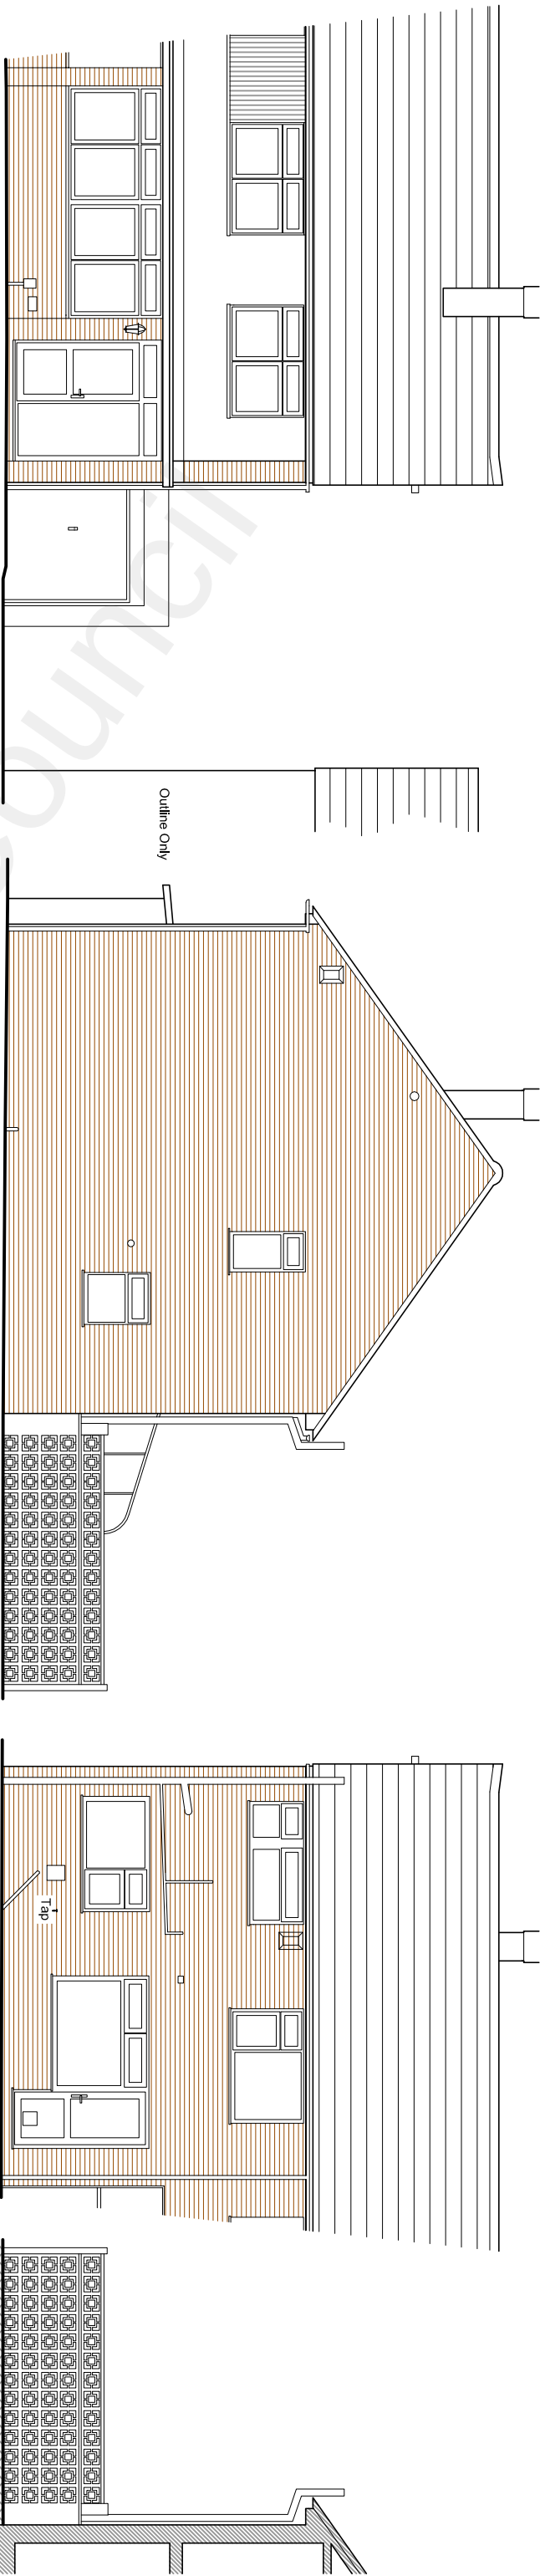


FRONT ELEVATION

SIDE ELEVATION

REAR ELEVATION


SIDE ELEVATION

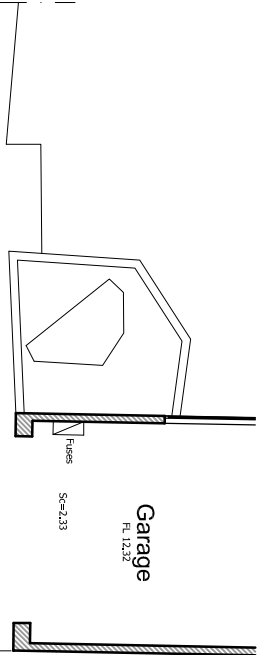


Garage

Fl. 12.22


Sc=2.53

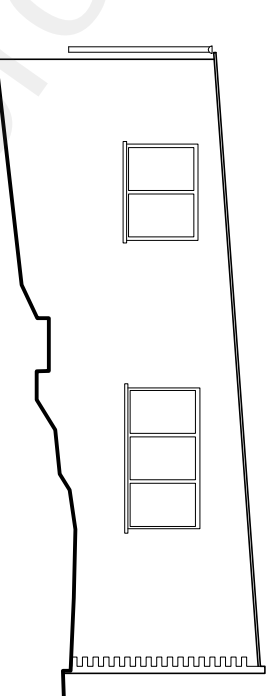


GARAGE SIDE ELEVATION

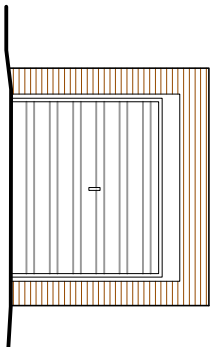


GARAGE FRONT ELEVATION

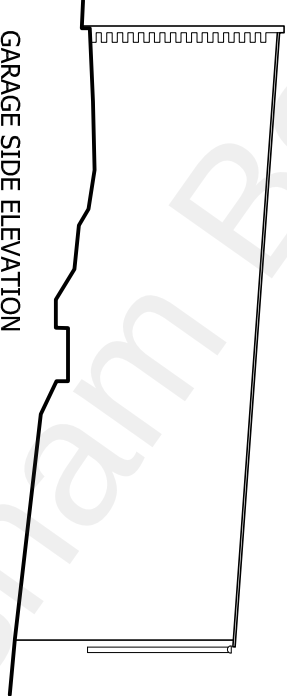


GARAGE SIDE ELEVATION

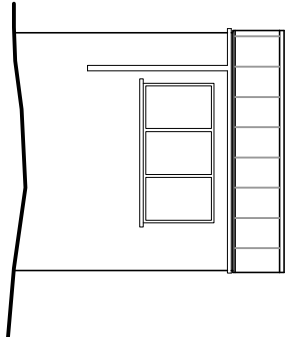


GARAGE REAR ELEVATION

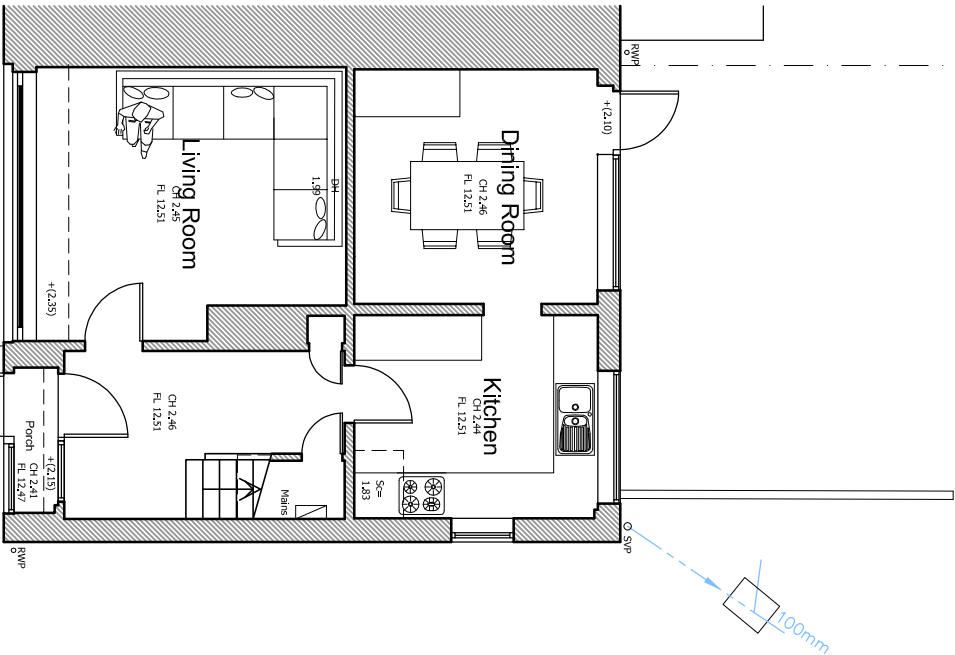

GROUND FLOOR PLAN

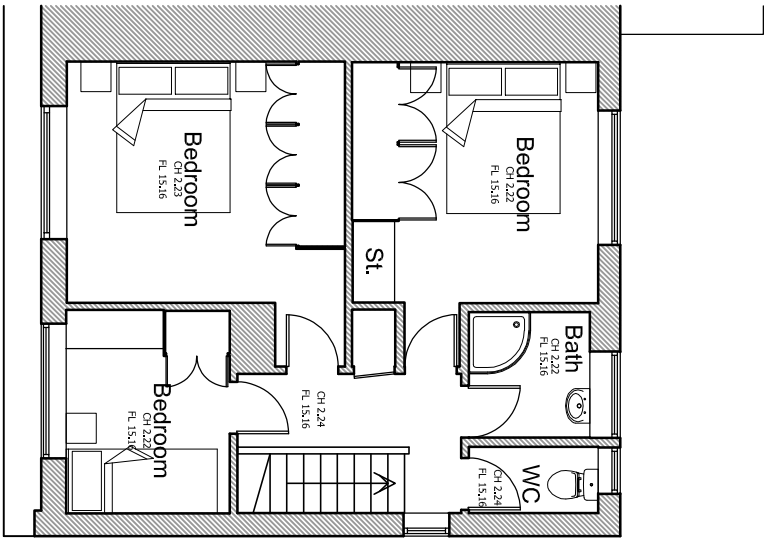

FIRST FLOOR PLAN

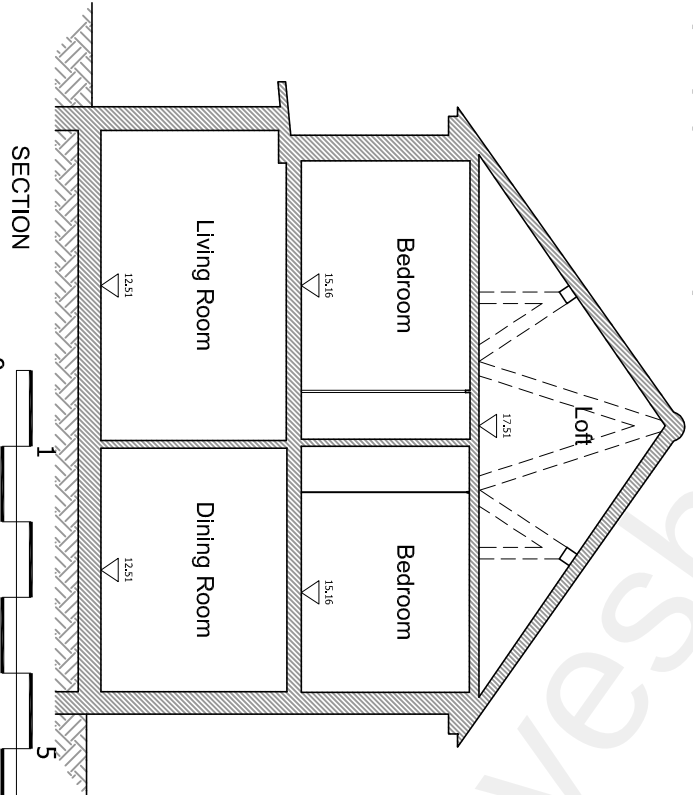

SECTION

Scale 1:100

KEY TO HATCHING / LINE TYPES:

- EXISTING BUILDING
PROPOSED BUILDING

- EXISTING INSPECTION CHAMBER
EXISTING MANHOLE
PROPOSED Foul INSPECTION CHAMBER
PROPOSED Foul INSPECTION CHAMBER
PROPOSED Foul MANHOLE
PROPOSED Foul MANHOLE

- EXISTING DRAINAGE
PROPOSED Foul DRAIN
PROPOSED STORM DRAIN

Please note:
Drawings can be scaled for planning purposes only.
All dimensions to be checked on site. Drainage and
services are to be checked and located prior to
commencement of work

All work to be carried out in accordance with the
building Regs. 2000 or any subsequent amendments
and to the satisfaction of the local building control
inspector

Proprietary components must be installed in strict
accordance with the manufacturers instructions and
details. Contractors are responsible for verifying
component suitability for intended purpose.

Proposals are subject to structural engineers designs
and approval.

client	Mr & Mrs Lucas	Job No.	2022_12
project	Alterations at 147 Lower Hopham Road Gravesend, Kent, DA12 2NW		
drawing title	Existing Plans & Elevations PLANNING DRAWINGS	Revision	-
scale	1:100 @ A3	dwg No.	2212-PL01
		date	April 2022
MRW Design Ltd 8 Wilberforce Road, Coxheath Maidstone, Kent, ME17 4HA 07763463754 matthew@mrw-design.co.uk			

