



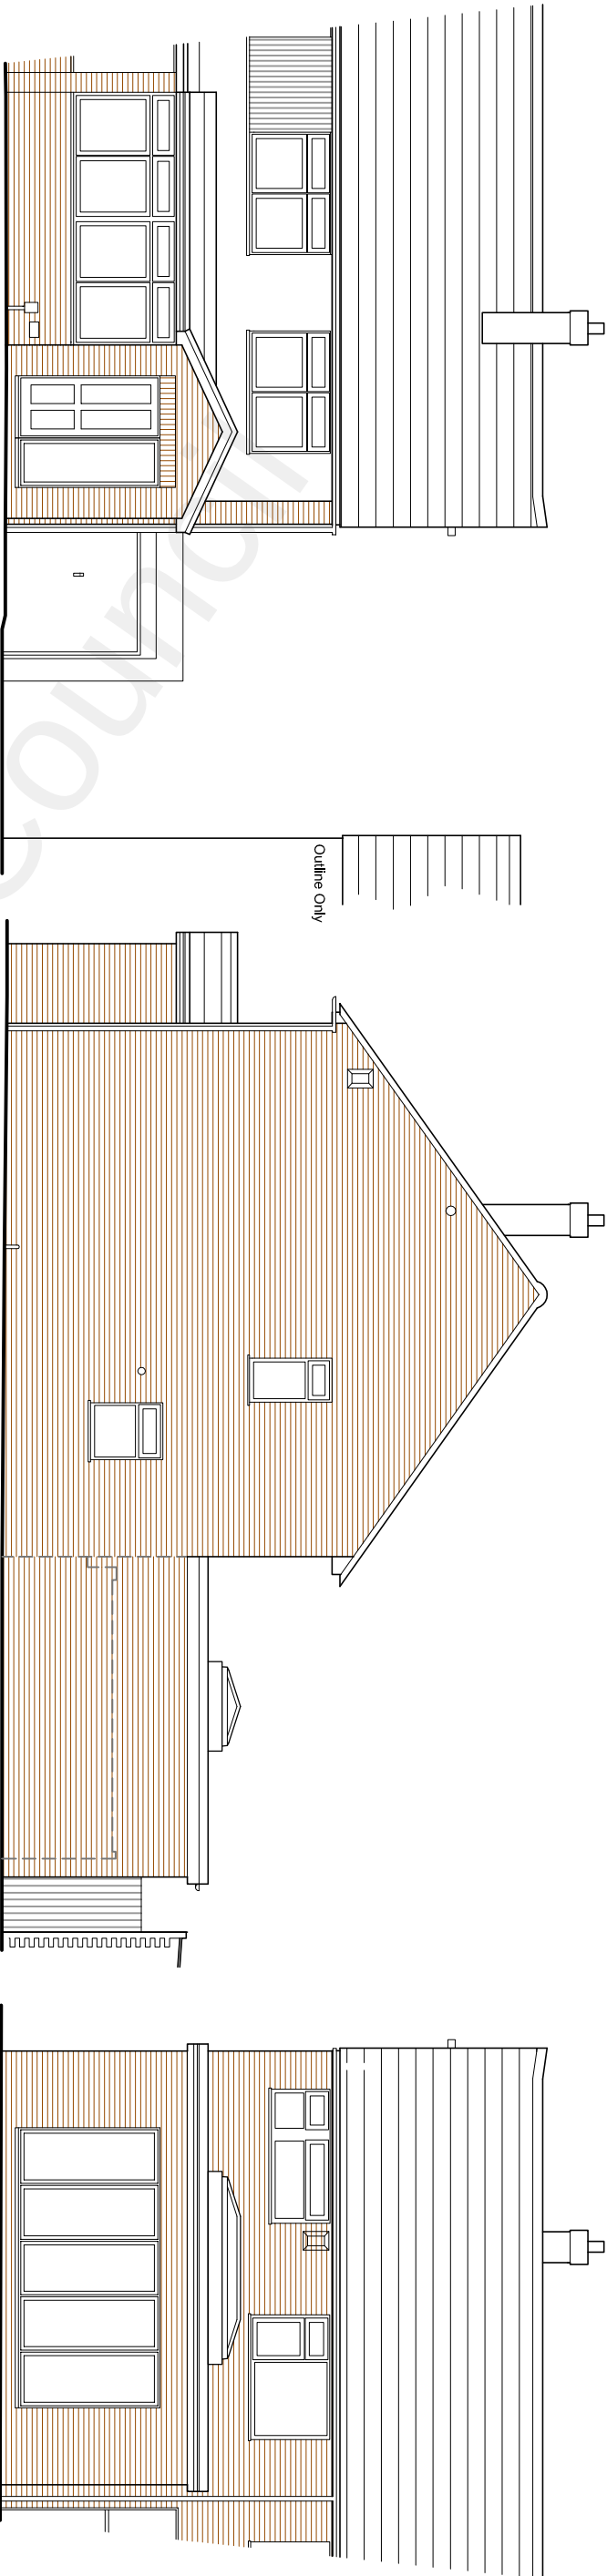


FRONT ELEVATION

SIDE ELEVATION

REAR ELEVATION

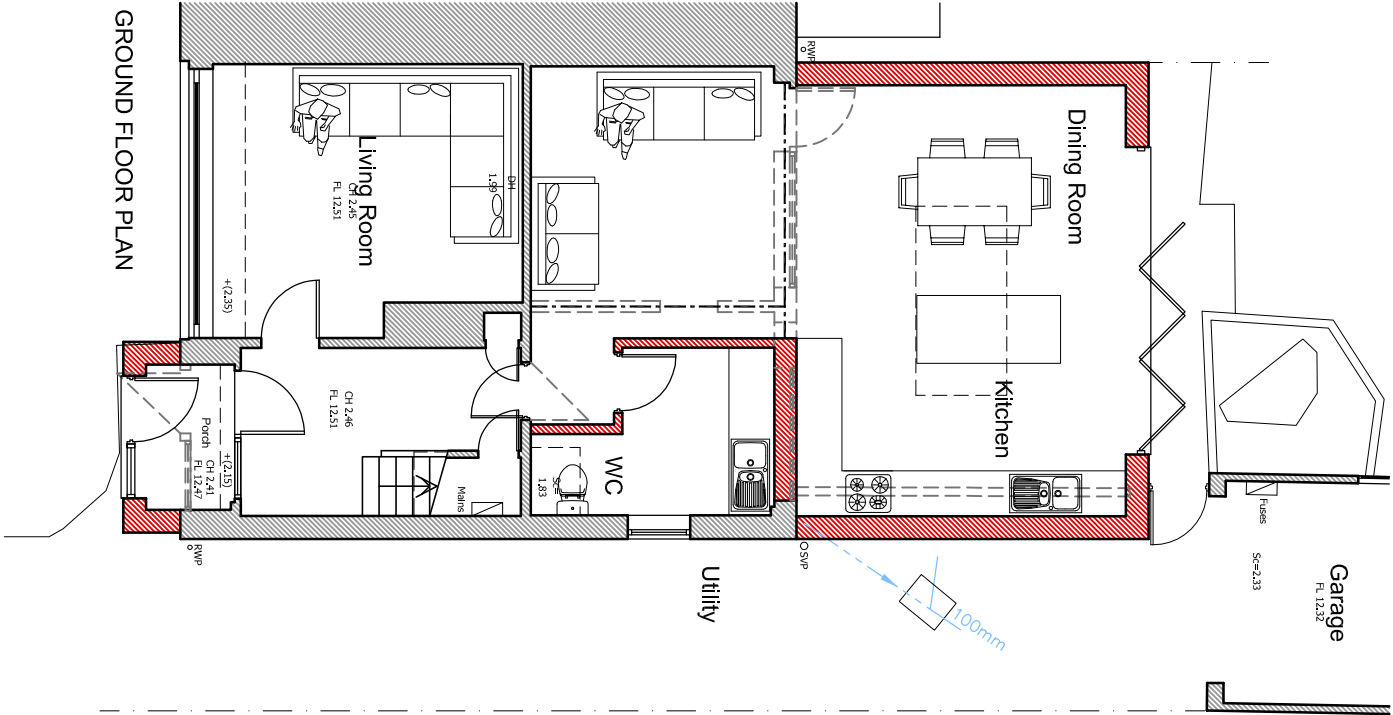

GROUND FLOOR PLAN

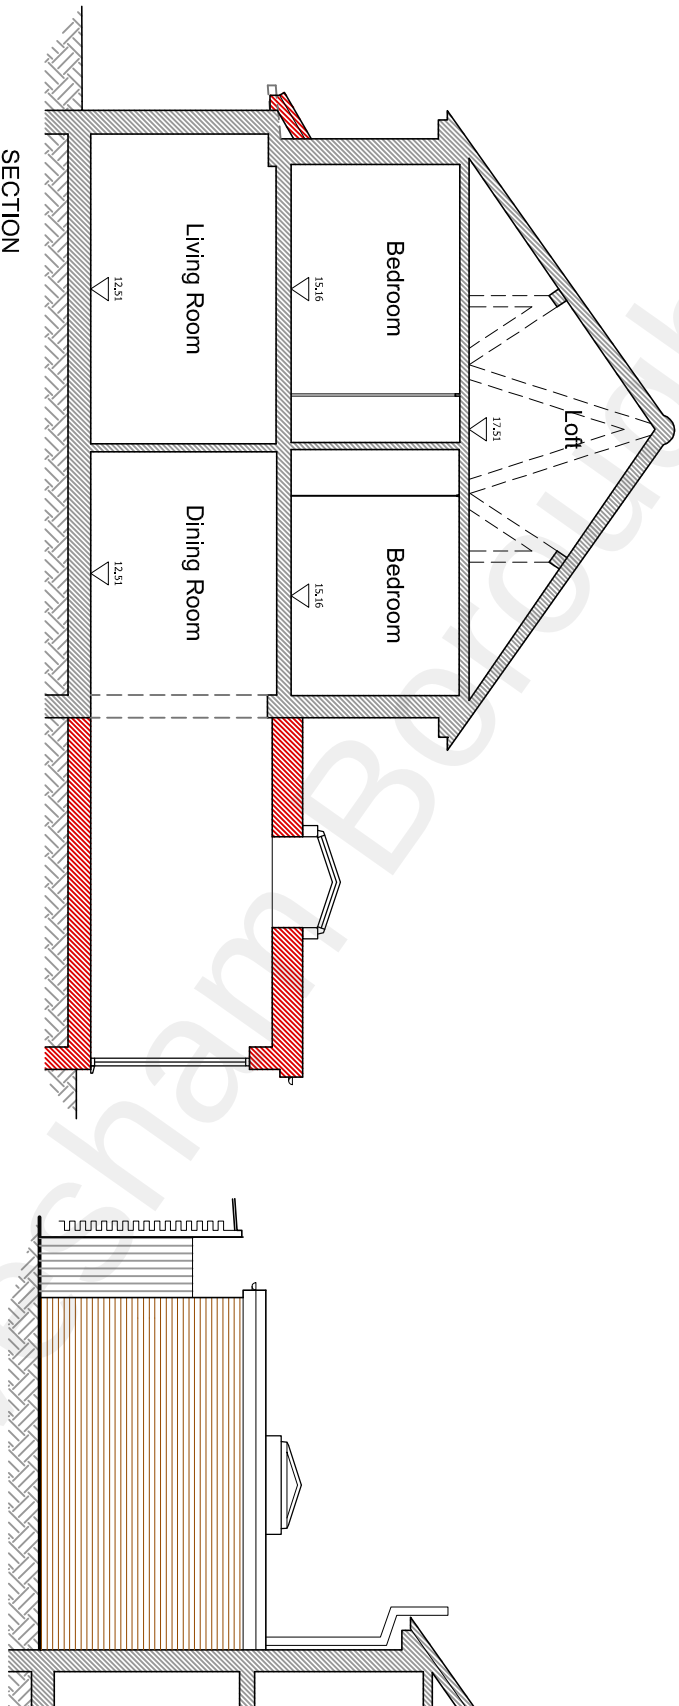

SECTION

SIDE ELEVATION



0 1 5 10
Scale 1:100

client	Mr & Mrs Lucas	Job No.	2022_12
project	Alterations at 147 Lower Hopham Road Gravesend, Kent, DA12 2NW		
drawing title	Proposed Plans & Elevations PLANNING DRAWINGS	Revision	-
scale	1:100 @ A3	dwg No.	2212-P102
		date	June 2022
MRW Design Ltd 8 Wilberforce Road, Coxheath Maidstone, Kent, ME17 4HA 07763463754 matthew@mrw-design.co.uk			
MRW			