



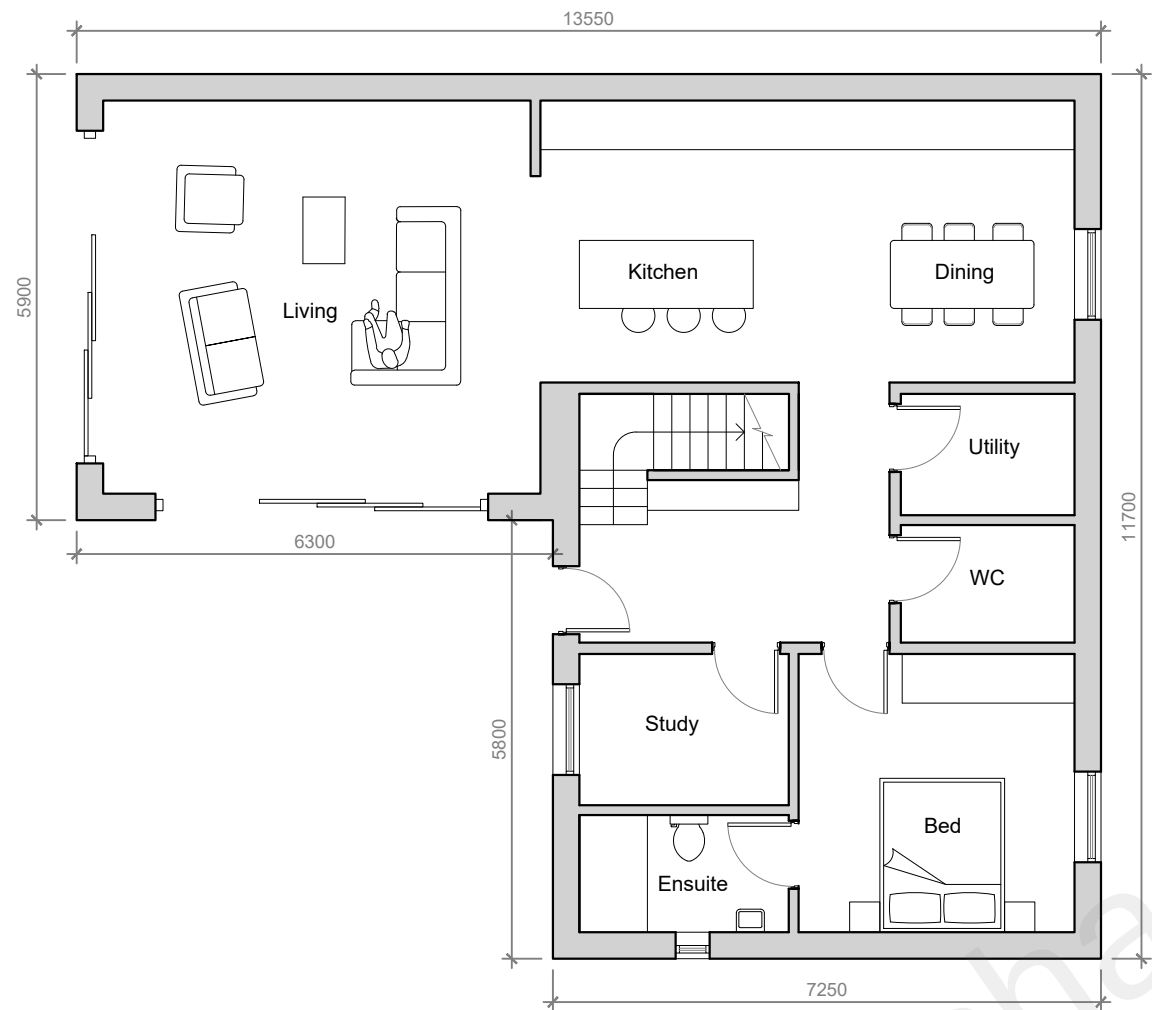

Indicative Ground Floor Plan

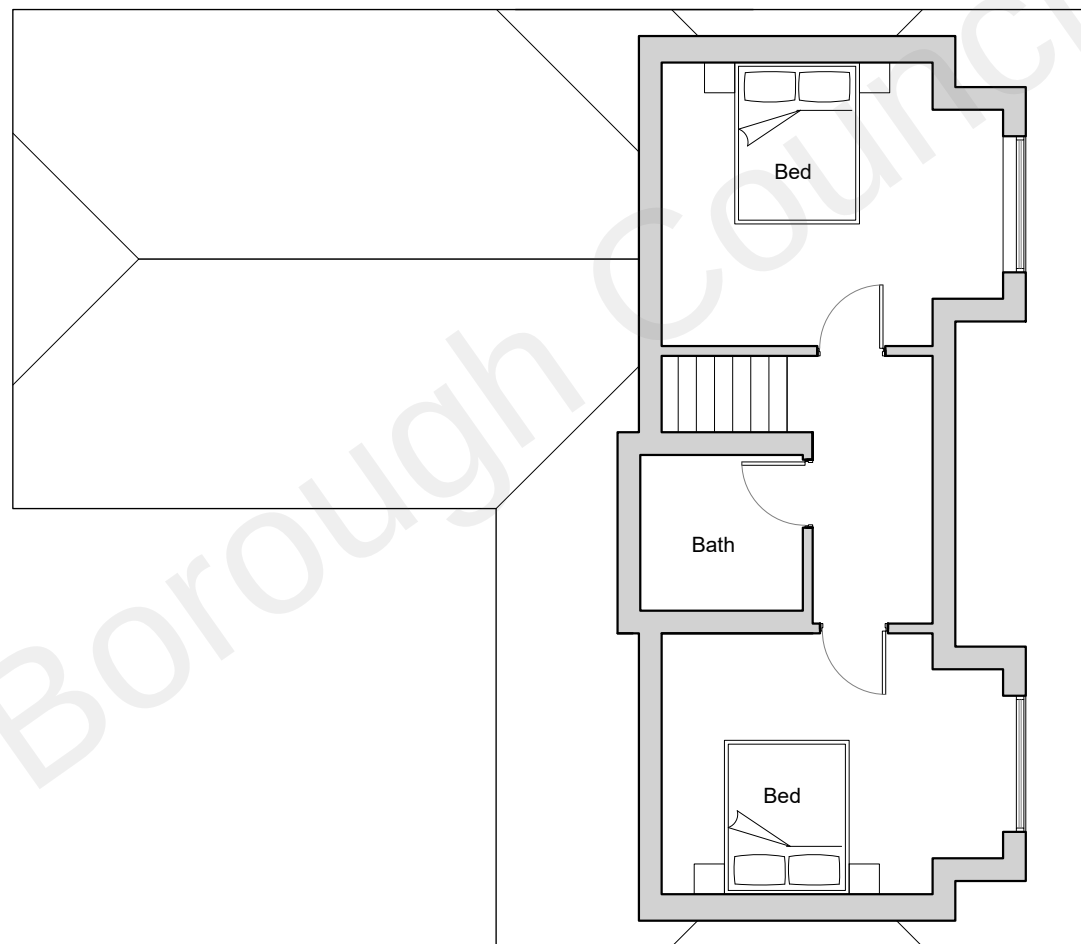

Indicative First Floor Plan



OS LICENCE NO. 100 022432
Contractors must verify all dimensions on site prior to commencement of works.
DO NOT scale from this drawing. FOR PLANNING PURPOSES ONLY. Drawing to be read in accordance with other schematic documentation. It is the responsibility of the client/employer to instruct a suitably qualified specialist to conform with the requirements of the current CDM 2015 Regulations. Client/employer to appoint a principal designer/contractor, as required under the HSE legal requirements. Refer to www.hse.gov.uk for further guidance. © Drawings and designs are copyright of Bloomfields and must not be copied without prior consent.

Notes:

GIA: 149.5m²

Key Plan:



Issued for Planning

Revision:	Rev By:	Checked By:
A. 09.06.2022	EGT	TO



01892 831 600
www.bloomfieldsltd.co.uk
drawing@bloomfieldsltd.co.uk

Client:
Michael Rossi

Project:
Outline Application

Site Address:
Northfield House,
Wrotham Road,
Meopham, DA13 0AQ

Scale: 1:100 @ A3
Drawn By: EGT

Date: 07.06.2022
Checked By: TO

Drawing Title:
Indicative Plans Dwelling 3

St: | Job No: | Drawing No: | Rev:

P. 2781.062.A

