



Block Plan (Existing)

1 : 200

2

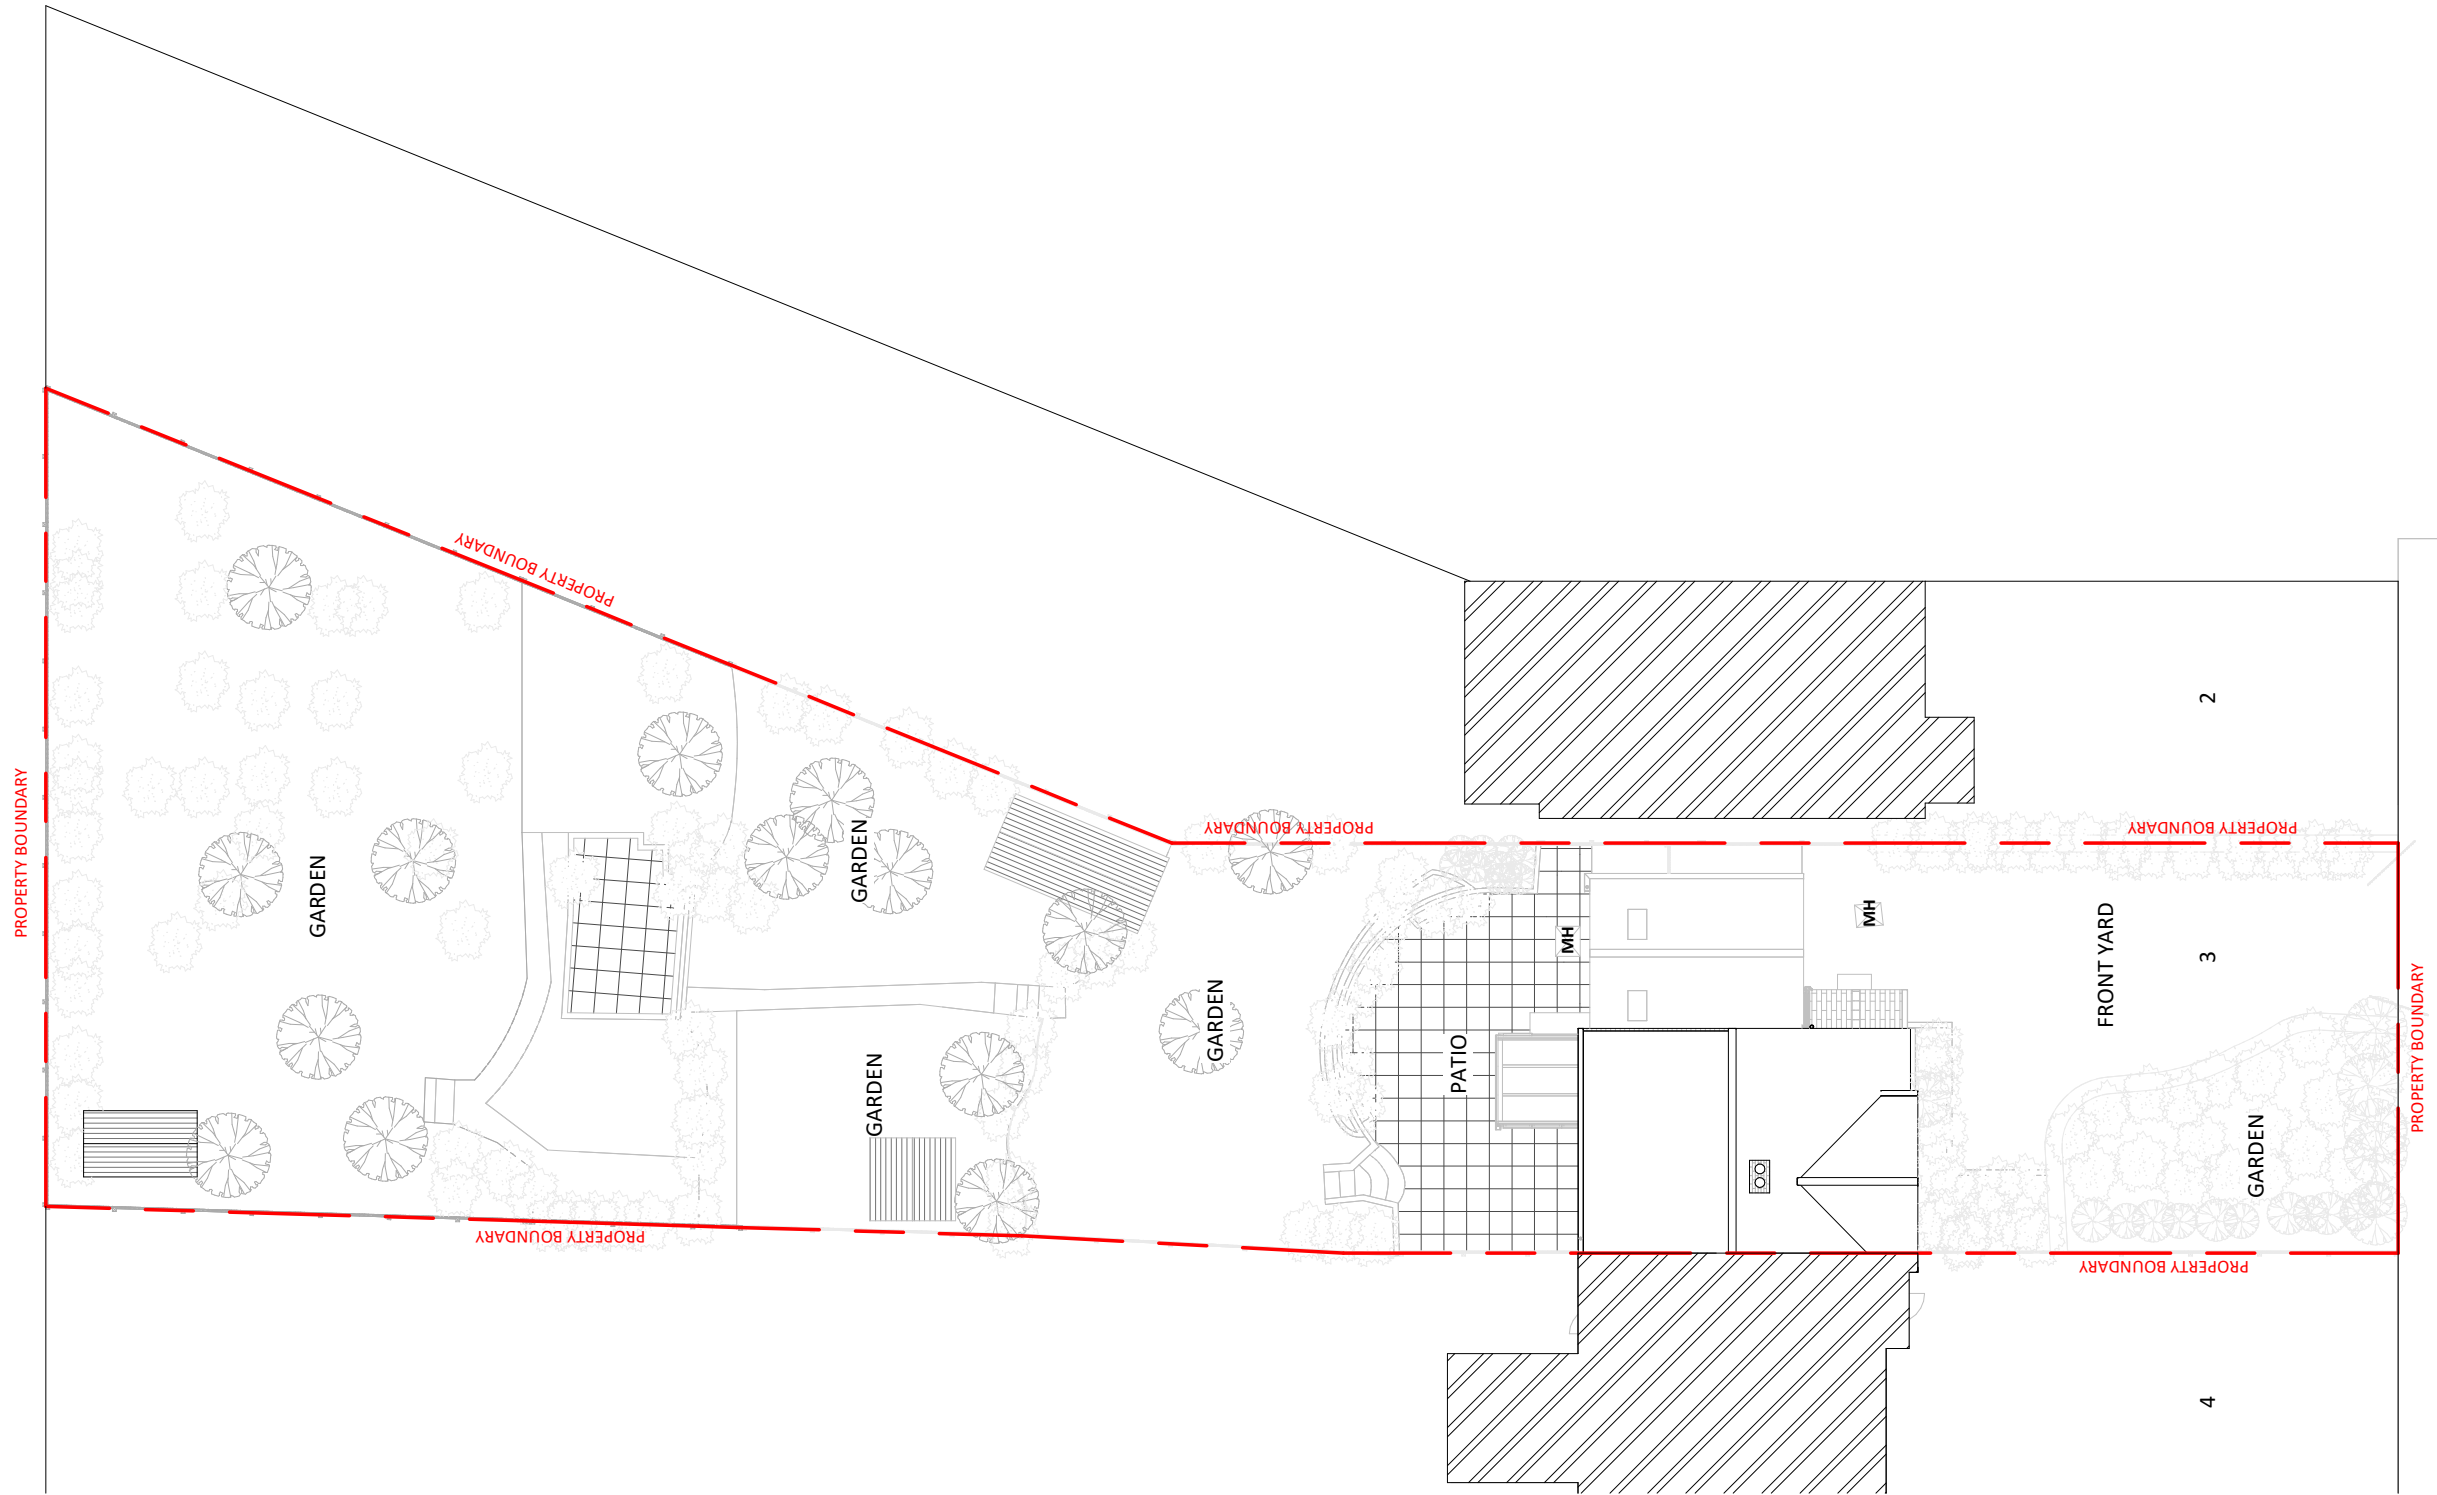

© This drawing is the property of Bluetime Retail Ltd who retain the sole copyright of its contents & it may not be reproduced in part or in whole without written permission

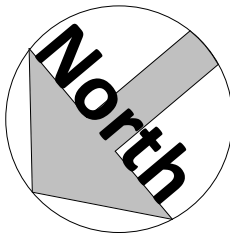

Amendments			
Rev :	Int. :	Date :	Description :

Project :

Natalie Saunders
3 Reynolds Cottage, Henley
Street, Luddesdown,
Gravesend, DA13 0XB

Title :
Planning Drawings
Site Plan 1-200

Bluetime Architecture
Design LLP. Design,
Project Management,
Build



Thames Innovation
Center, Veridion Way,
Veridion Park, Erith,
Kent DA18 4AL

Tel: 01322 521026

3 Reynolds Cottage

Drawn by :	Scale :	@A3	Date :
AV	1 : 200		23.10.2023

Drawing number :	Rev :
BL/DRG/09092023/ 02	

Do not scale from this drawing. Dimensions to be checked on site.