




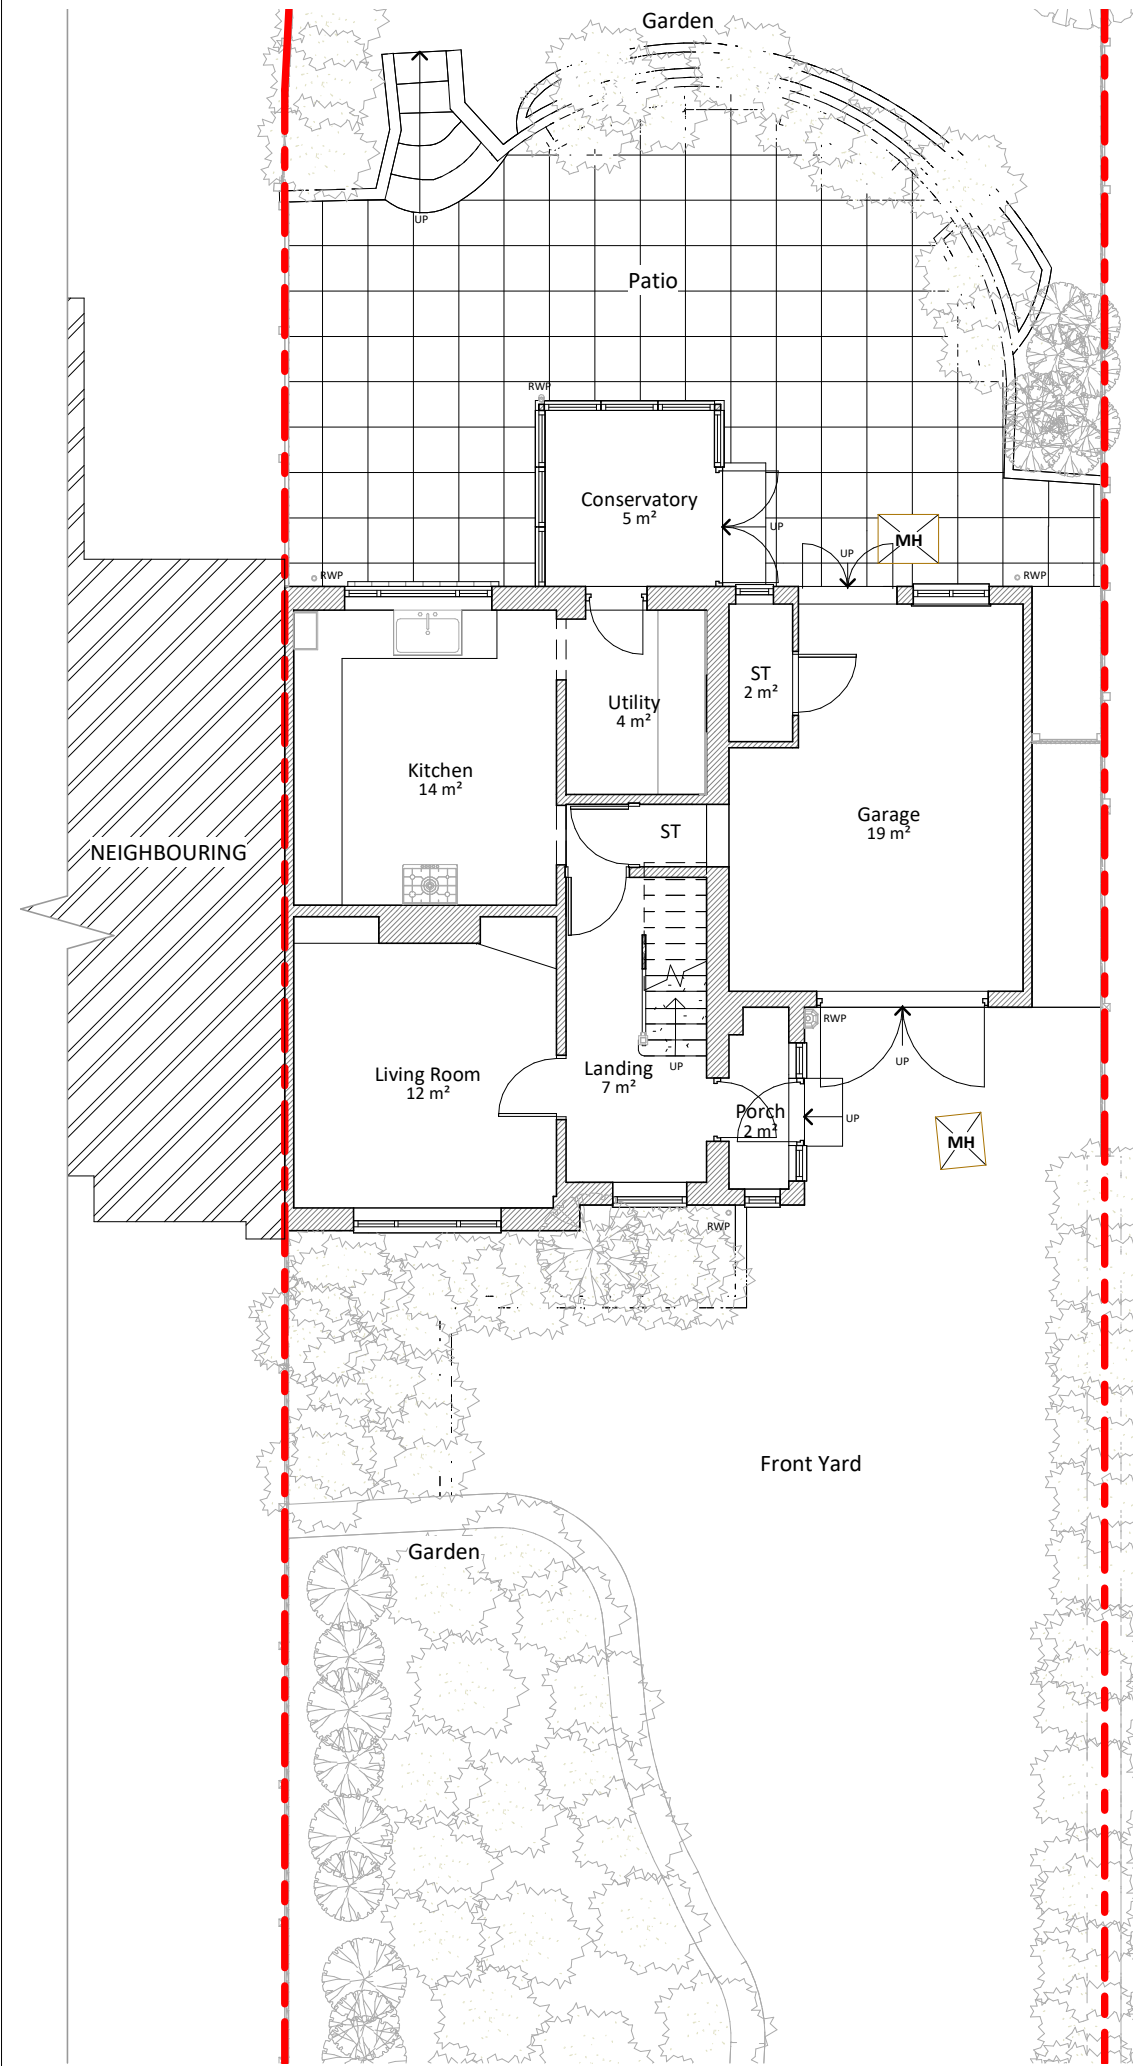

1 Existing Ground Floor
1 : 100

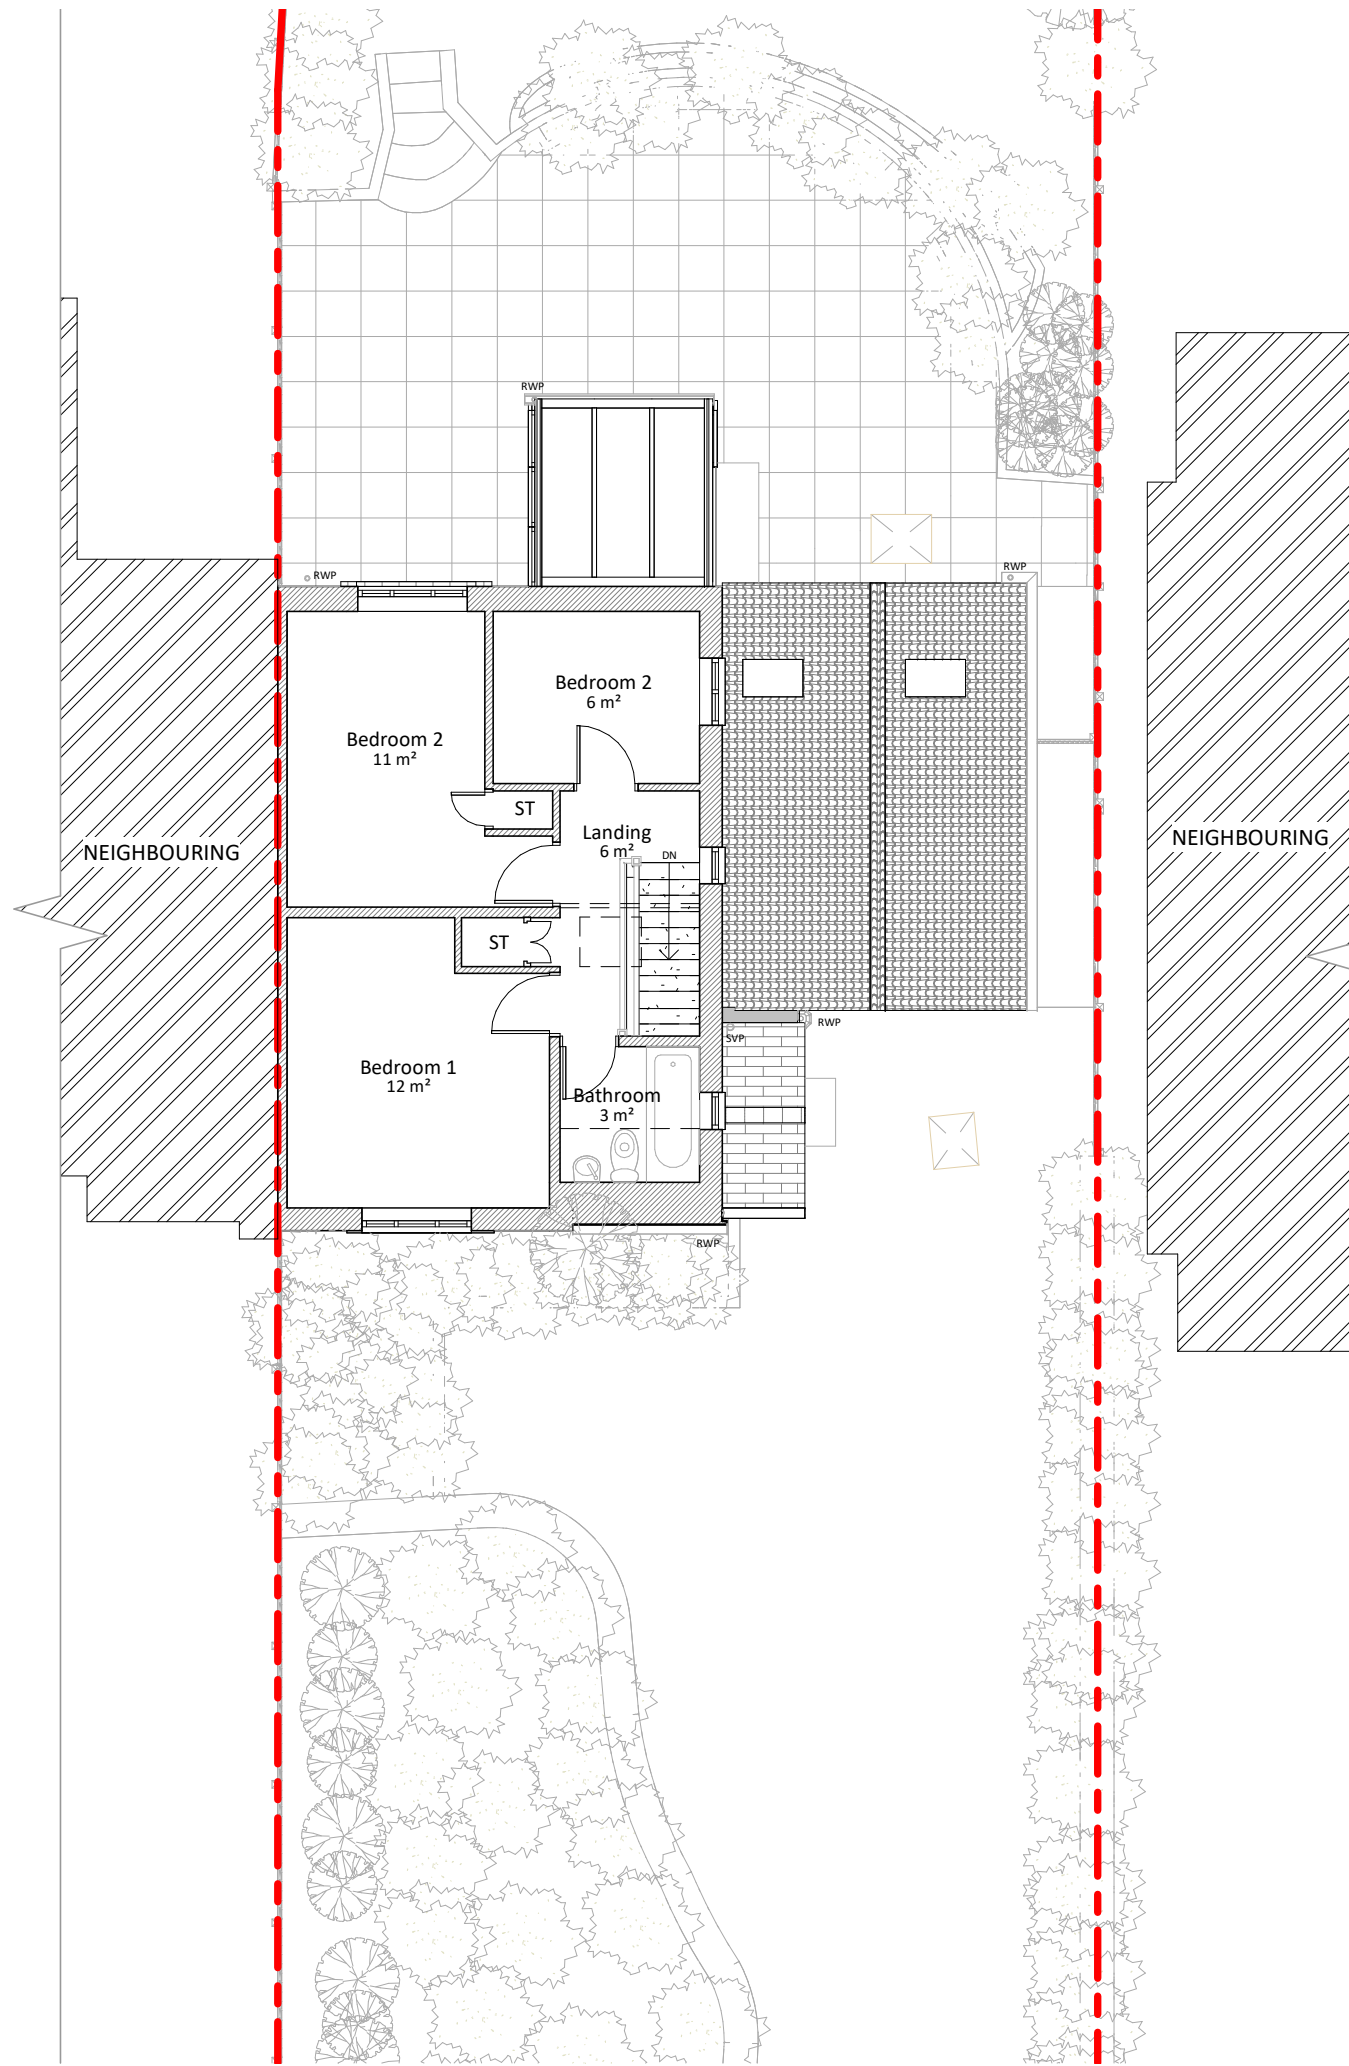

2 Existing First Floor
1 : 100

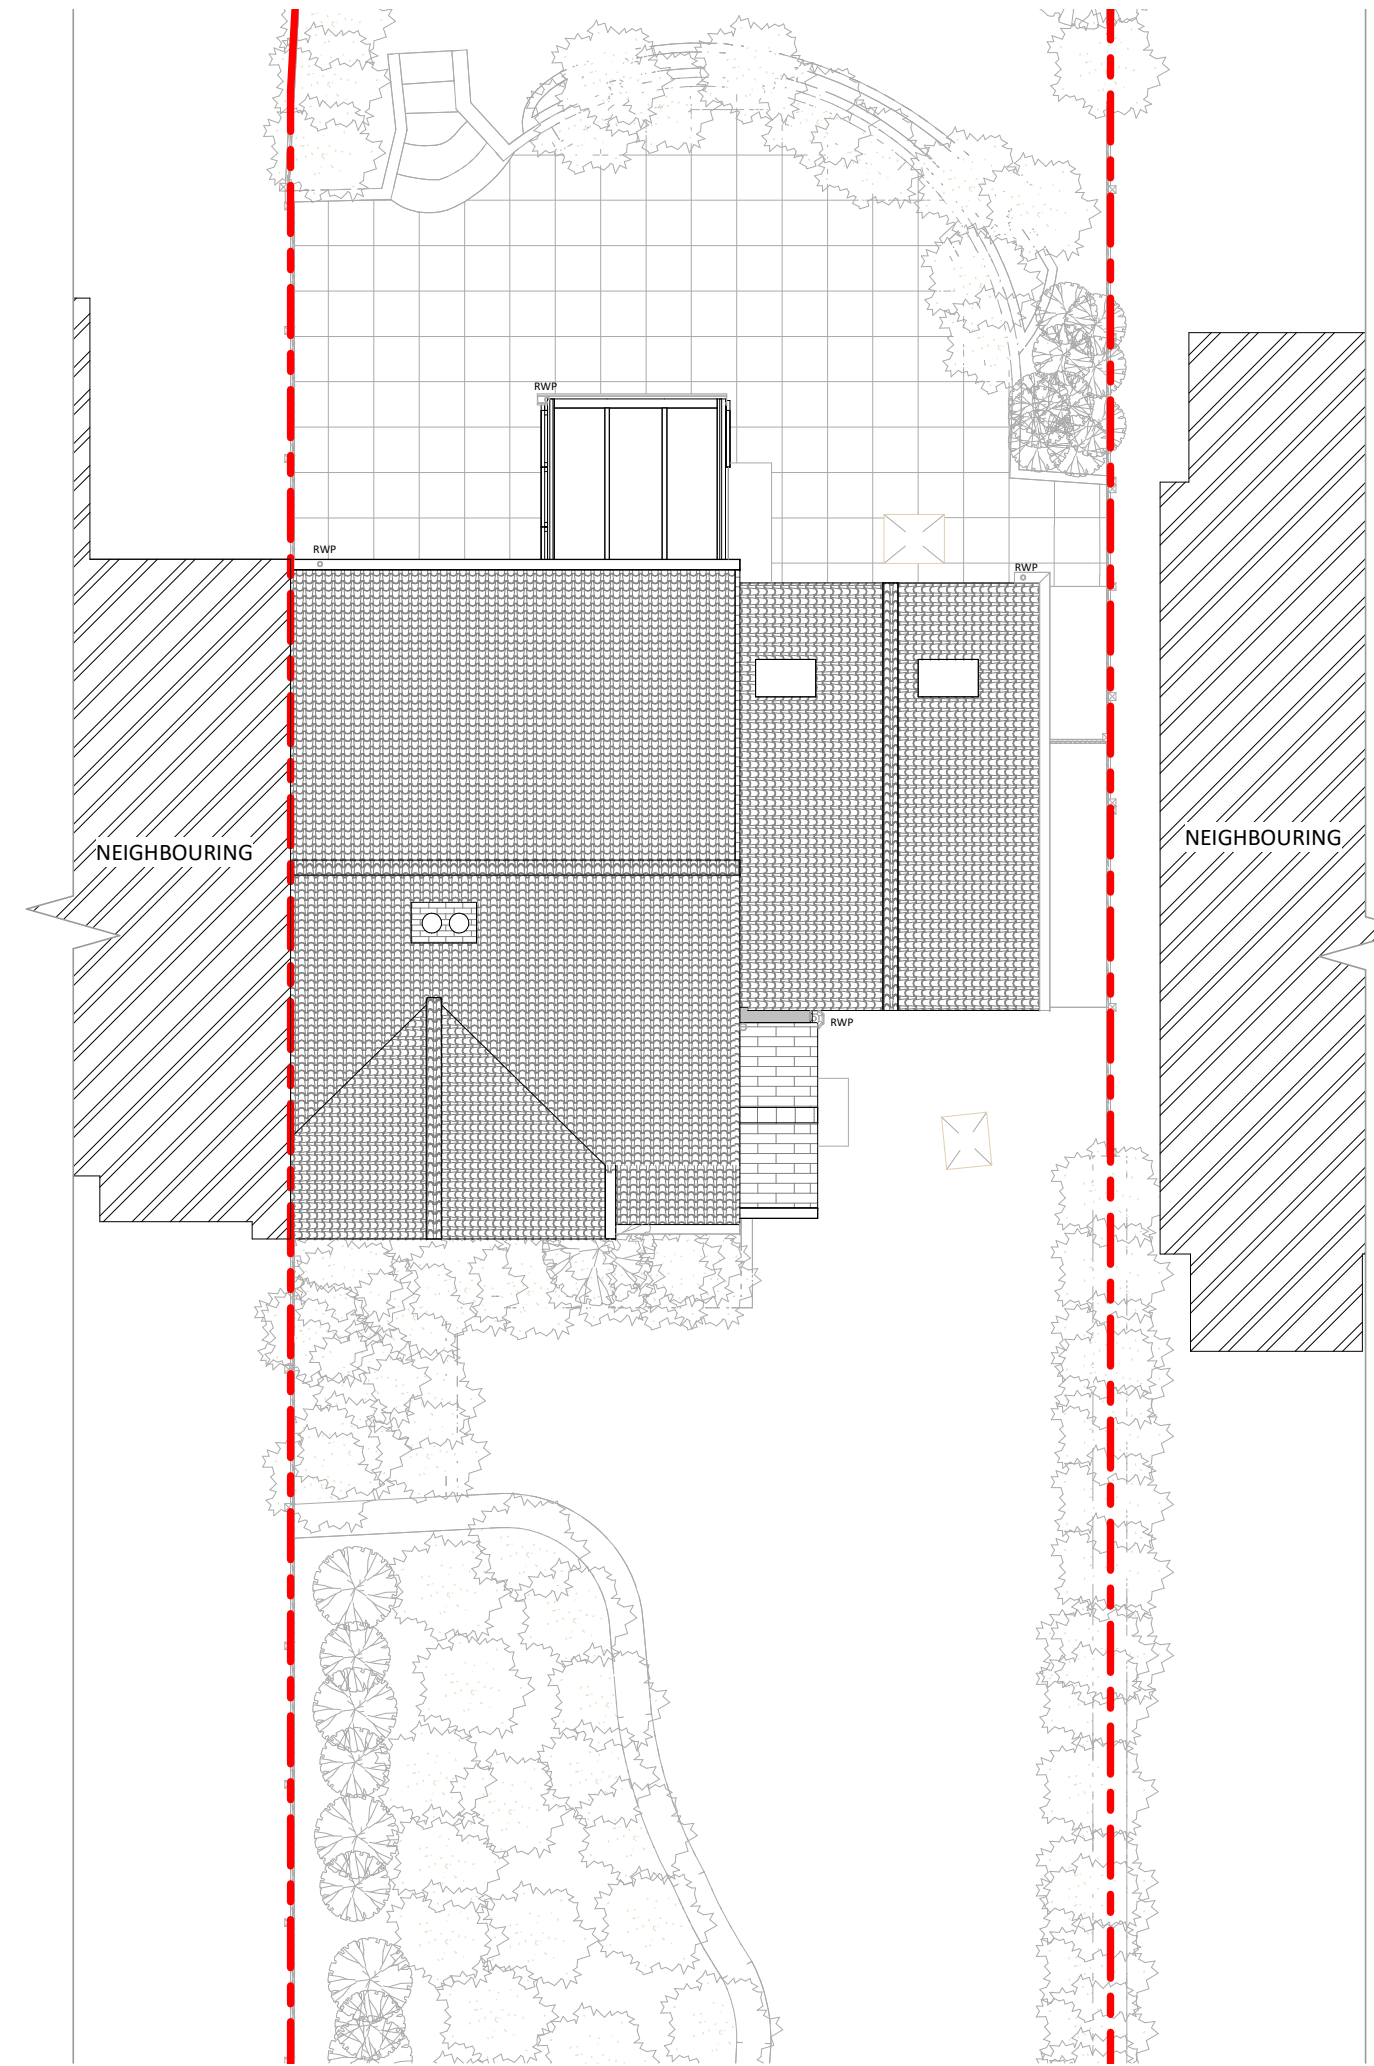

3 Existing Roof
1 : 100




5 Existing Front Elevation
1 : 100



7 Existing Right Elevation
1 : 100




6 Existing Rear Elevation
1 : 100

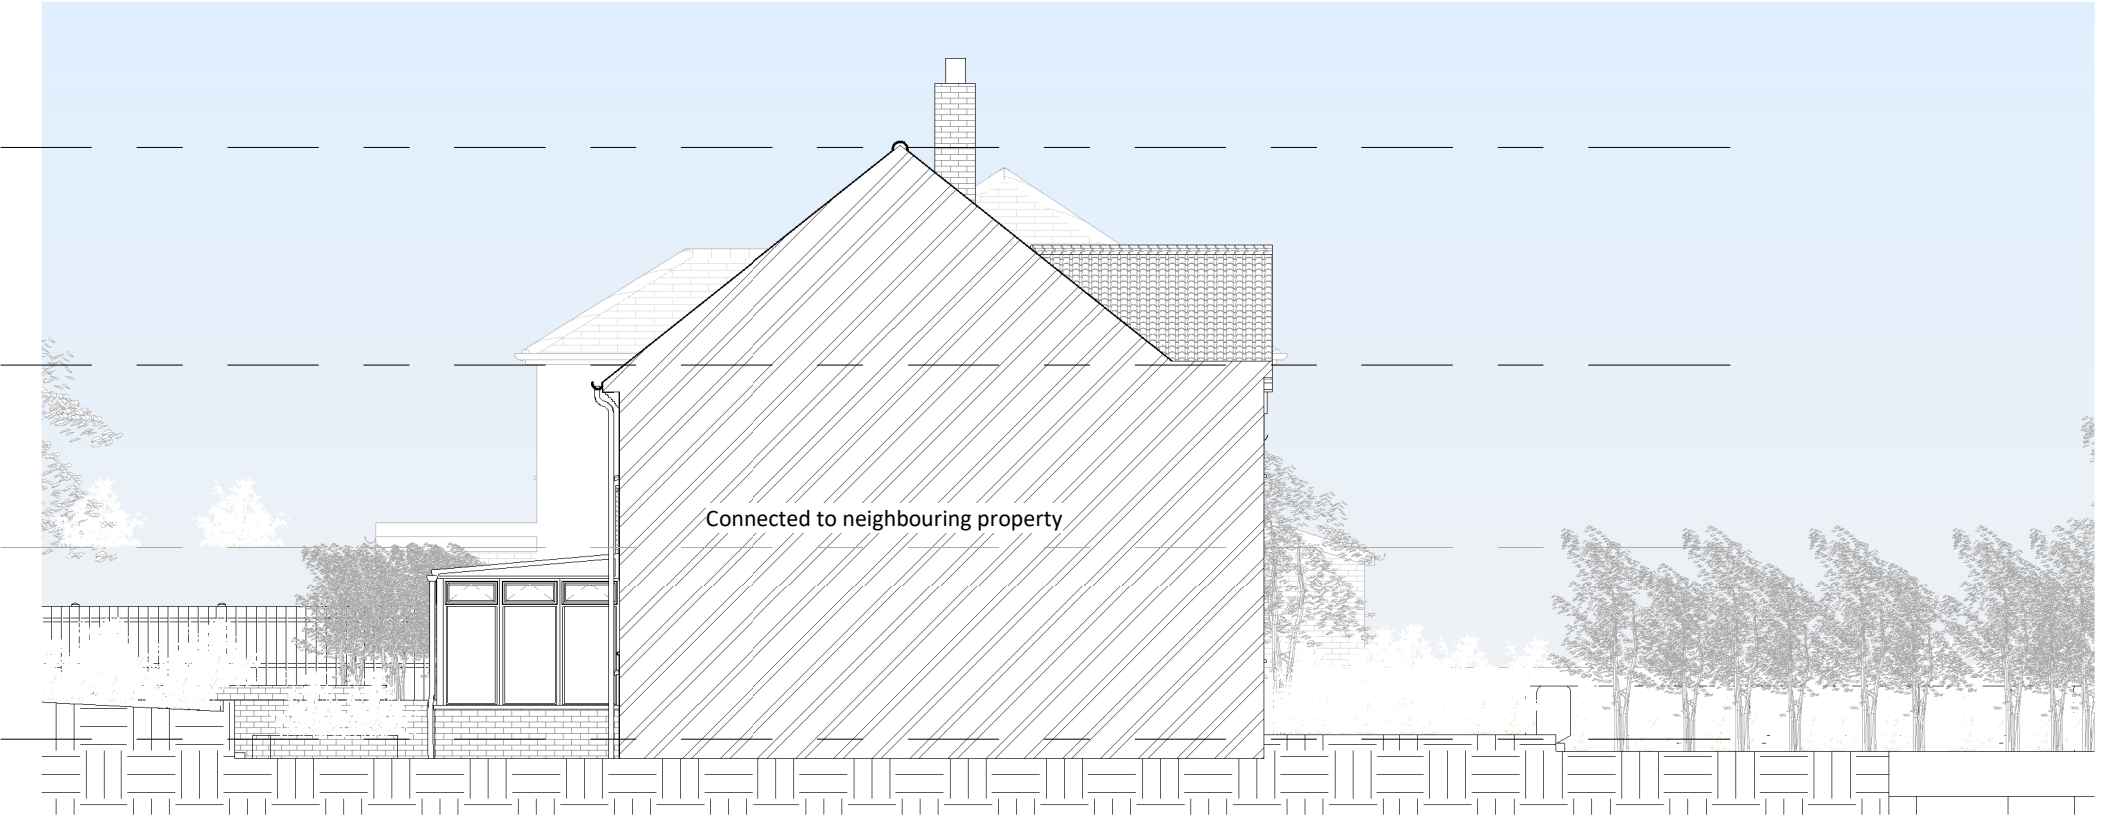

8 Existing Left Elevation
1 : 100



9 Existing 3D Front

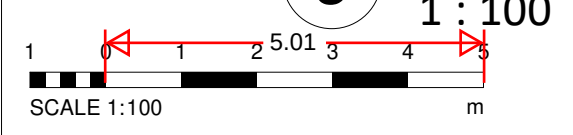

© This drawing is the property of Bluelime Retail Ltd who retain the sole copyright of its contents & it may not be reproduced in part or in whole without written permission

- DRAINAGE STORM NEW
- DRAINAGE STORM EXISTING
- DRAINAGE STORM EXISTING REMOVED
- DRAINAGE FOUL NEW
- DRAINAGE FOUL EXISTING
- DRAINAGE FOUL EXISTING REMOVED
- DRAINAGE COMBINED NEW
- DRAINAGE COMBINED EXISTING
- DRAINAGE COMBINED EXISTING REMOVED



Amendments :			
Rev	Date	Title	Description
Project :			
Natalie Saunders			
3 Reynolds Cottage, Henley Street,			
Luddesdown, Gravesend, DA13 0XB			
Title :			
Planning Drawings			
Existing Layouts and Elevations			
Bluelime Retail Ltd / Bluelime Home Design LLP. Design, Project Management, Build			
Thames Innovation Center, Veridion Way, Veridion Park, Erith, Kent DA18 4AL		Tel: 01322 521026	
3 Reynolds Cottage			
Drawn by :	Scale :	@ A1	Date :
AE	1 : 100		09/09/2023
Drawing number :		Rev :	
BL/DRG/09092023/ 03			
Do not scale from this drawing. Dimensions to be checked on site.			