



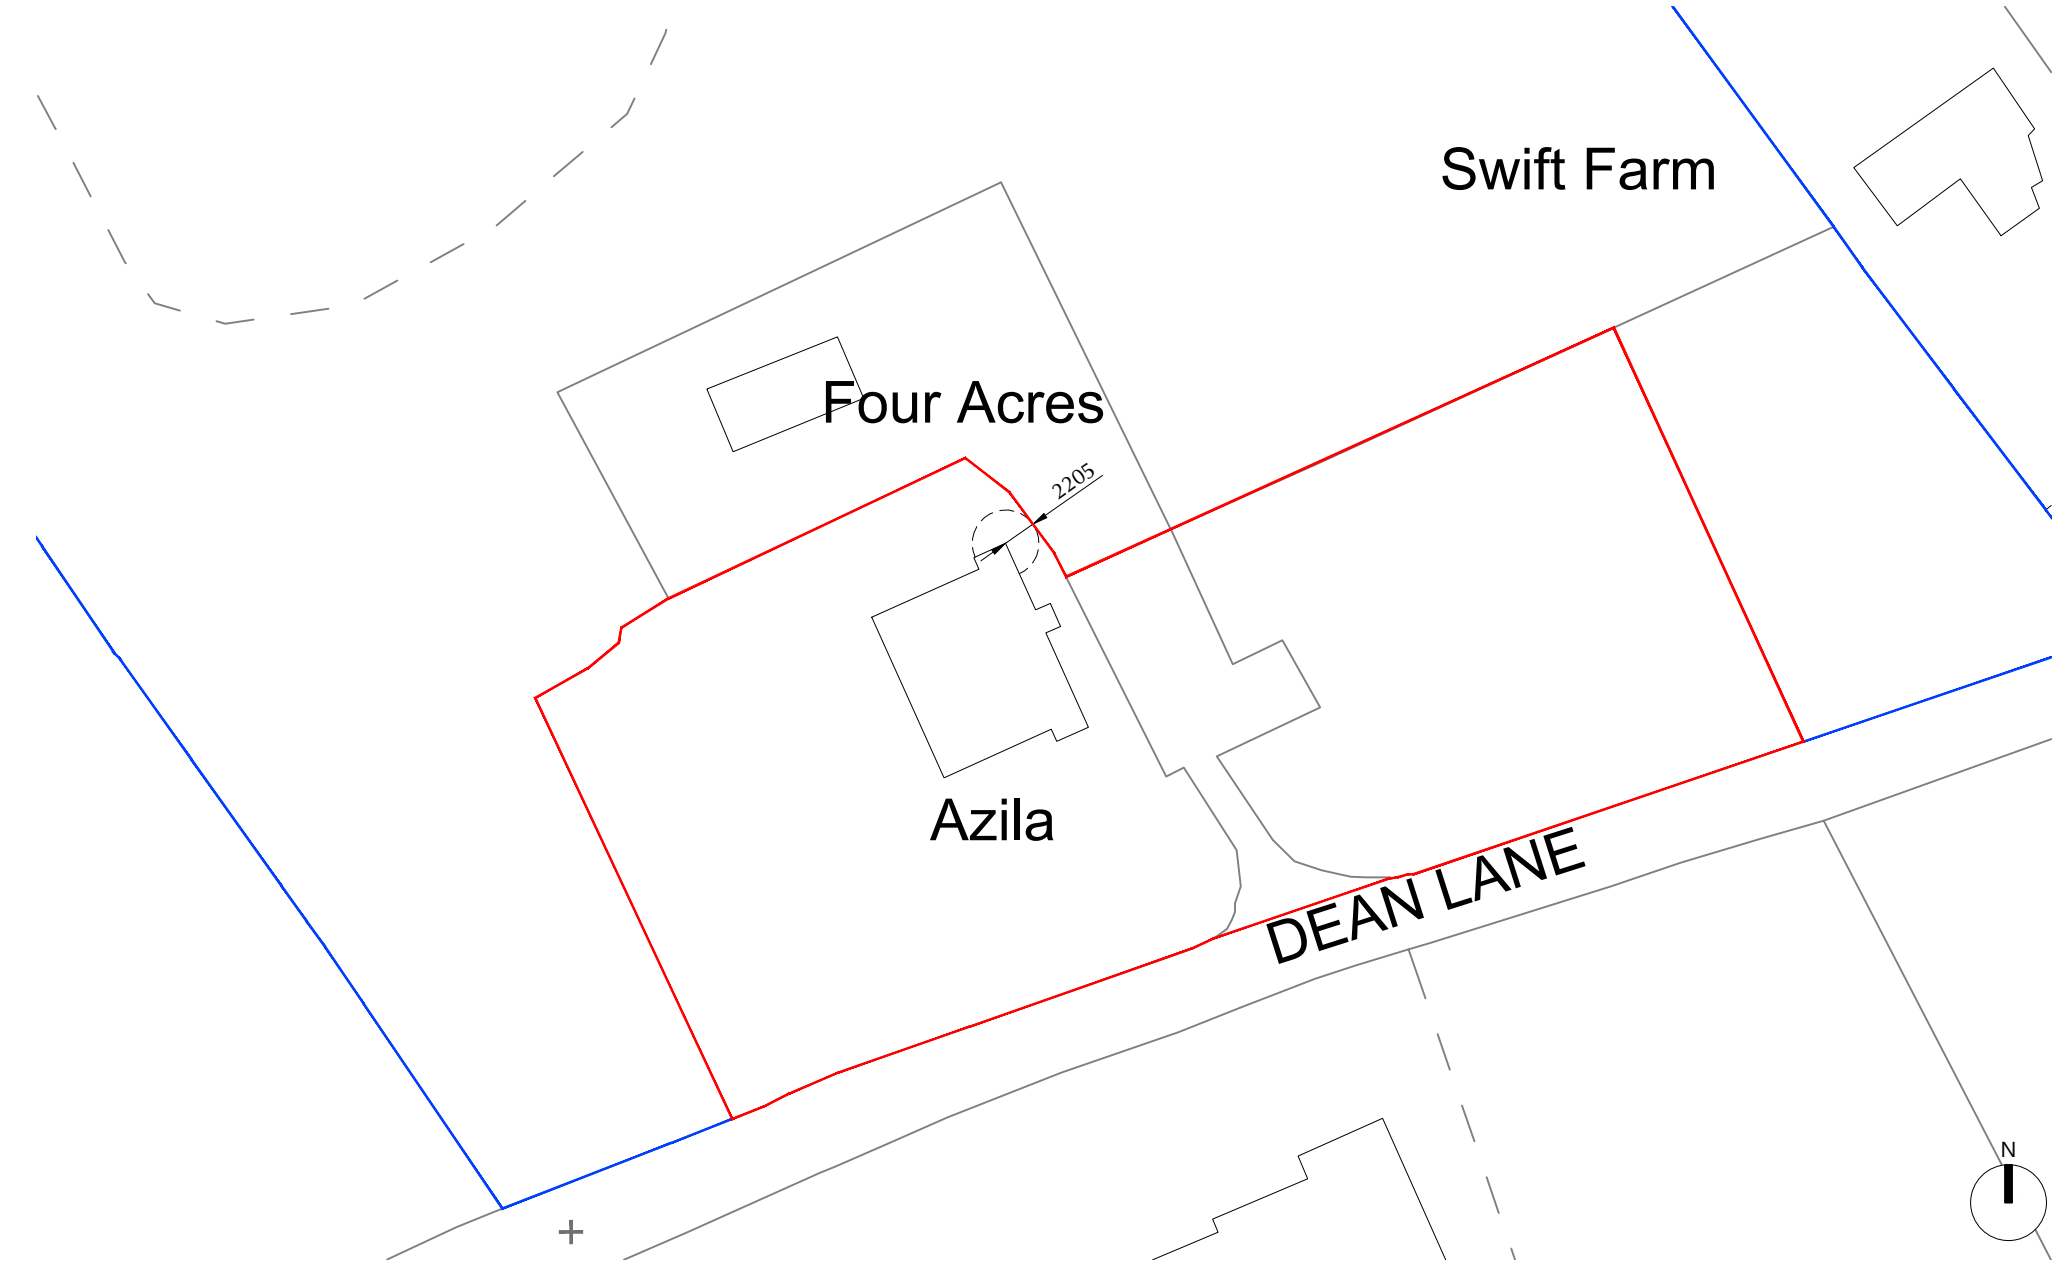


01 Proposed Block Plan

1:1250

 

02 Proposed Site Plan

1:500

 

NOTES

- Site Plot
- Plot owned by applicant

Legal Info

- ©Macintosh Davies Ltd. Drawing not for construction. Do not scale from this drawing in either paper or digital form. Use written dimensions only. All dimensions are given in millimeters unless otherwise stated.
- All survey information by others. Check all dimensions on site. Site boundaries to be confirmed by client solicitors with reference to title deeds.
- This drawing is intended for use by the commissioning client only. Macintosh Davies Ltd do not assume any liability to any third party for the information herein.

REVISIONS

A 30/10/23
Amended plot boundary

EJD

JOB TITLE

Four Acres, Dean Lane
Gravesend, DA13 0BS

DWG TITLE

Proposed Site and Block
Plan

DATE

30/10/23

BY

EJD

CHECKED BY

RND

A3

DWG NO.

M117 (08) 1250

REV.

STATUS

A Planning

MacintoshDavies Ltd

Architects, consultants and designers

Studio A,
Quayside House,
Chatham Maritime
ME4 4QZ

01634 963 317

www.macintoshdavies.co.uk

