



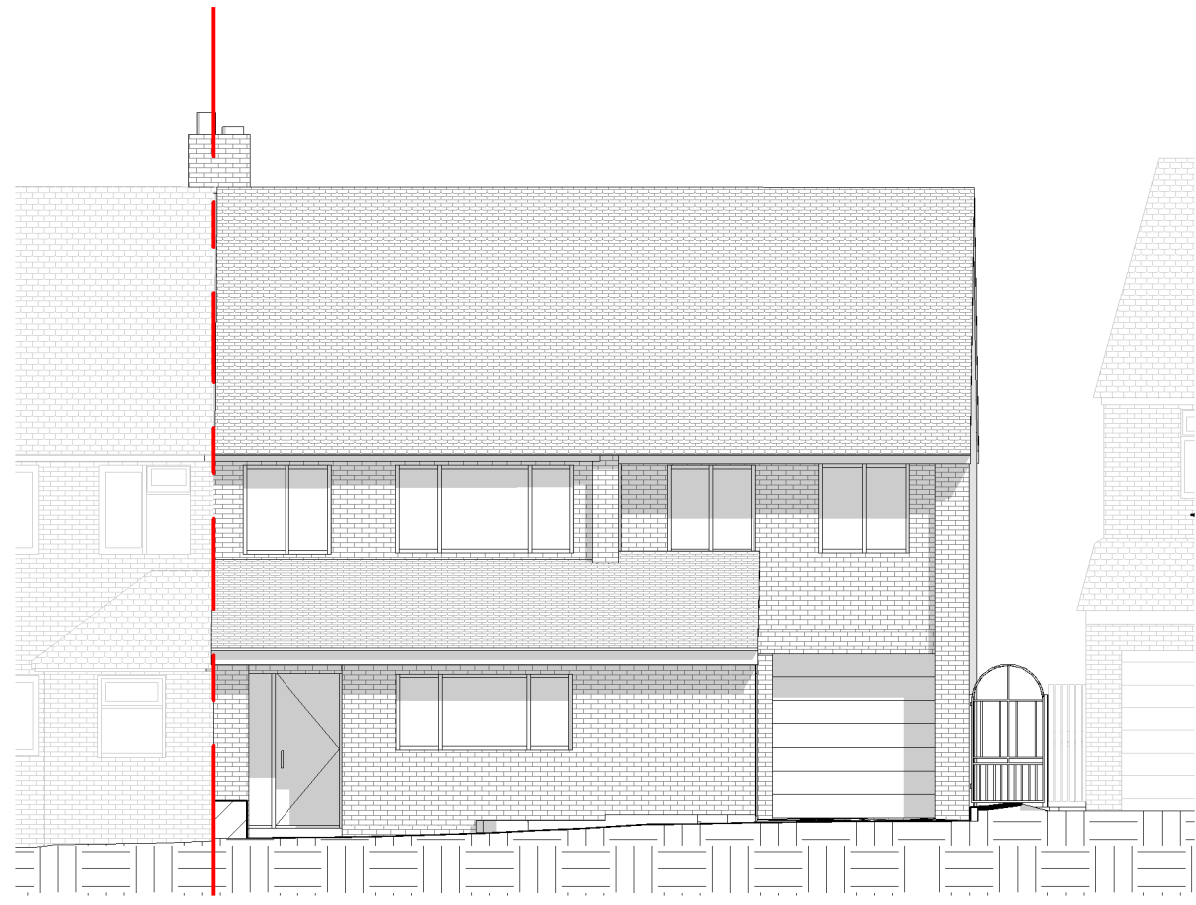

Front Elevation / Existing

3

1 : 100

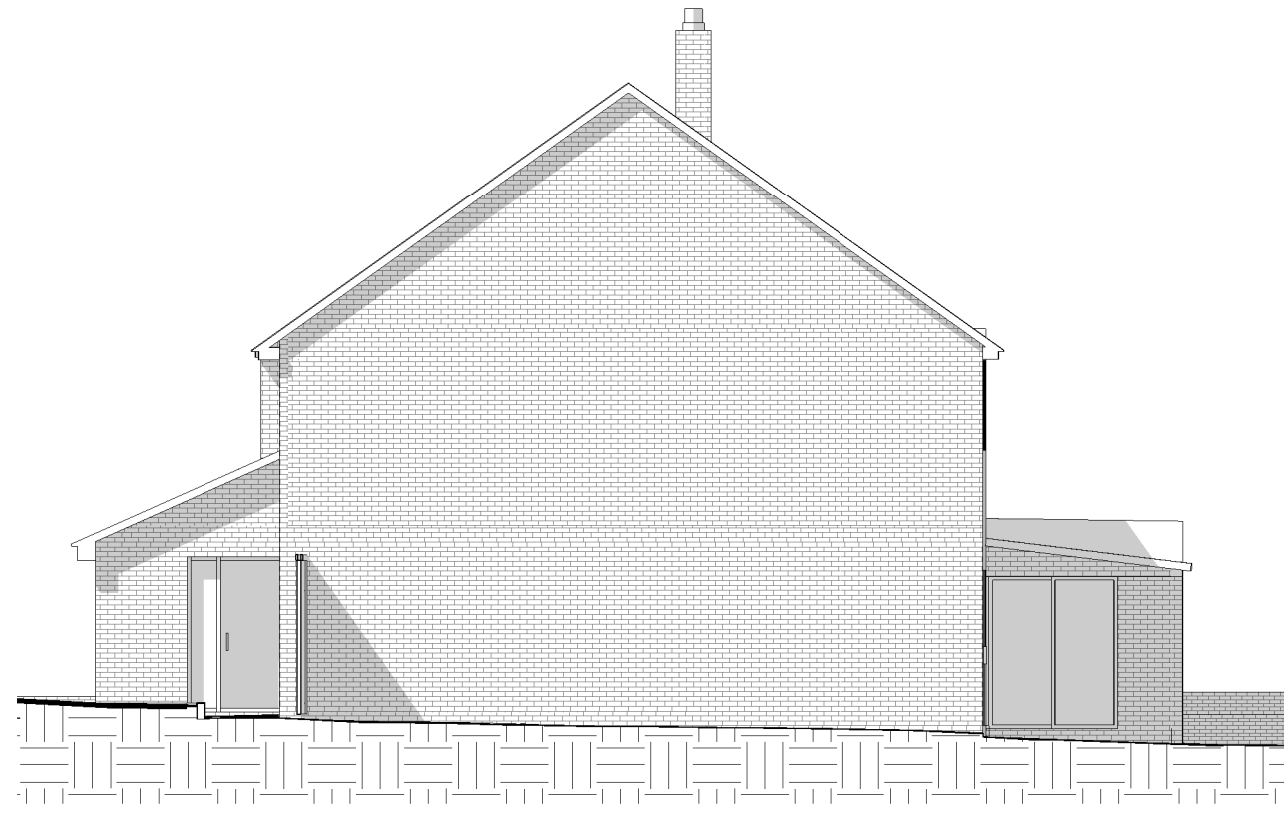

Side (East) Elevation / Existing

4


1 : 100



Rear Elevation / Existing

5


1 : 100

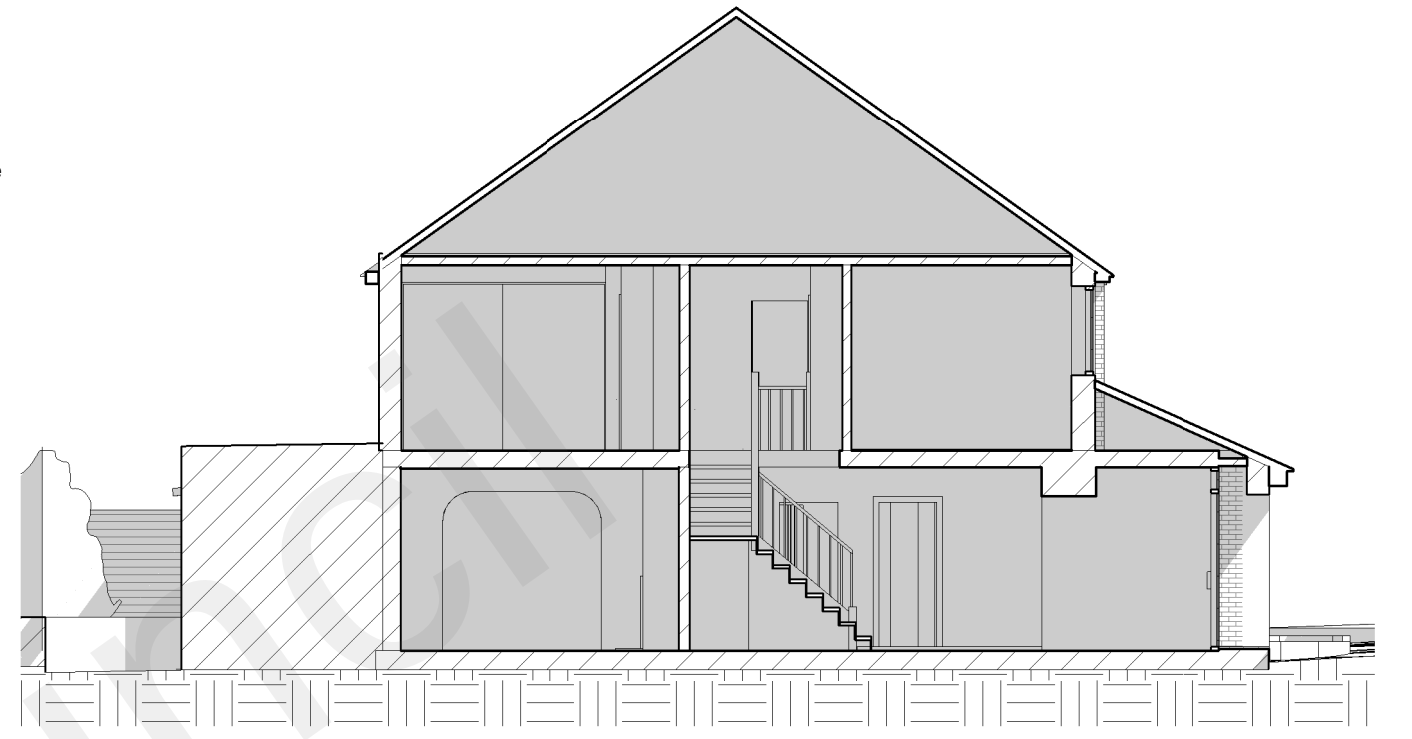

Side (West) Elevation / Existing

6


1 : 100

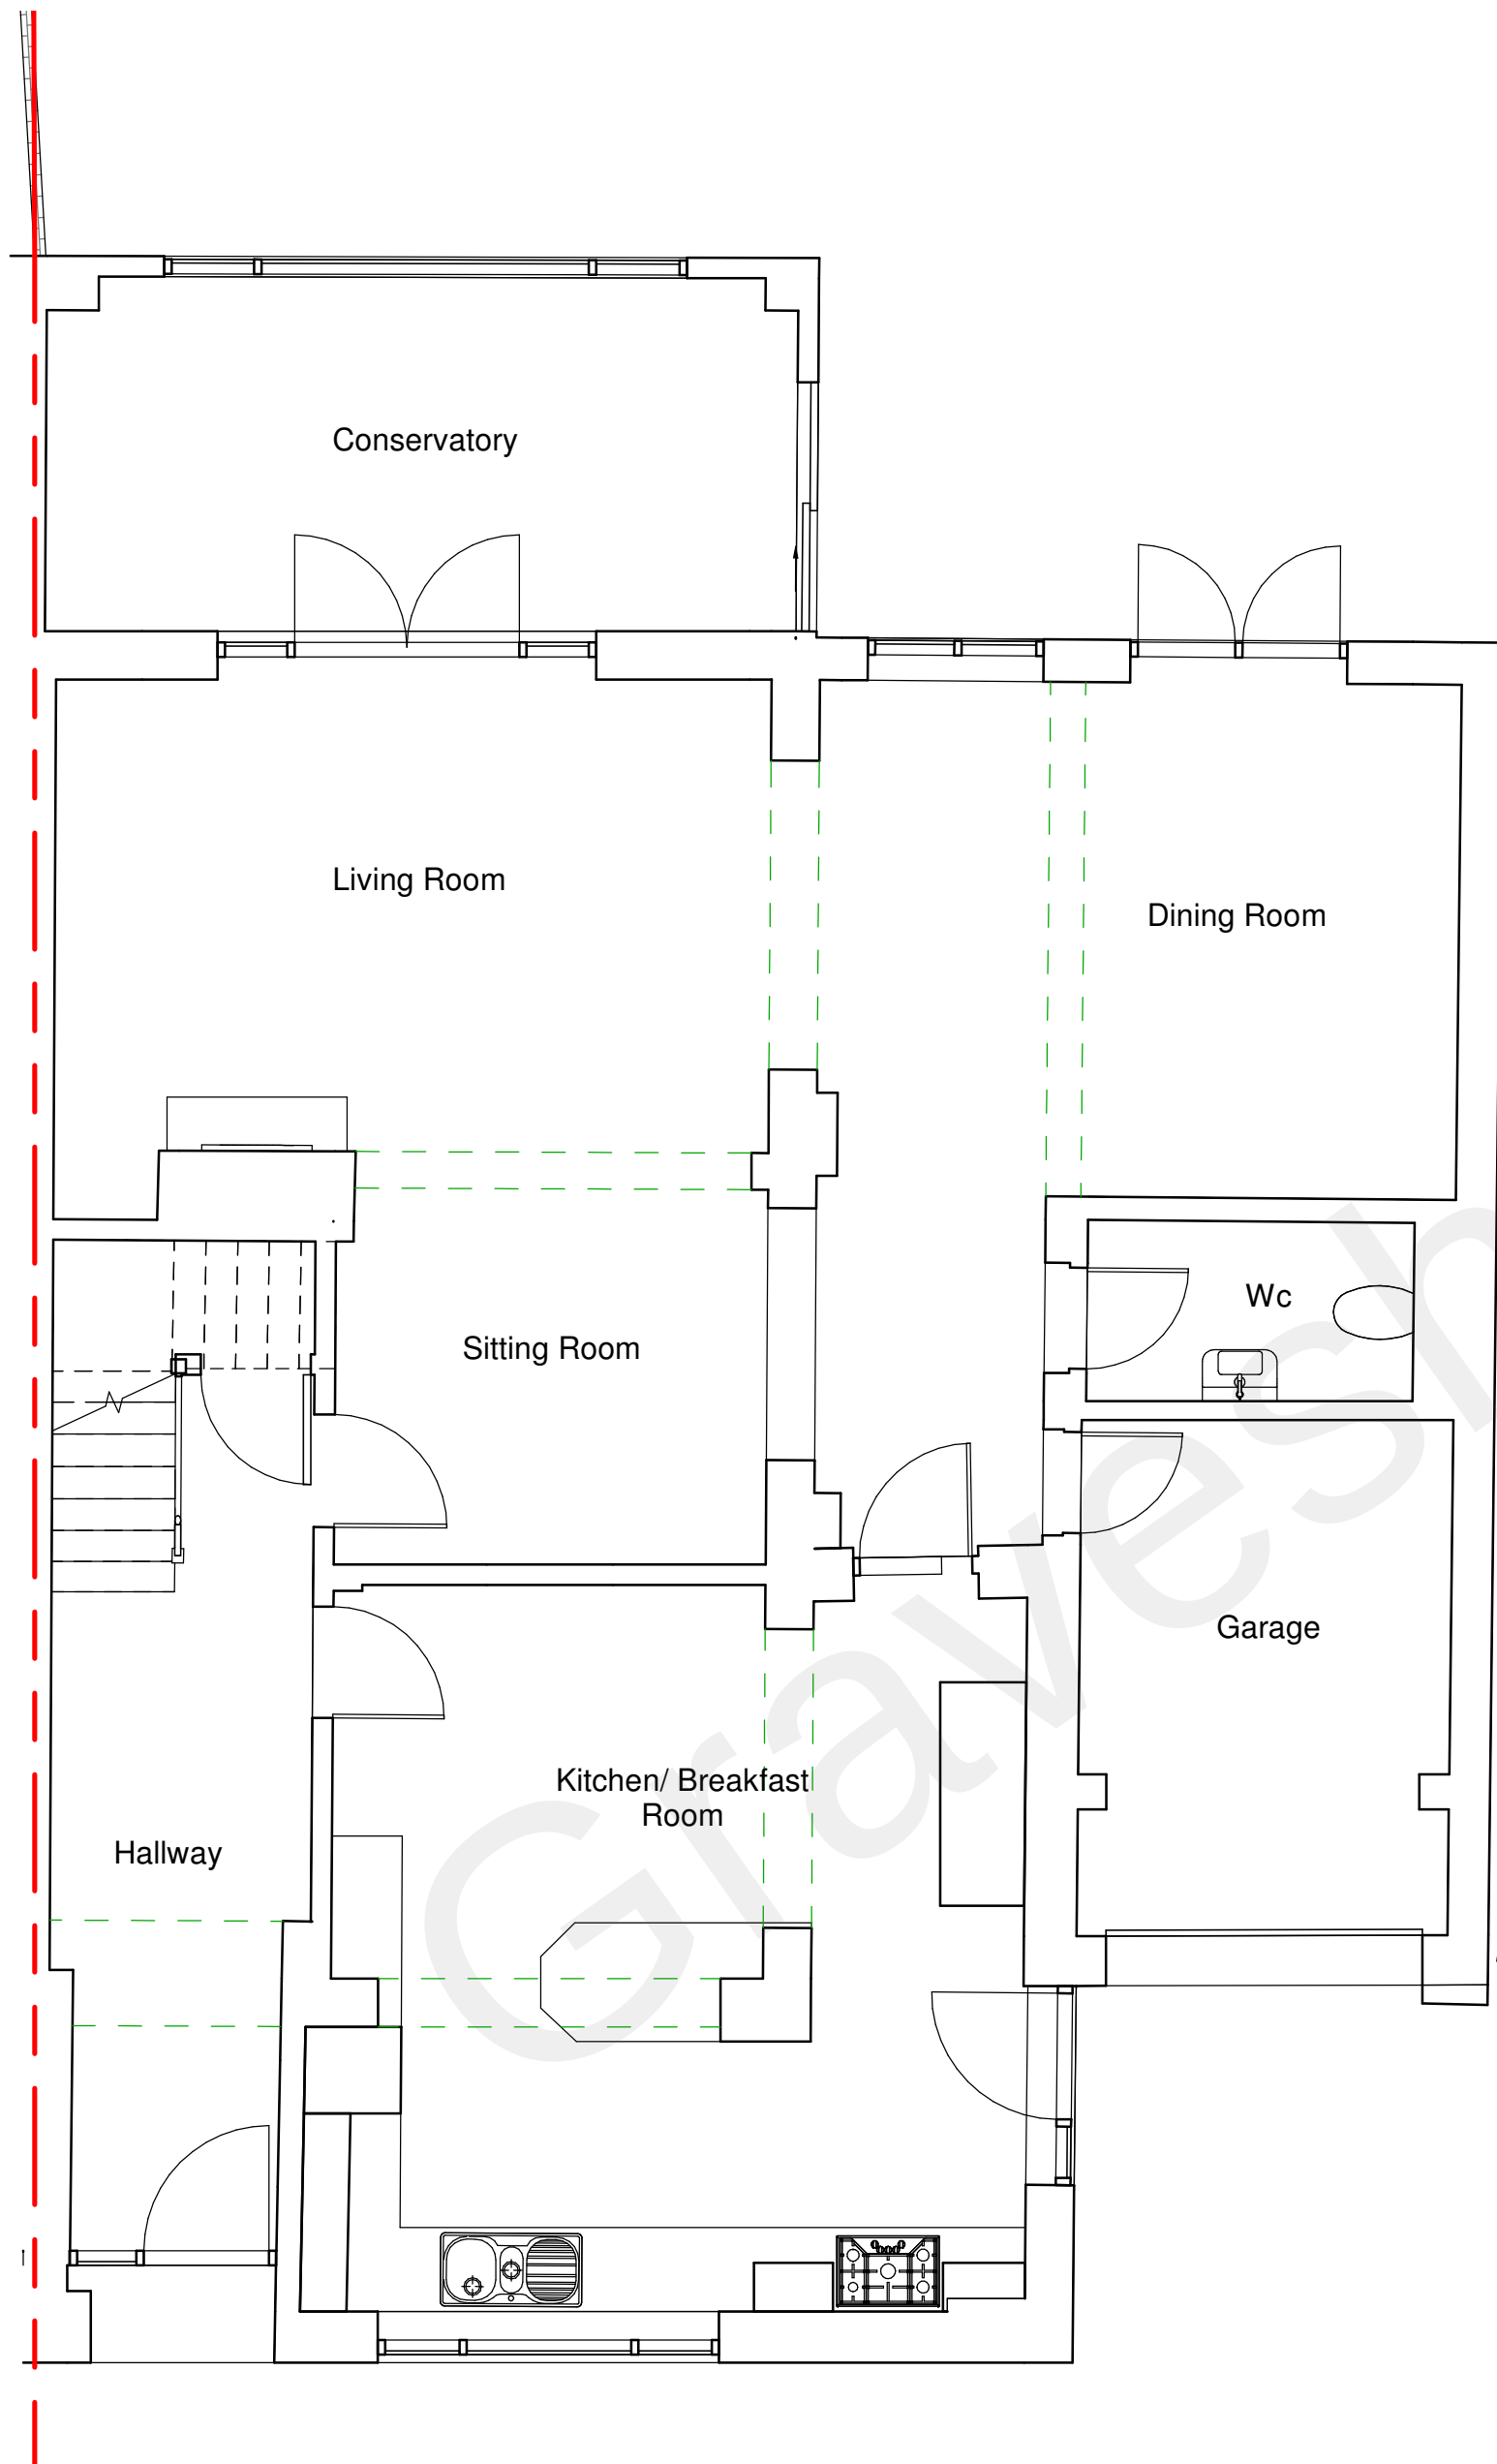

Ground Floor / Existing

1

1 : 50

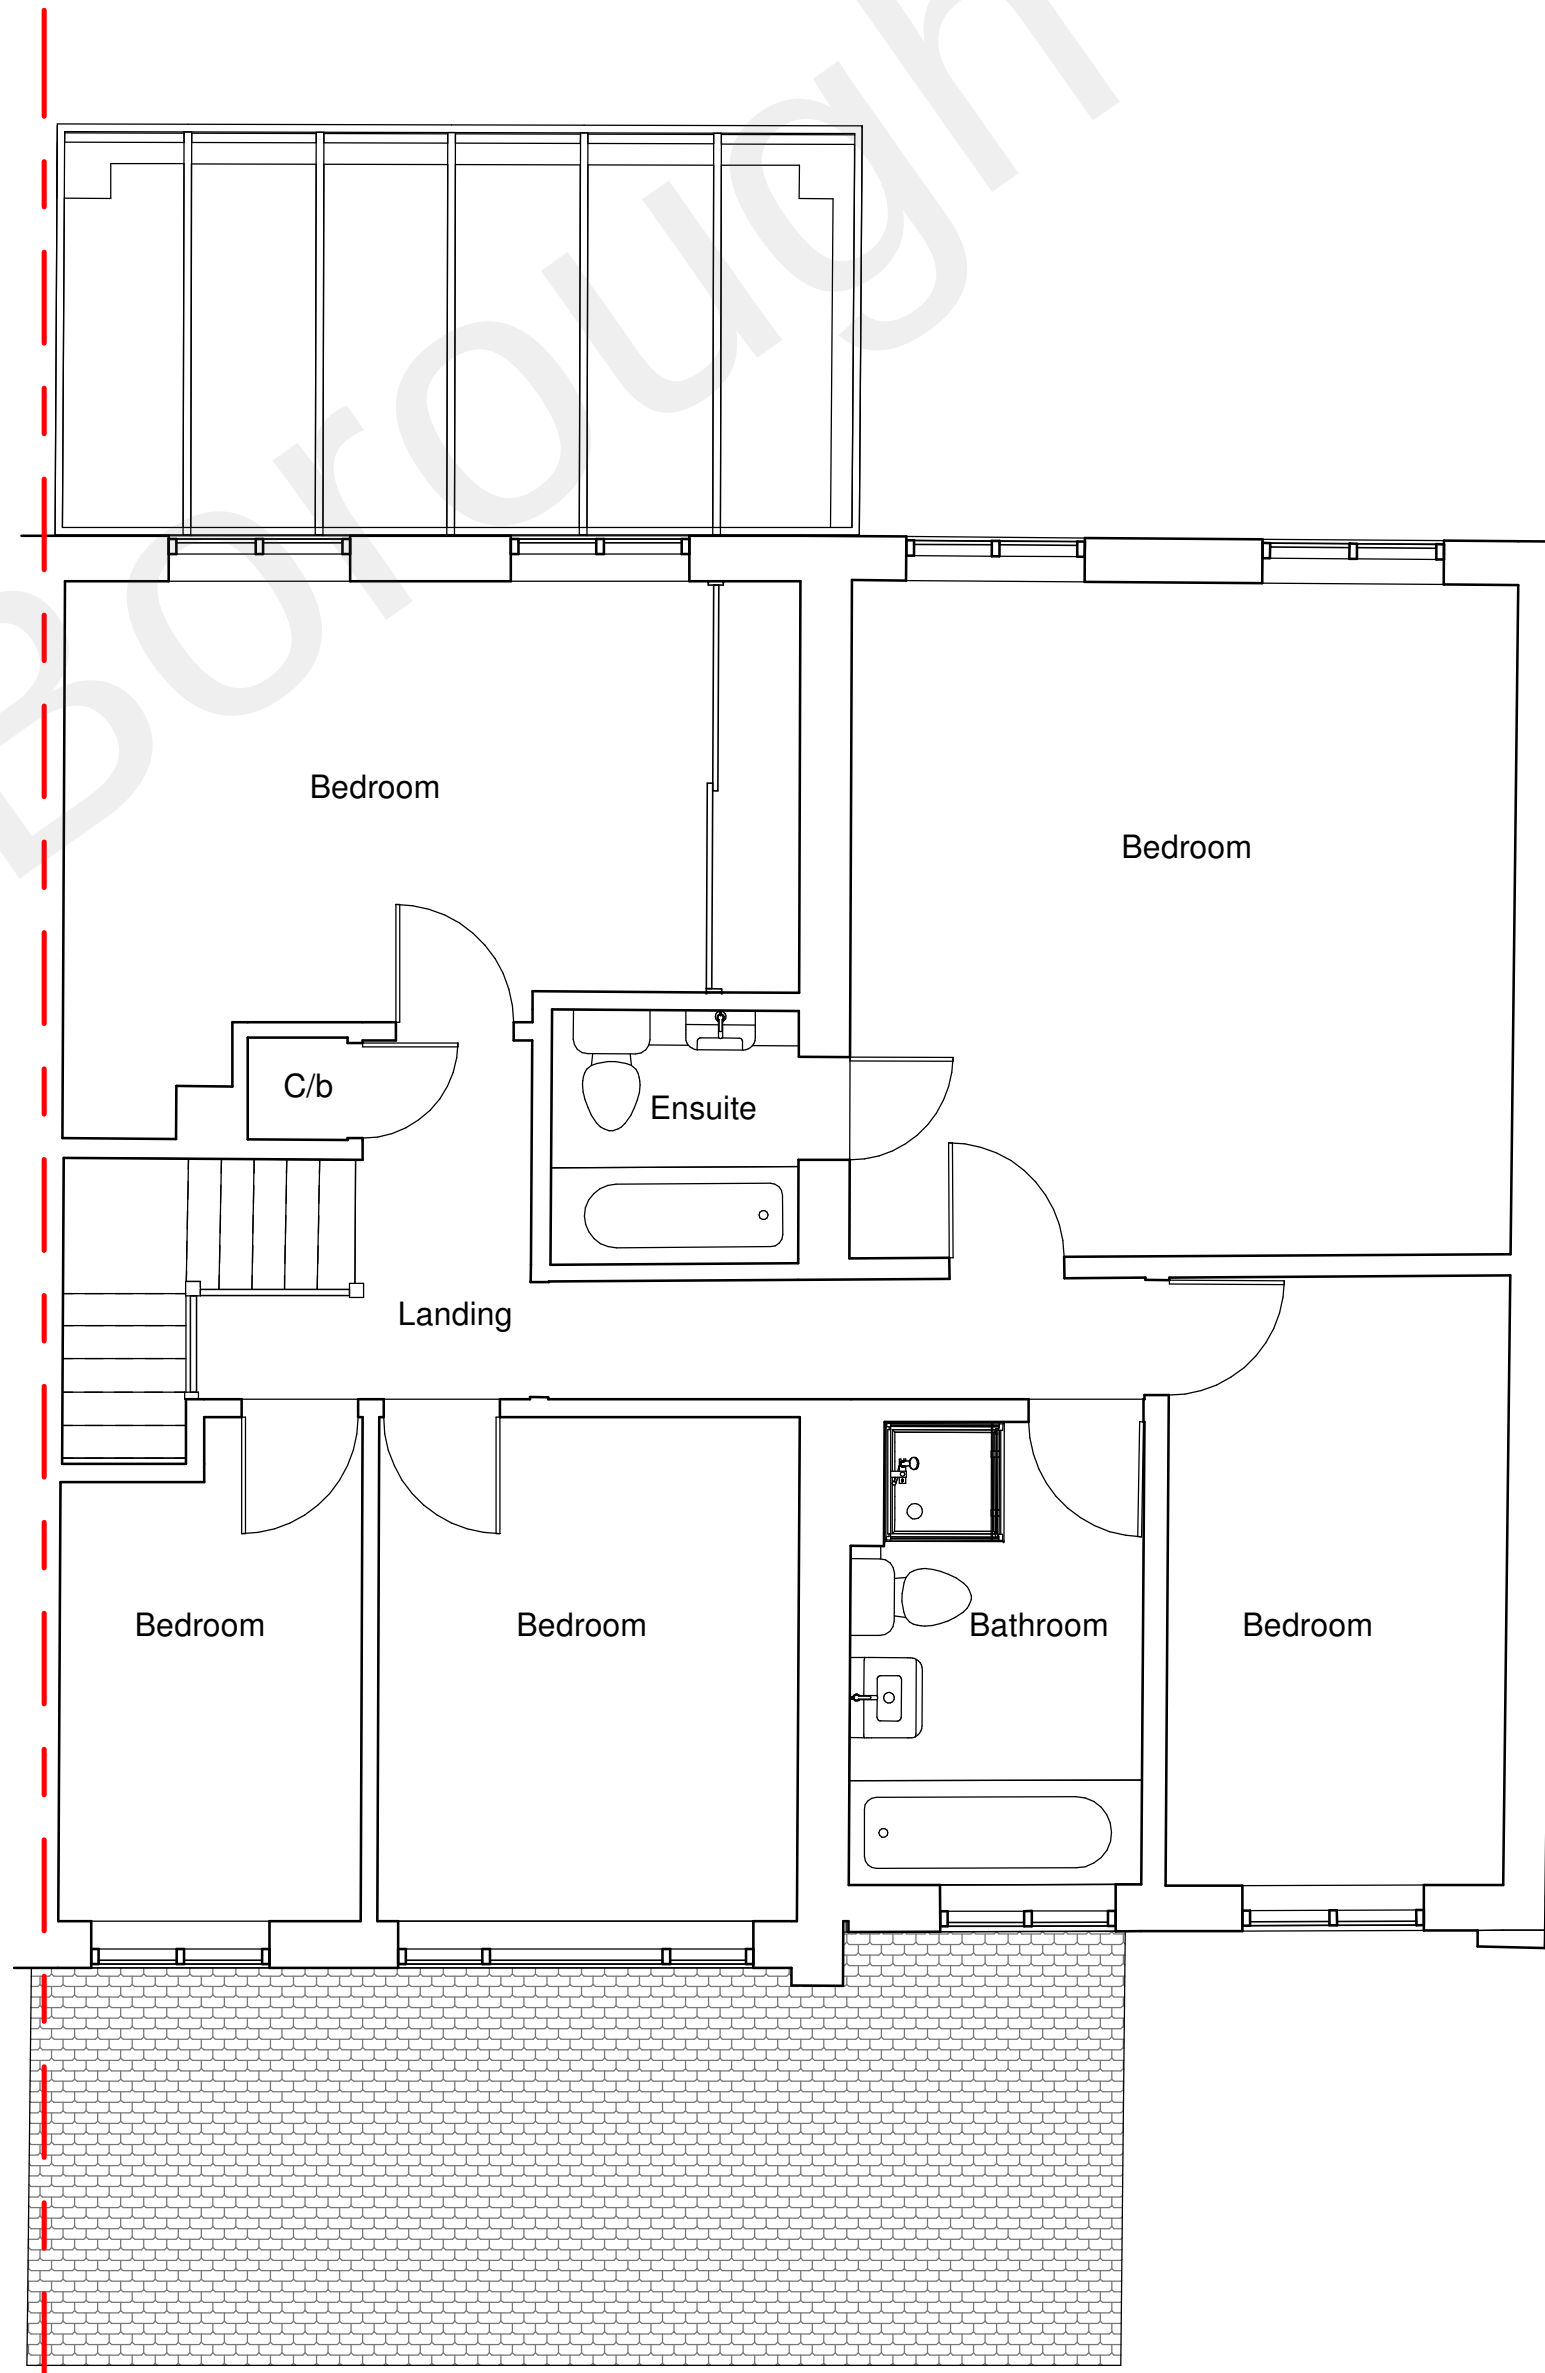

First Floor & Roof Plan / Existing

2

1 : 50

0m 2m 4m 6m 8m 10m

VISUAL SCALE 1:100 @ A1

0m 1m 2m 3m 4m 5m

VISUAL SCALE 1:50 @ A1

Status

Planning

No.	Description	Date



Tel: 01732 240 140
admin@sevenoaksplans.com
www.sevenoaksplans.com

This document and all information herein is confidential and the intellectual property of Sevenoaks Plans Ltd. It is disclosed in confidence on terms that it will not be disclosed to any third party, used, sold, loaned, licensed, or reproduced in whole or in any part in any manner or form for manufacturing, tendering or for any purpose without the written permission of Sevenoaks Plans Ltd. The copyright is retained by Sevenoaks Plans Ltd. Copyright Sevenoaks Plans.

Mr & Mrs Hill
48 Ediva Road
Meopham
Gravesend DA13 0ND

Existing Plans and
Elevations

Project number 1399

Date 28.10.2022

Drawn by AB

SP-22-1399-PL01A

Scale As indicated @ A1