



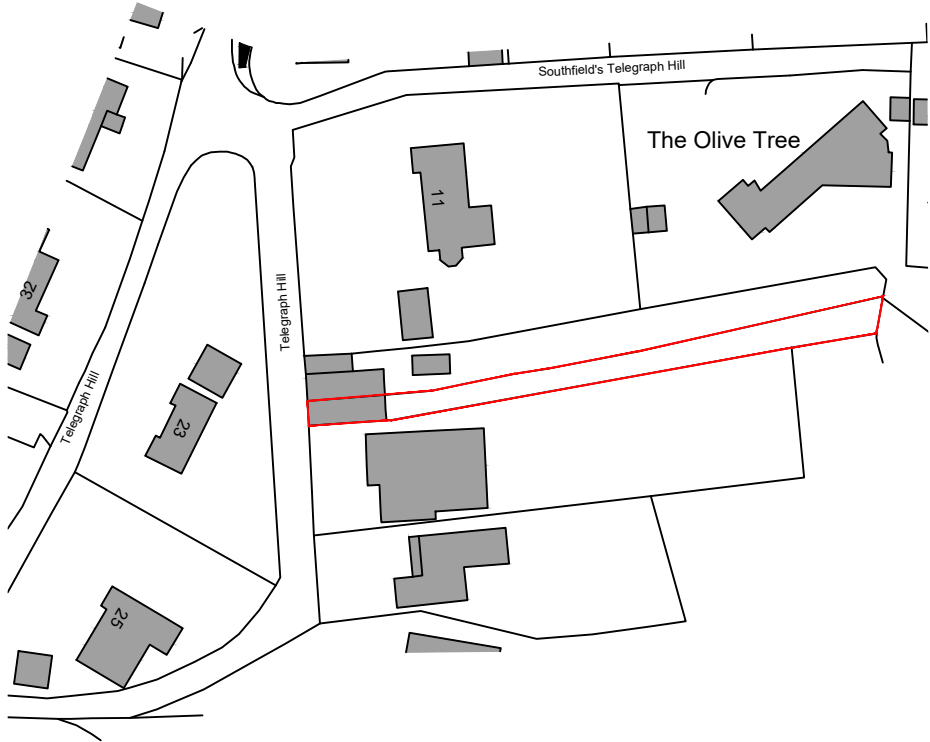


EXISTING
SITE PLAN
SCALE: 1:500

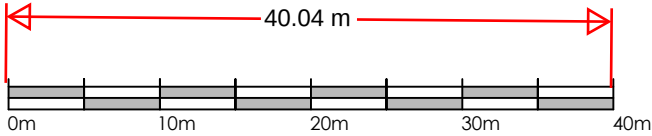

rown Copyright 2024. All rights reserved. Licence number 100022432

EXISTING
LOCATION PLAN
SCALE: 1:1250

 

SITE BOUNDARY



				- dd-mm-yy -----				---		---			
				Rev		Date		Description		Rev By		Chk'd By	

Project Title	REAR EXTENSION					Drawing Title	EXISTING SITE LOCATION PLAN							
	15 TELEGRAPH HILL HIGHAM KENT ME37NW					Job-Dwg No	LHA(05/24)-001			Rev	-			
Client	JESS PAPWORTH					LH Architectural Architectural Design Services  69 Highgrove Road Chatham, ME57SF t. 07753323062 e. lewisharding2009@hotmail.co.uk								
Status	FEASIBILITY													
Scale	1:500/1:1250		Drawing Size										A3	
Date	23/04/2024	Drawn By	LDH	Checked										