




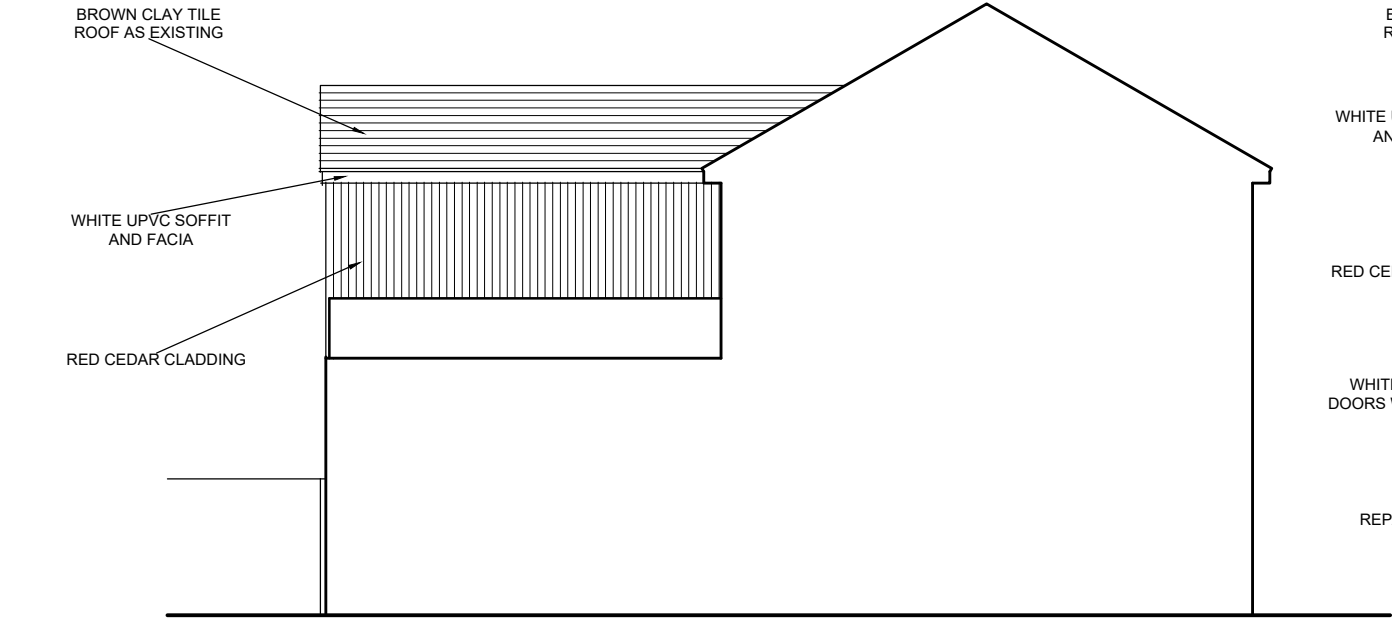

PROPOSED
NORTH ELEVATION

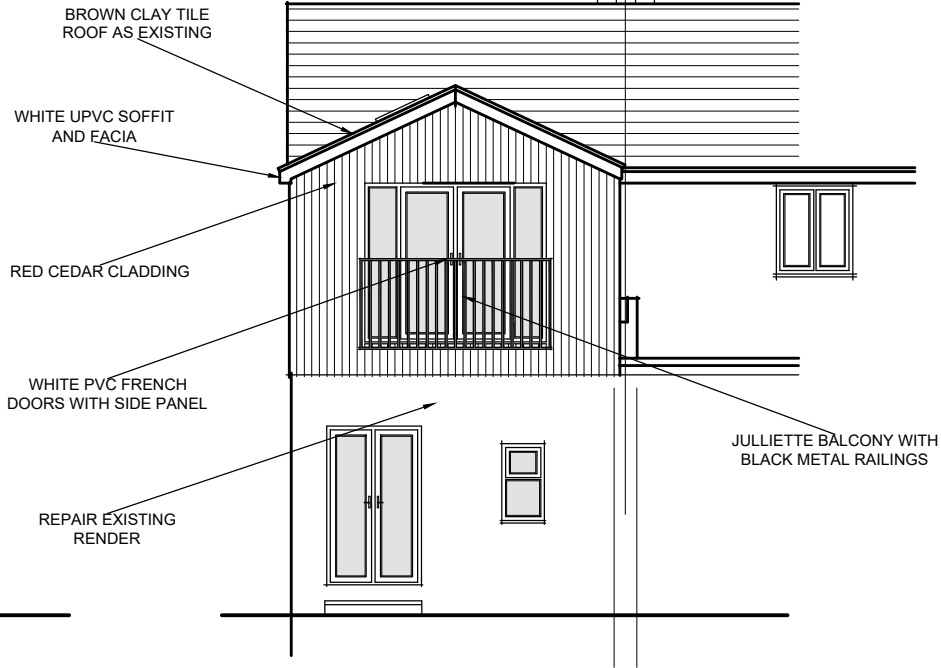

PROPOSED
EAST ELEVATION

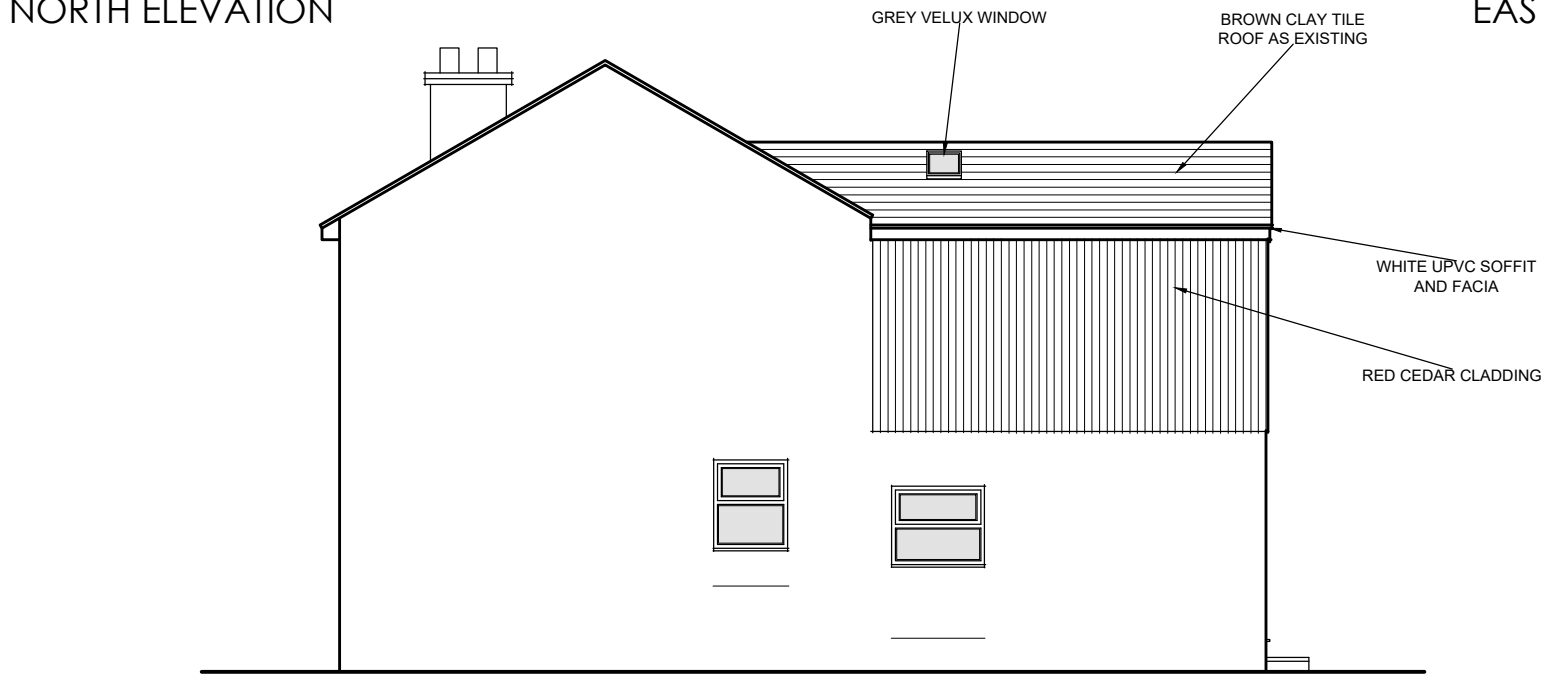


PROPOSED
SOUTH ELEVATION



PROPOSED
WEST ELEVATION

PROPOSED
ELEVATIONS

 

Project Title	REAR EXTENSION		
	15 TELEGRAPH HILL HIGHAM KENT ME37NW		
Client	JESS PAPWORTH		
Status	FEASIBILITY		
Scale	1:100	Drawing Size	A3
Date	23/04/2024	Drawn By	LDH
		Checked	

Rev	Date	Description	Rev By	Chk'd By
-	dd-mm-yy	-----	---	---
Drawing Title	PROPOSED ELEVATIONS			
Job-Dwg No	LHA(05/24)-005	Rev	-	
LH Architectural Architectural Design Services 69 Highgrove Road Chatham, ME57SF t. 07753323062 e. lewisharding2009@hotmail.co.uk				