



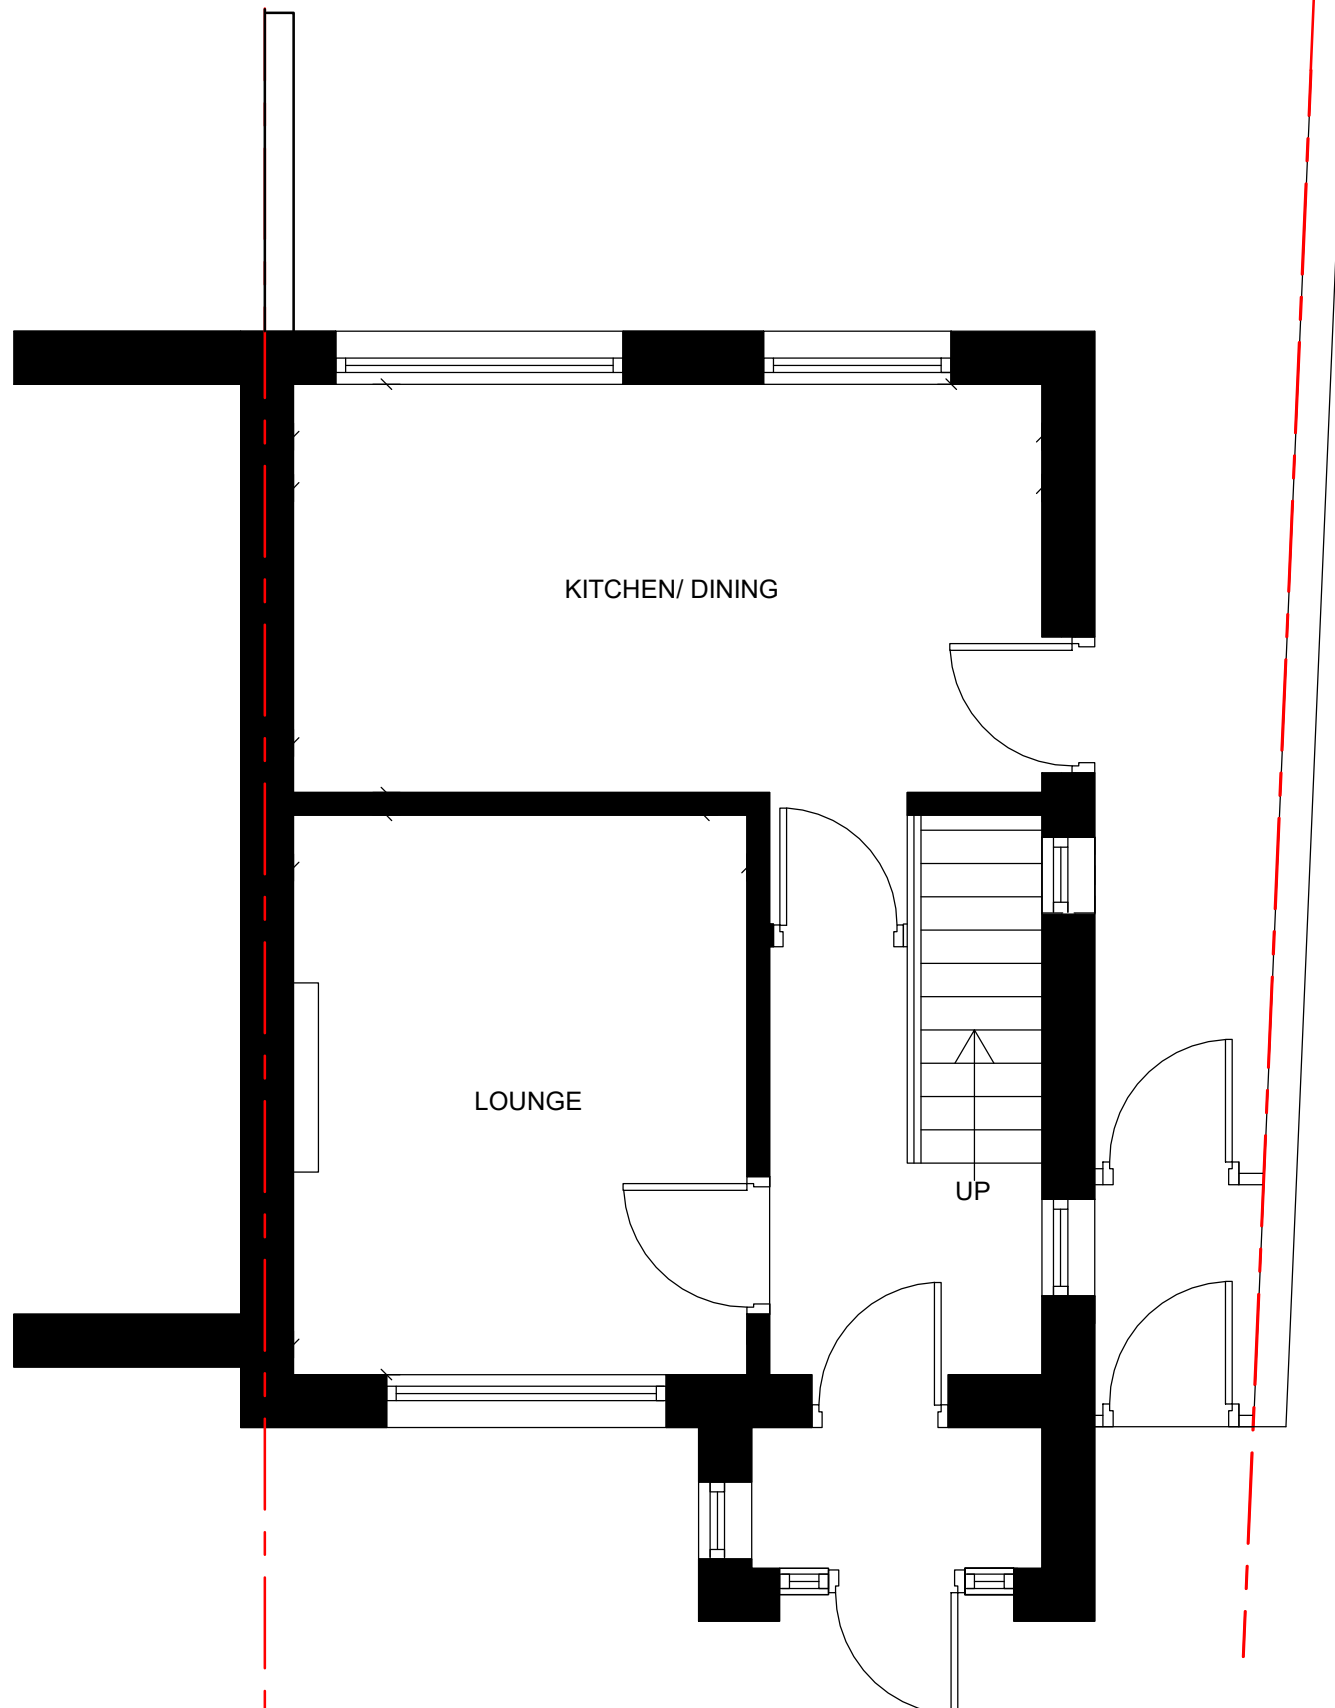


Existing Ground Floor Plan
1 : 50

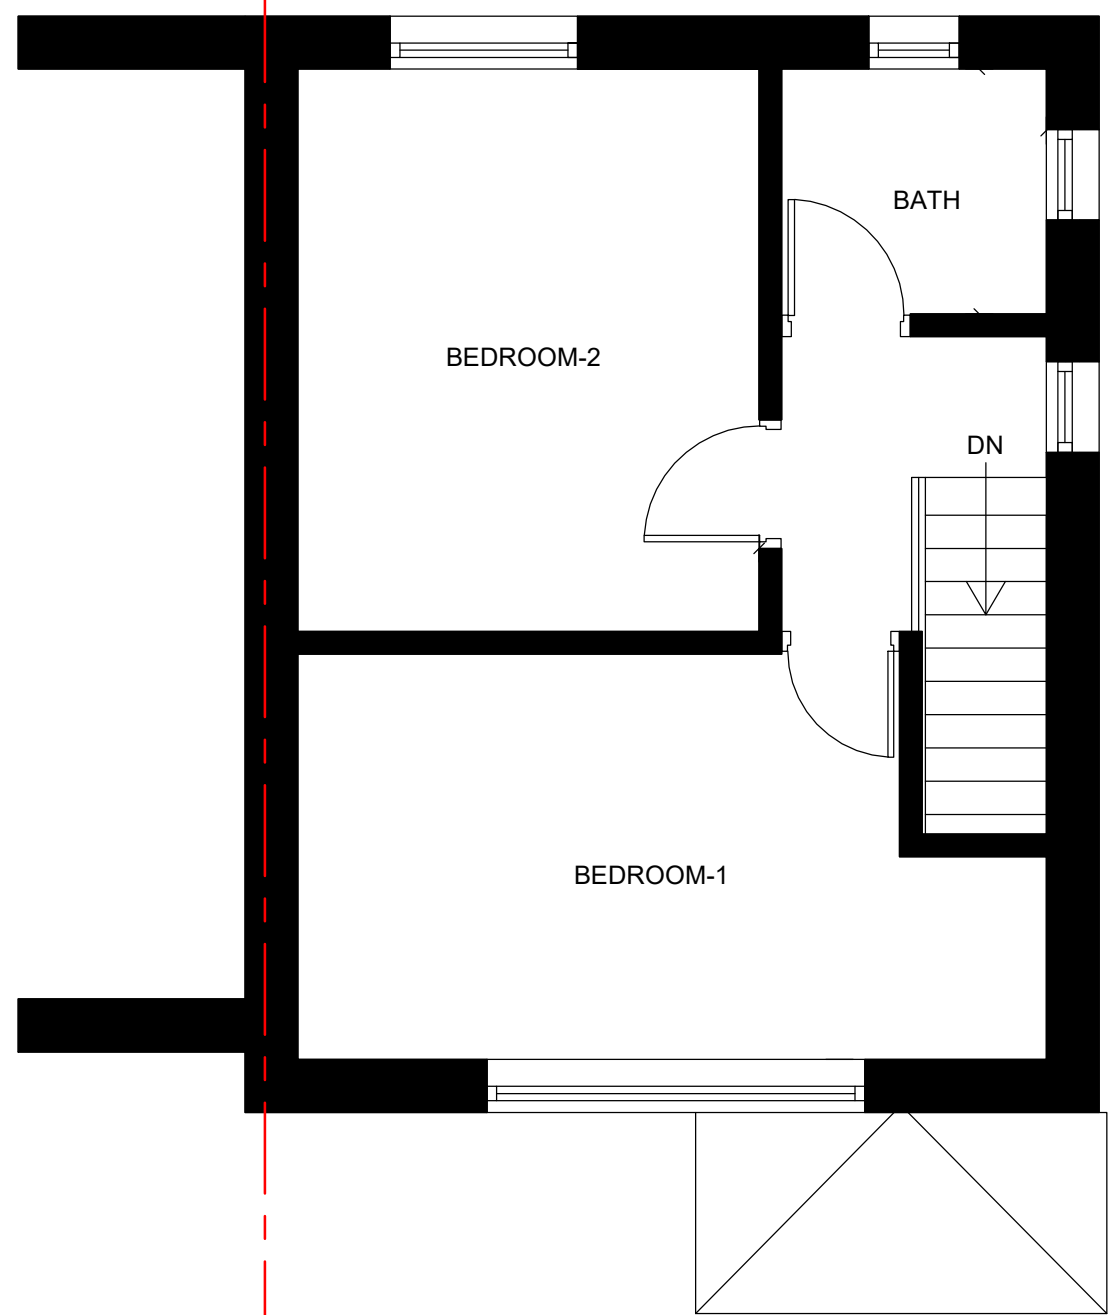

Existing First Floor Plan
1 : 50

- NOTE**
- 1. ALL MEASUREMENTS TO BE CONFIRMED ON SITE
 - 2. ALL DRAWINGS AND DETAILS TO BE READ IN CONJUNCTION WITH RELEVANT DOCUMENTS AND SPECIFICATIONS
 - 3. NOTE: ANY VARIATIONS TO DETAIL MUST BE DISCUSSED WITH ARCHITECT OR ENGINEER

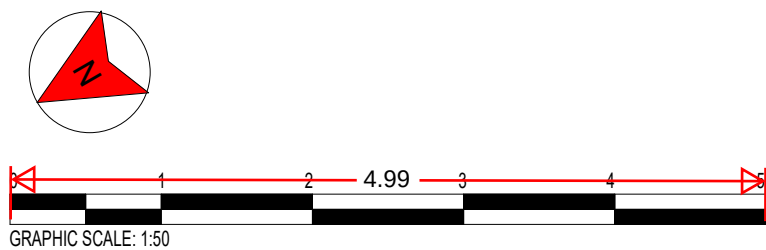

No .	Description	Date	7 Greenhill Rd, Northfleet, Gravesend DA11 7EZ	Client			REF	REV	
				Khalid					
			Existing Plans	Date	Sheet number PL/7GHR/SD100	Scale (@ A3) 1 : 50			
				Drawn MMK	Sanaa Designs 18 Grenadier Close Email - sanaadesigns@outlook.com Rainham, Kent Mobile - 07583 437570 ME8 8NQ				
				Checked by TK					