



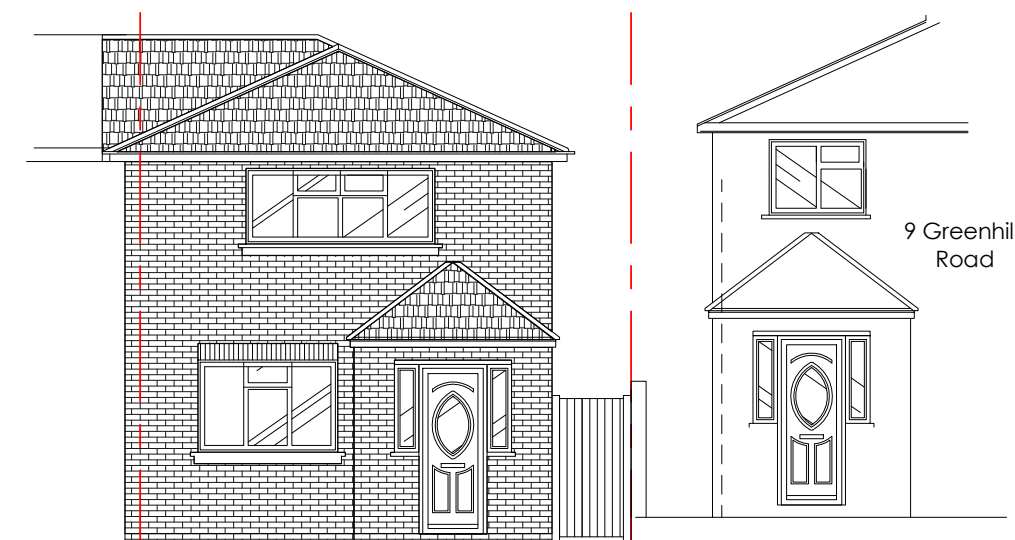


EXISTING FRONT ELEVATION



EXISTING RIGHT ELEVATION

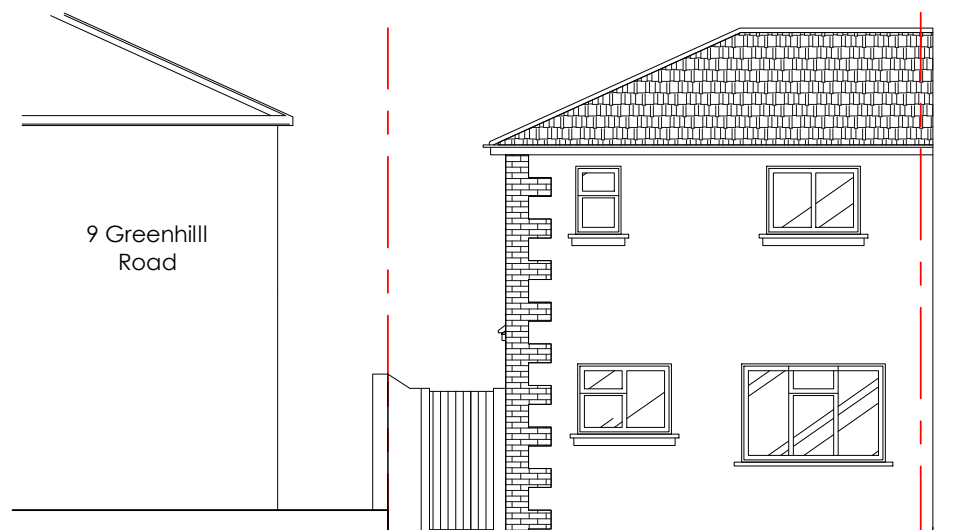


EXISTING REAR ELEVATION

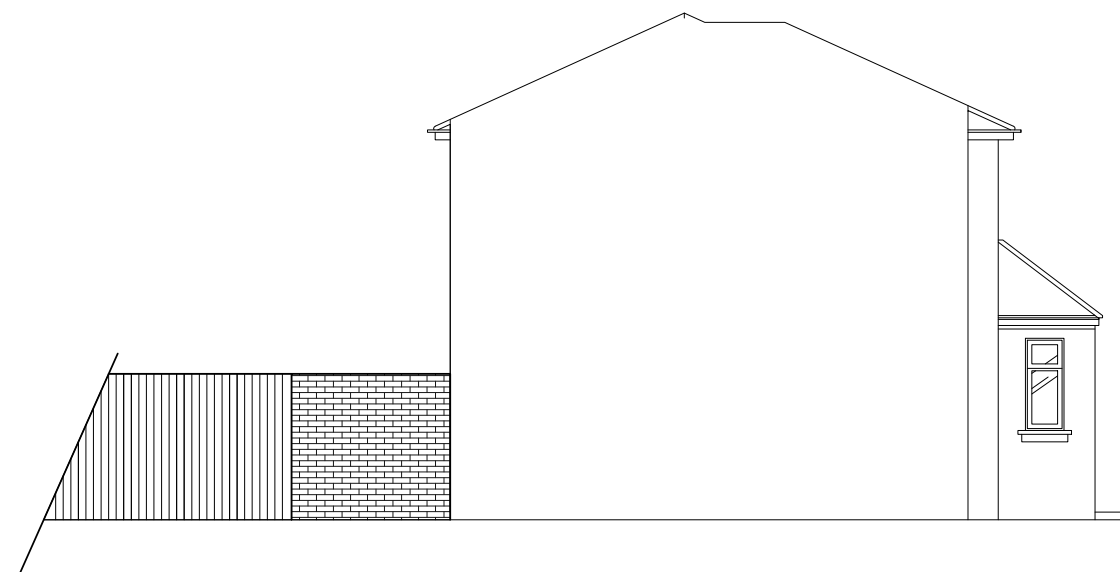

EXISTING LEFT ELEVATION

Existing Elevations

1 : 100

 

GRAPHIC SCALE: 1:100

NOTE

1. ALL MEASUREMENTS TO BE CONFIRMED ON SITE
2. ALL DRAWINGS AND DETAILS TO BE READ IN CONJUNCTION WITH RELEVANT DOCUMENTS AND SPECIFICATIONS
3. NOTE: ANY VARIATIONS TO DETAIL MUST BE DISCUSSED WITH ARCHITECT OR ENGINEER

No	Description	Date	7 Greenhill Rd, Northfleet, Gravesend DA11 7EZ			Client	REF	REV
.						Khalid		
						Date	Sheet number PL/7GHR/SD101	Scale (@ A3) 1 : 100
						Drawn MMK	Sanaa Designs	
						Checked by TK	18 Grenadier Close Rainham, Kent ME8 8NQ	Email - sanaadesigns@outlook.com Mobile - 07583 437570