




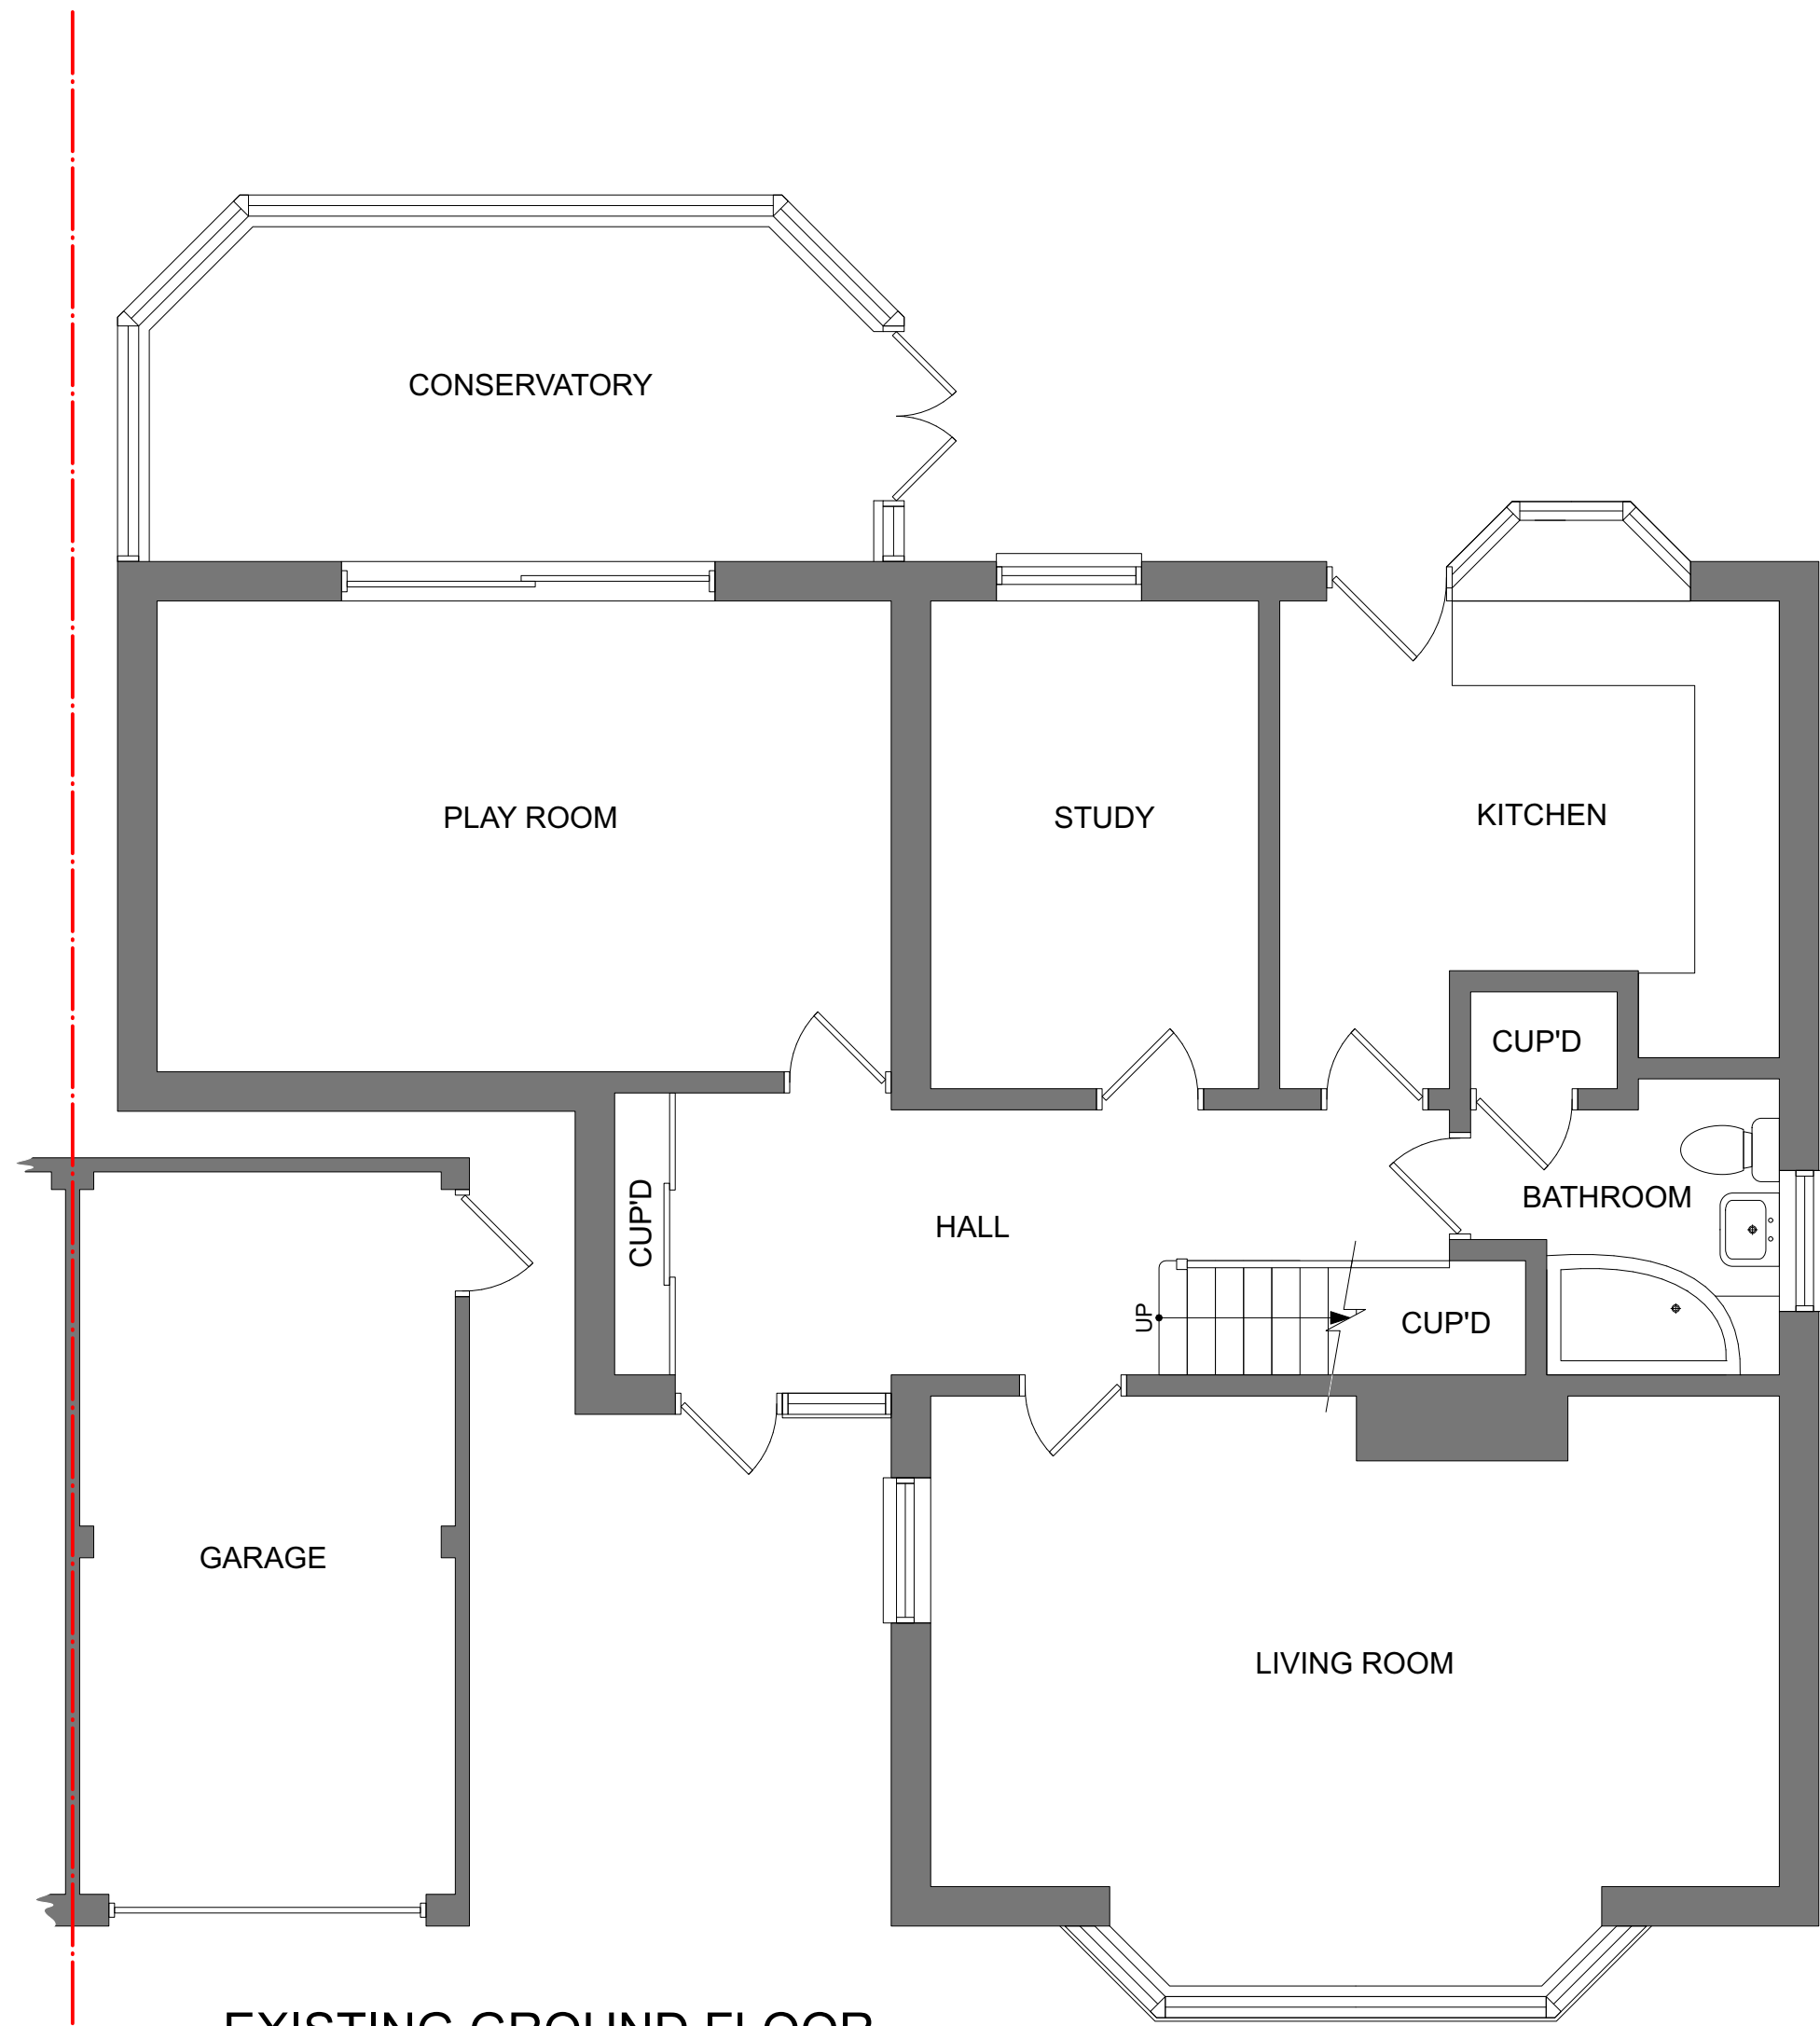

**EXISTING GROUND FLOOR**  
**1:50**

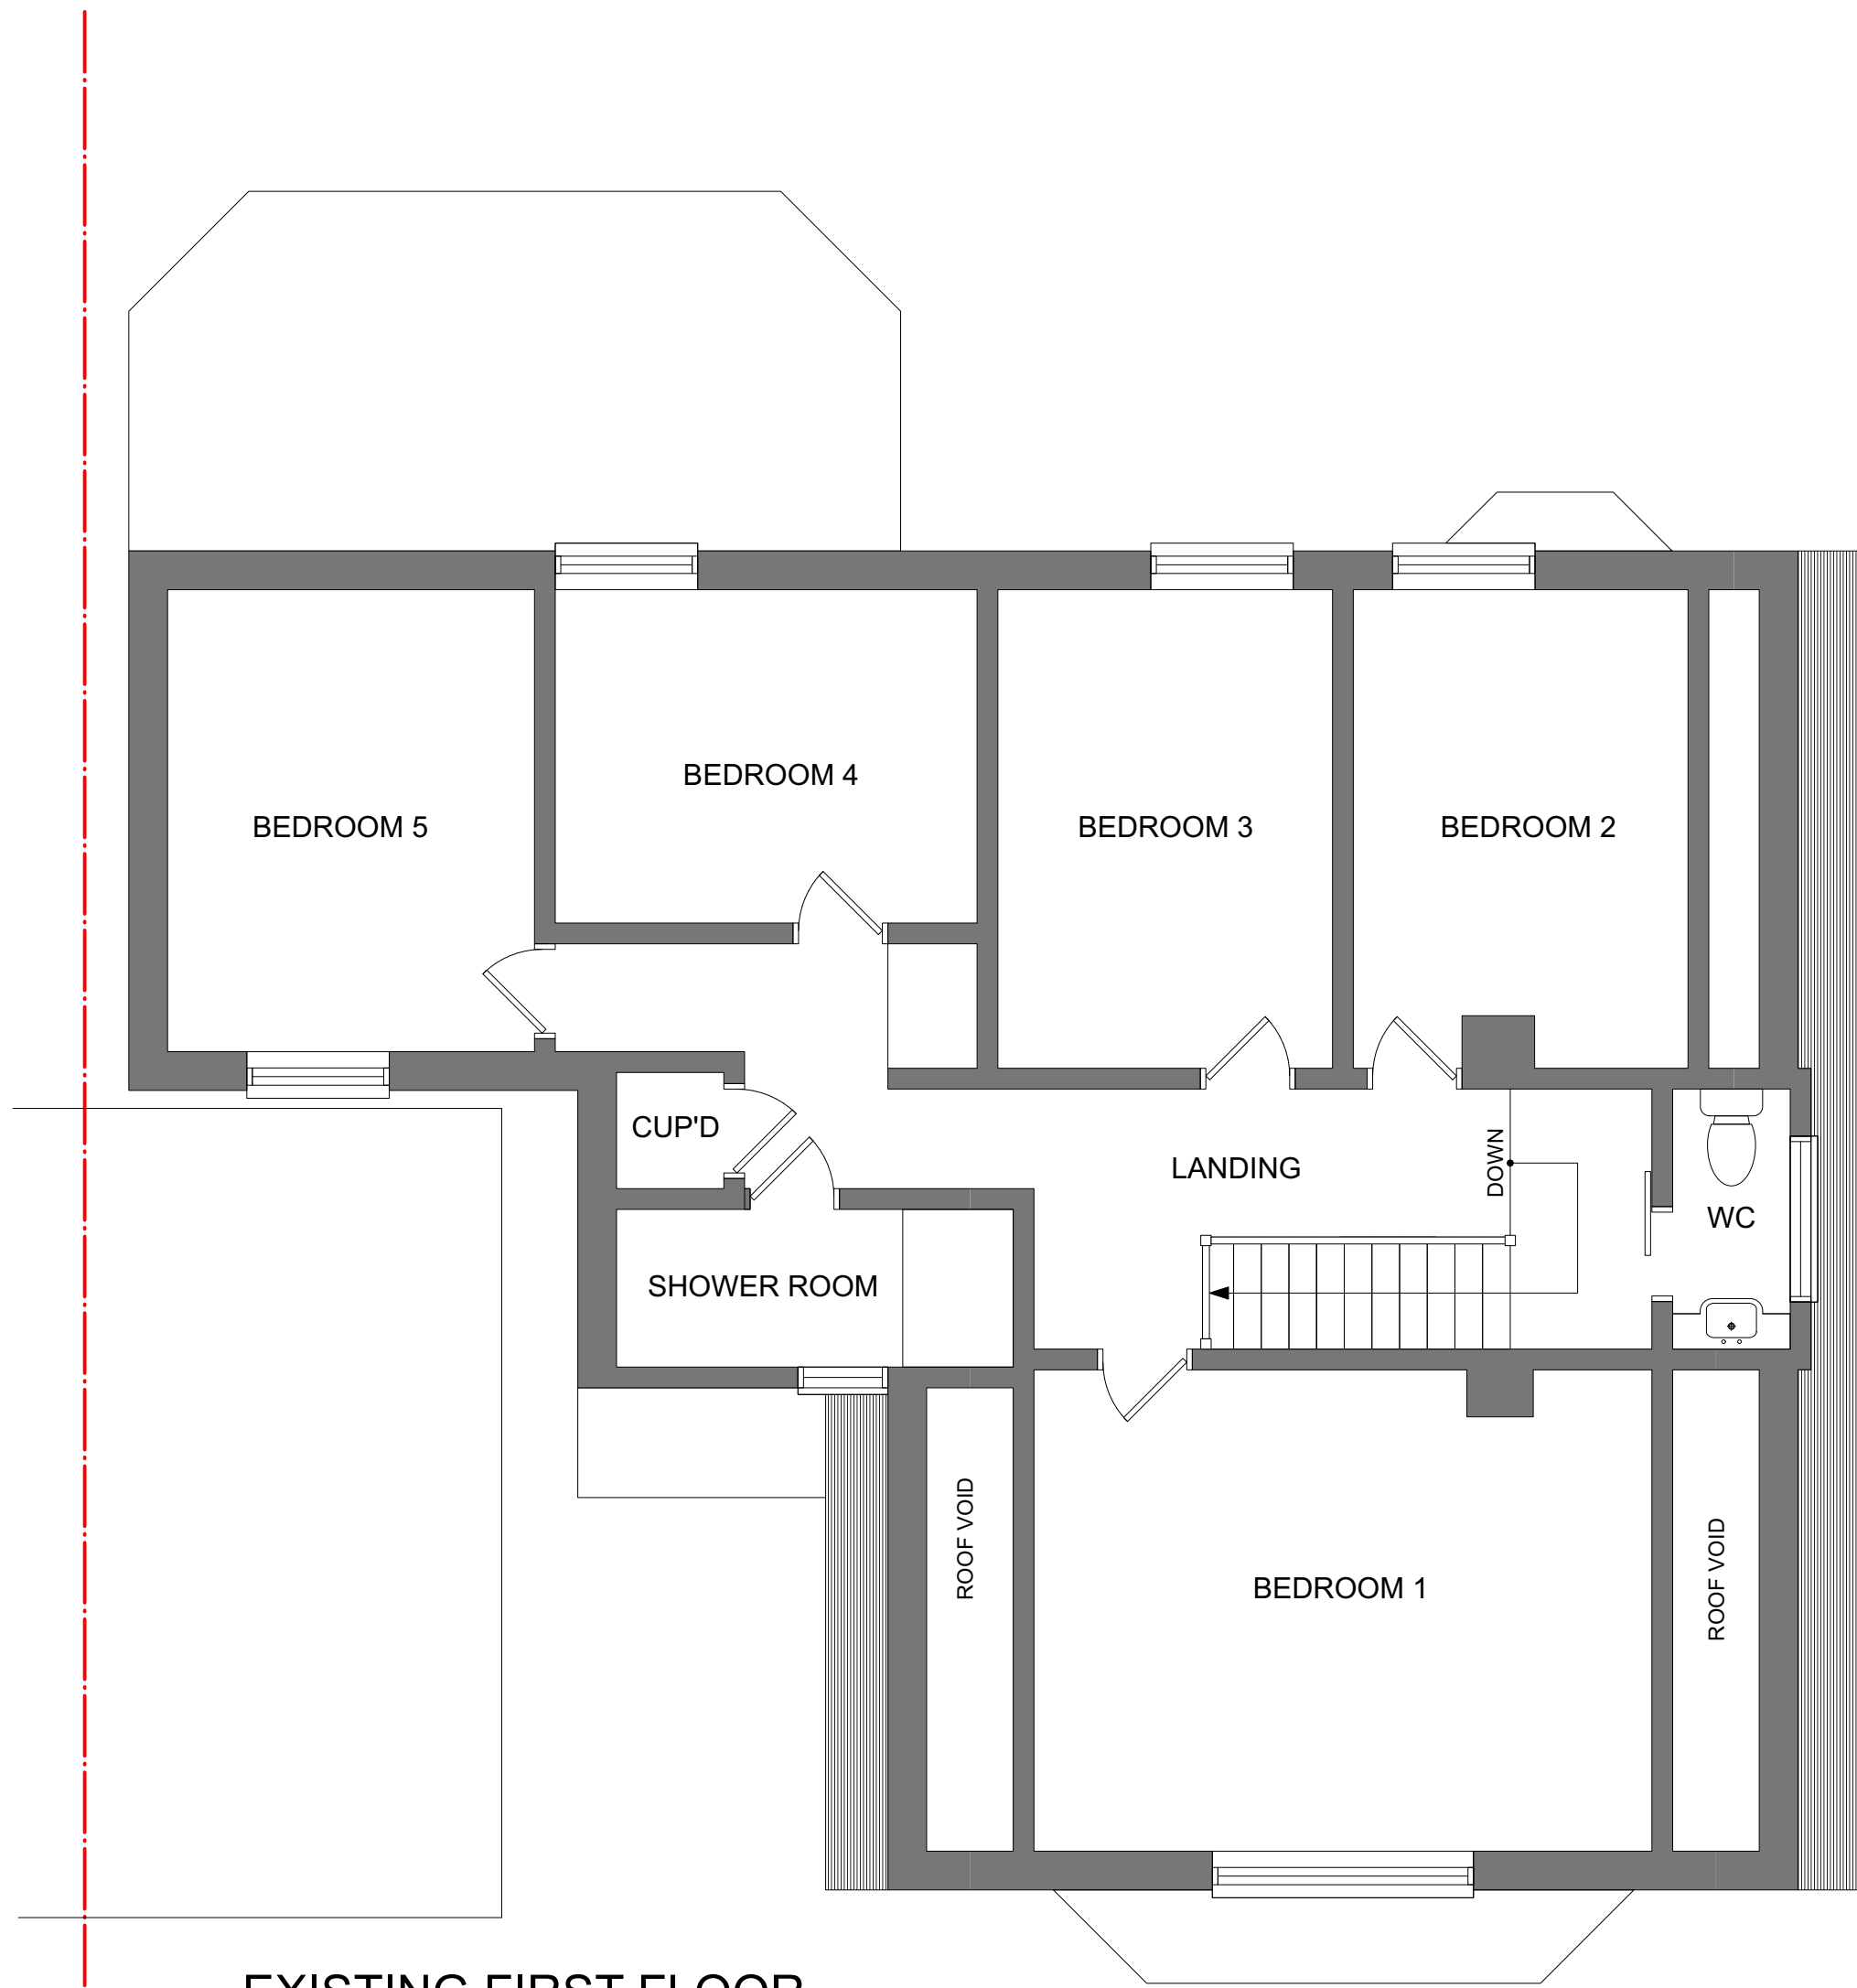


**EXISTING FIRST FLOOR**  
**1:50**

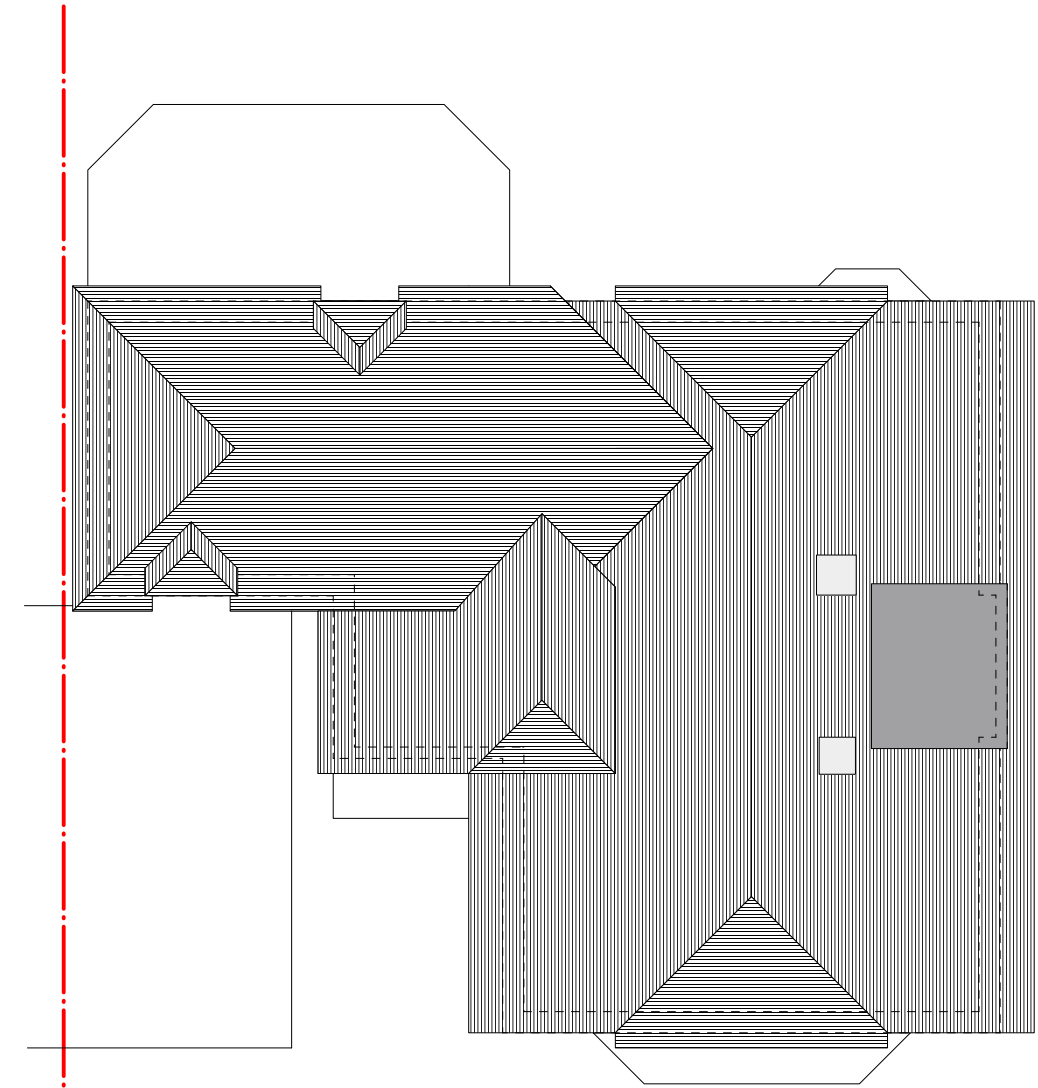


**EXISTING ROOF PLAN**  
**1:100**

# PLANNING

**NOTES:**  
Do not scale drawings unless for Planning purposes.  
These drawings are for Planning purposes only and are not for construction.  
Always check measurements on site.

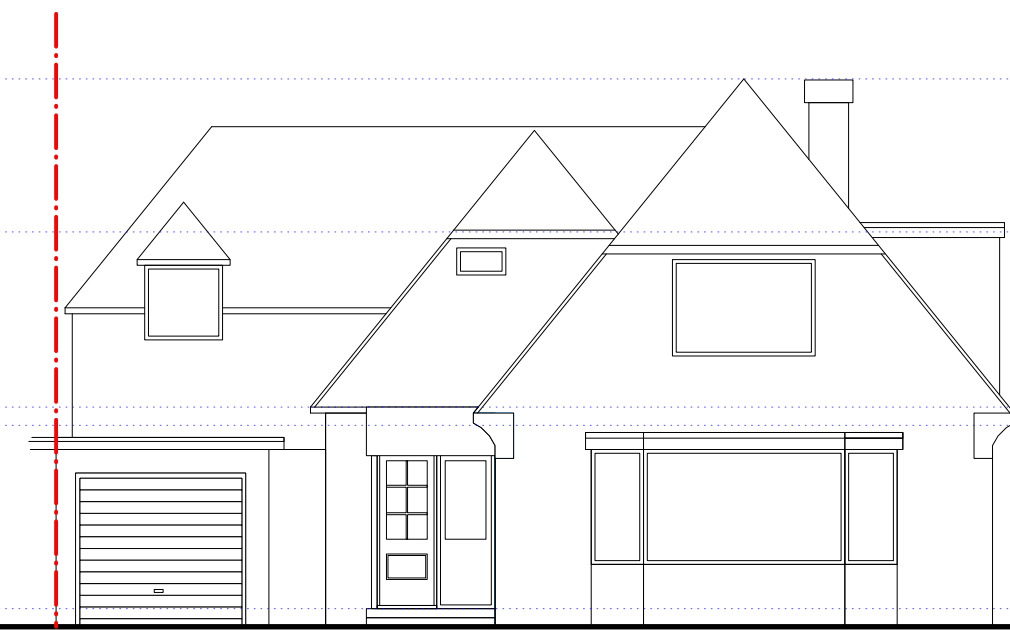


**EXISTING FRONT ELEVATION**  
**1:100**

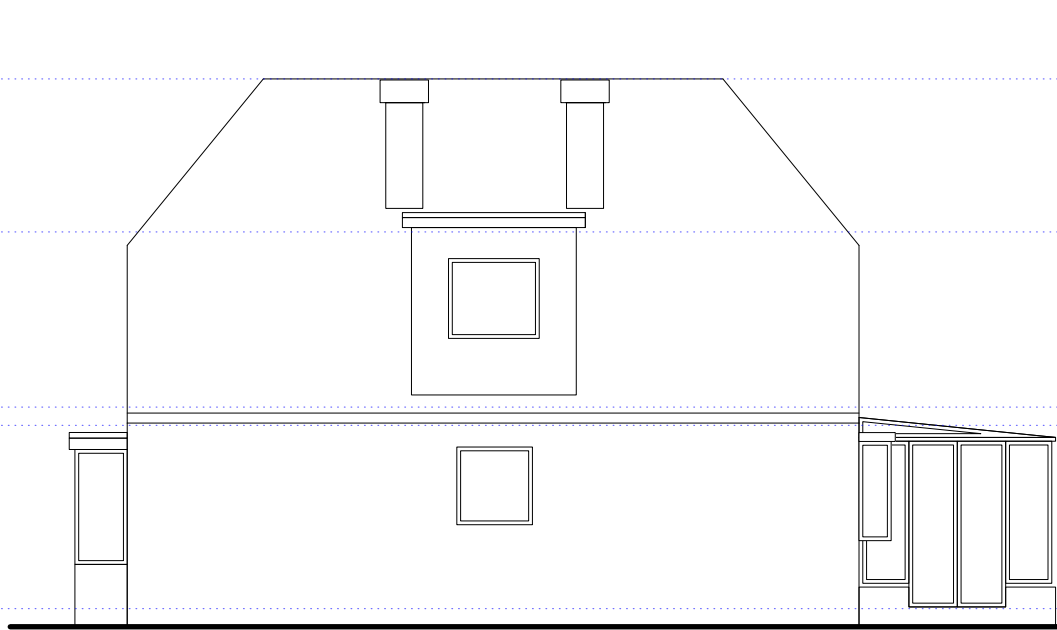

**EXISTING EAST SIDE ELEVATION**  
**1:100**




**EXISTING REAR ELEVATION**  
**1:100**

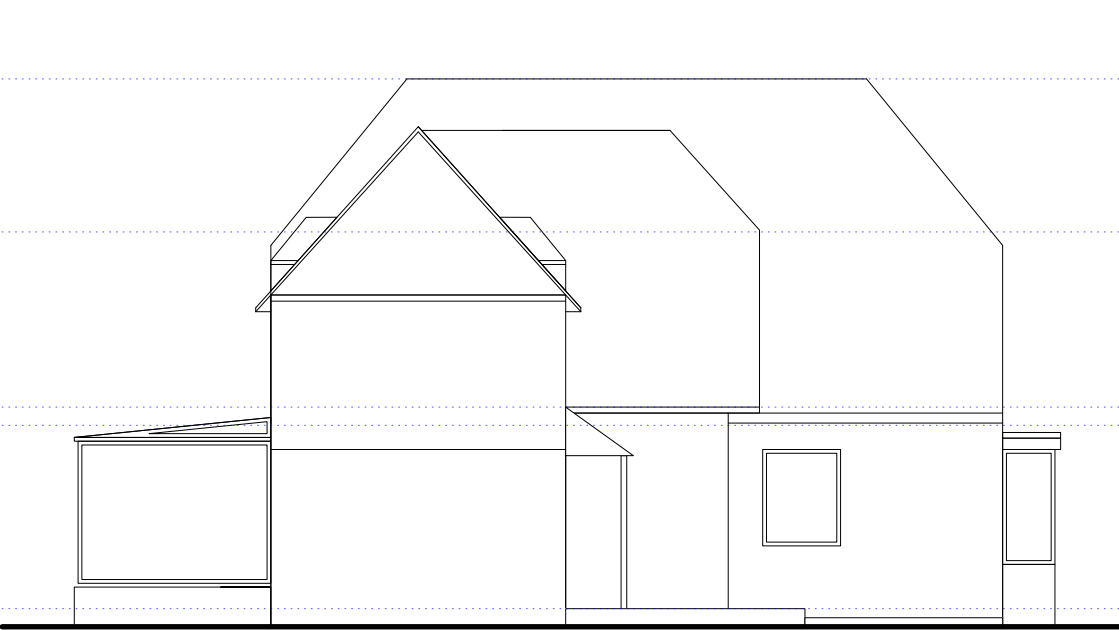

**EXISTING WEST SIDE ELEVATION**  
**1:100**



**EXISTING GARAGE ELEVATIONS**  
**1:100**

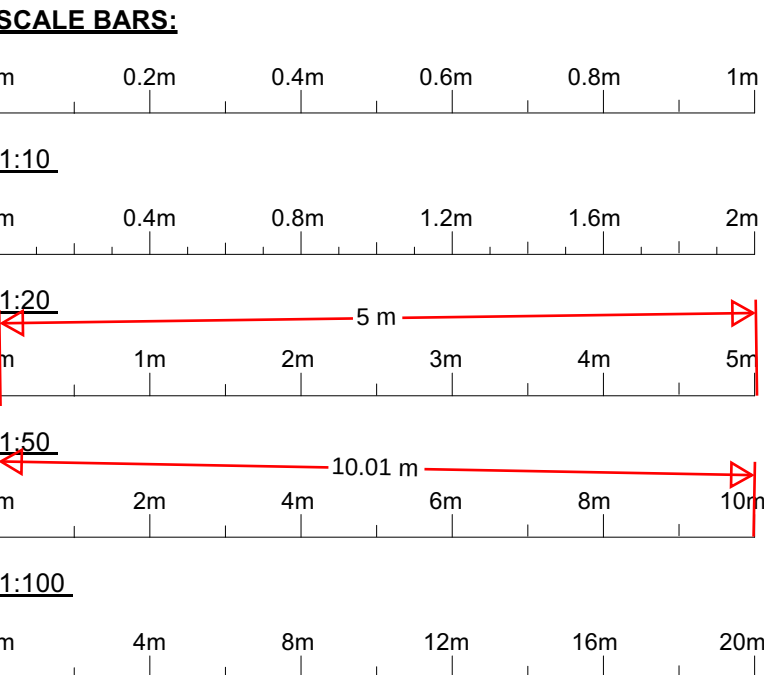

**ADDRESS:**  
3 CHESHUNT CLOSE  
MEOPHAM  
KENT  
DA13 0HU

**DRAWING TITLE**  
EXISTING PLANS & ELEVATIONS

**DRAWING NUMBER:** 3CHES-02 **REV:** **SCALE:** 1:50 / 100 @ A1

**DATE:**  
NOVEMBER 2021