



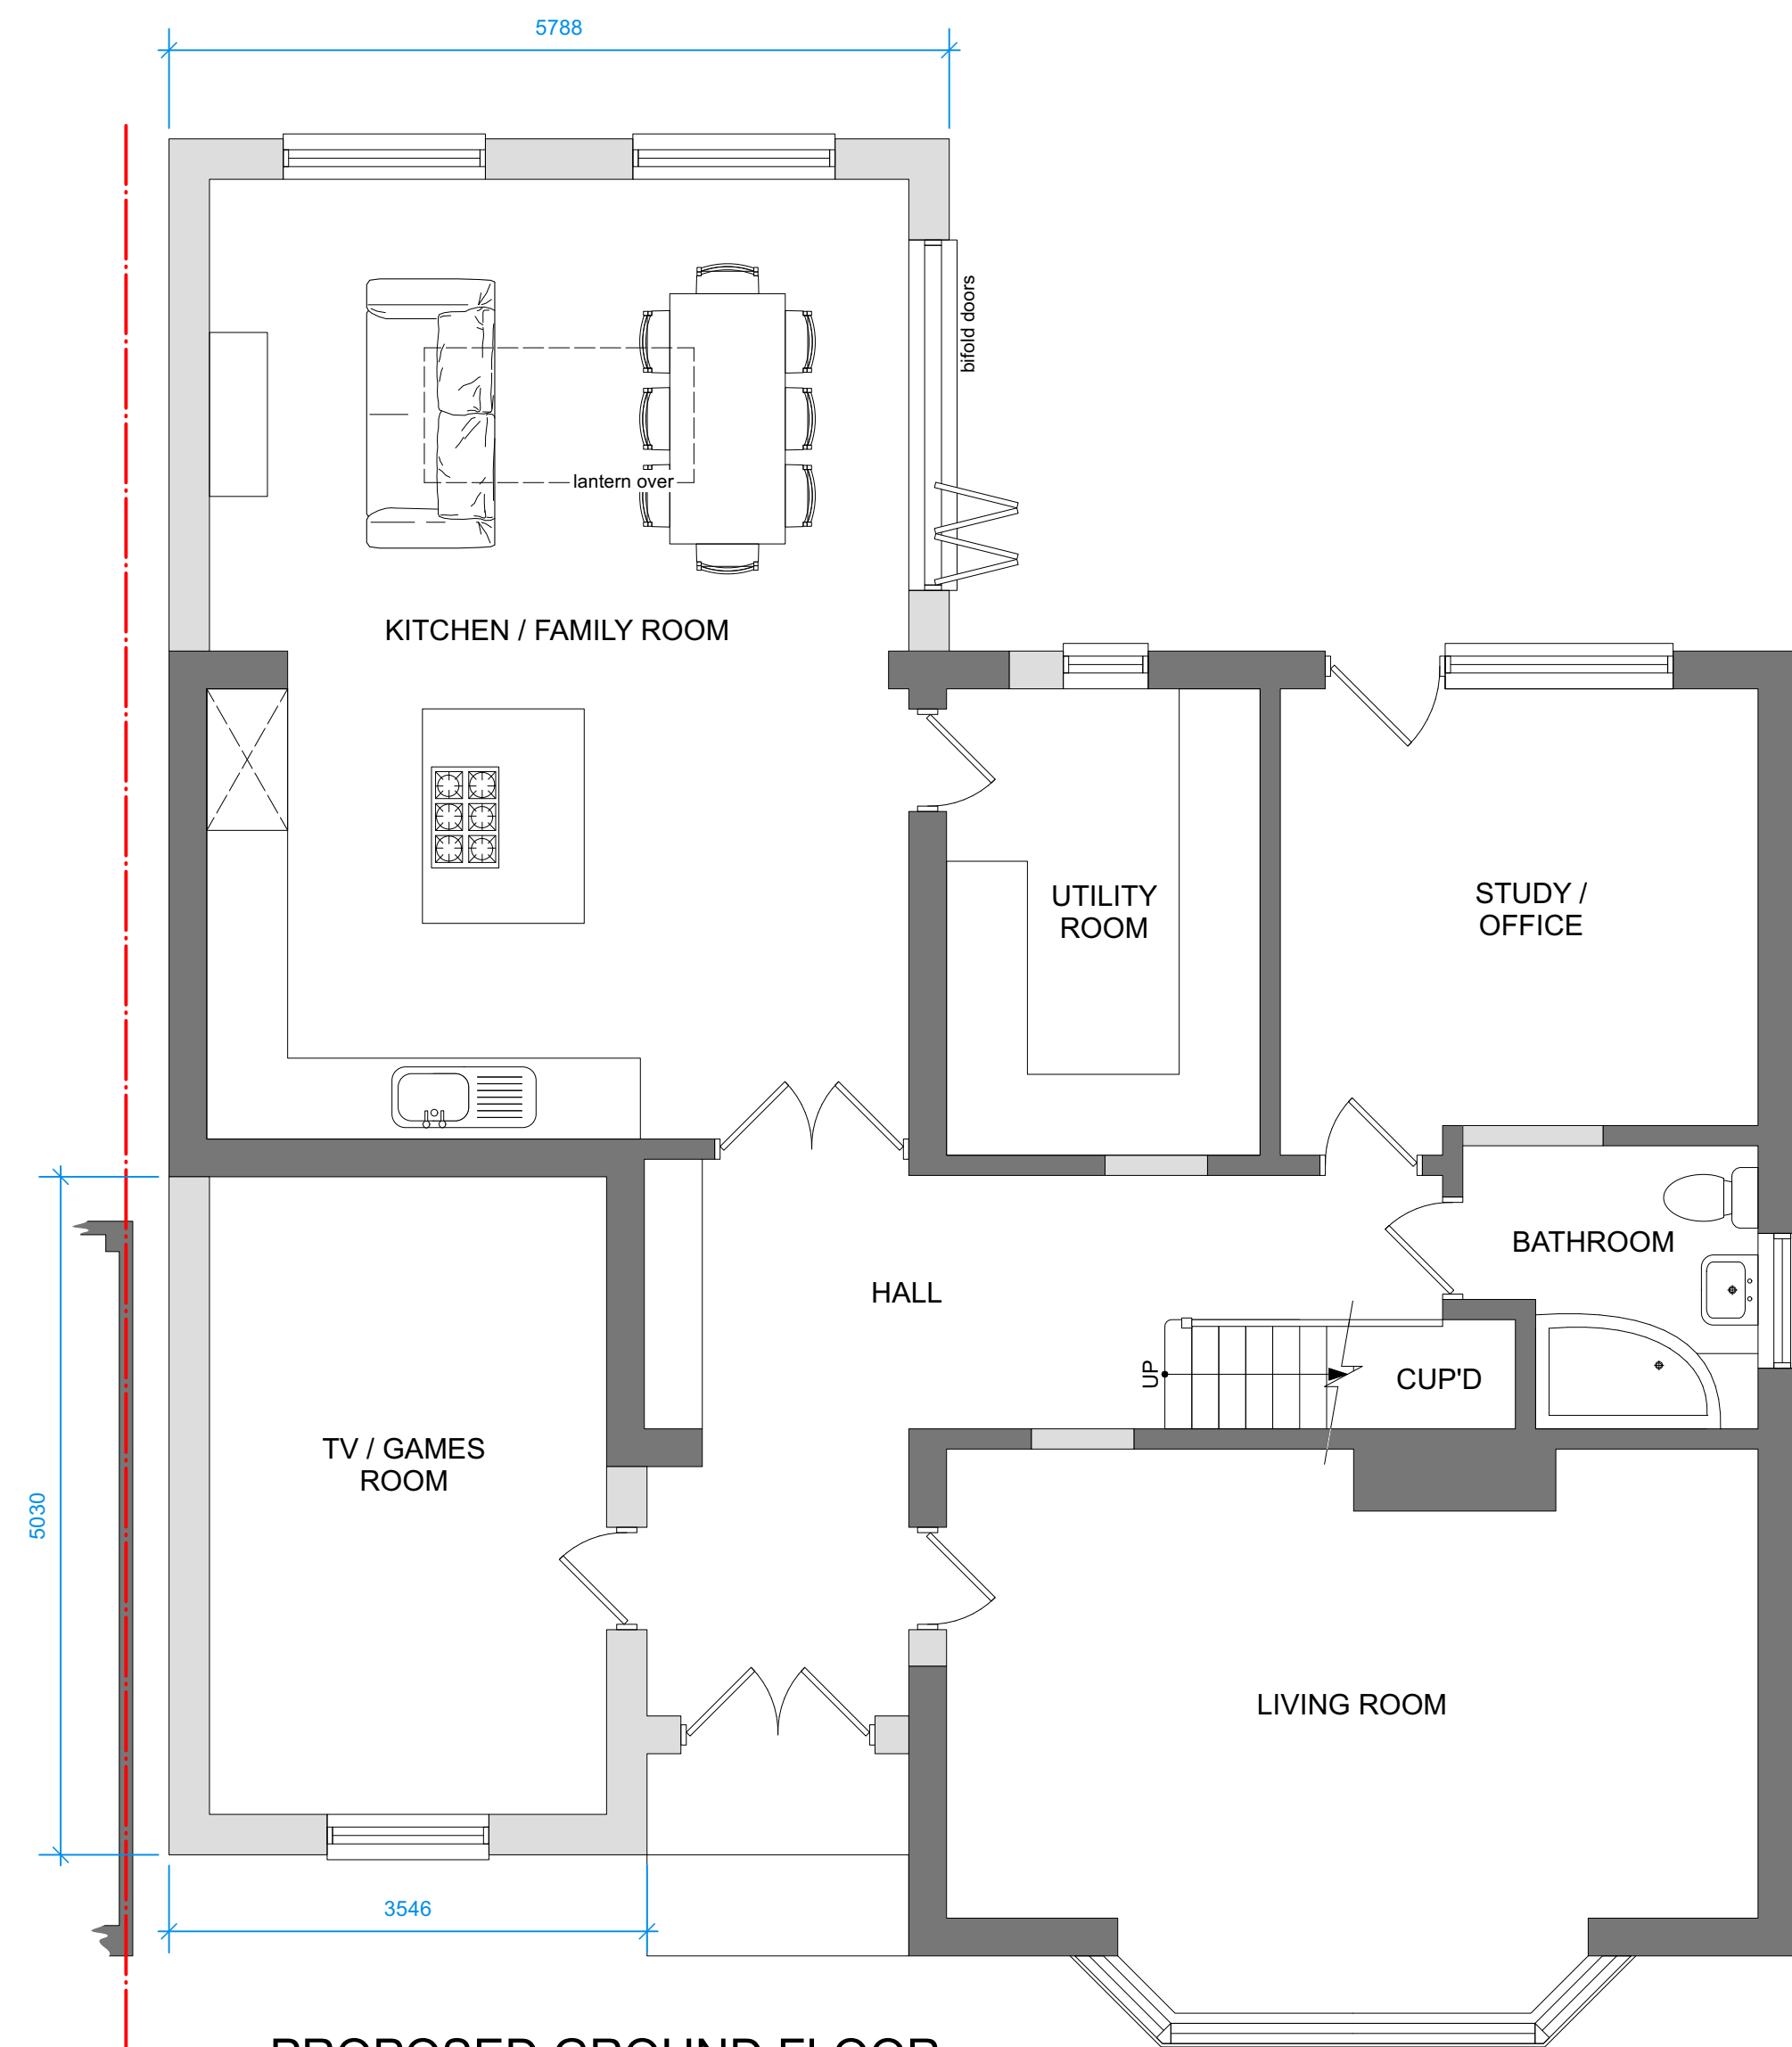

PROPOSED GROUND FLOOR
1:50




PROPOSED FIRST FLOOR
1:50

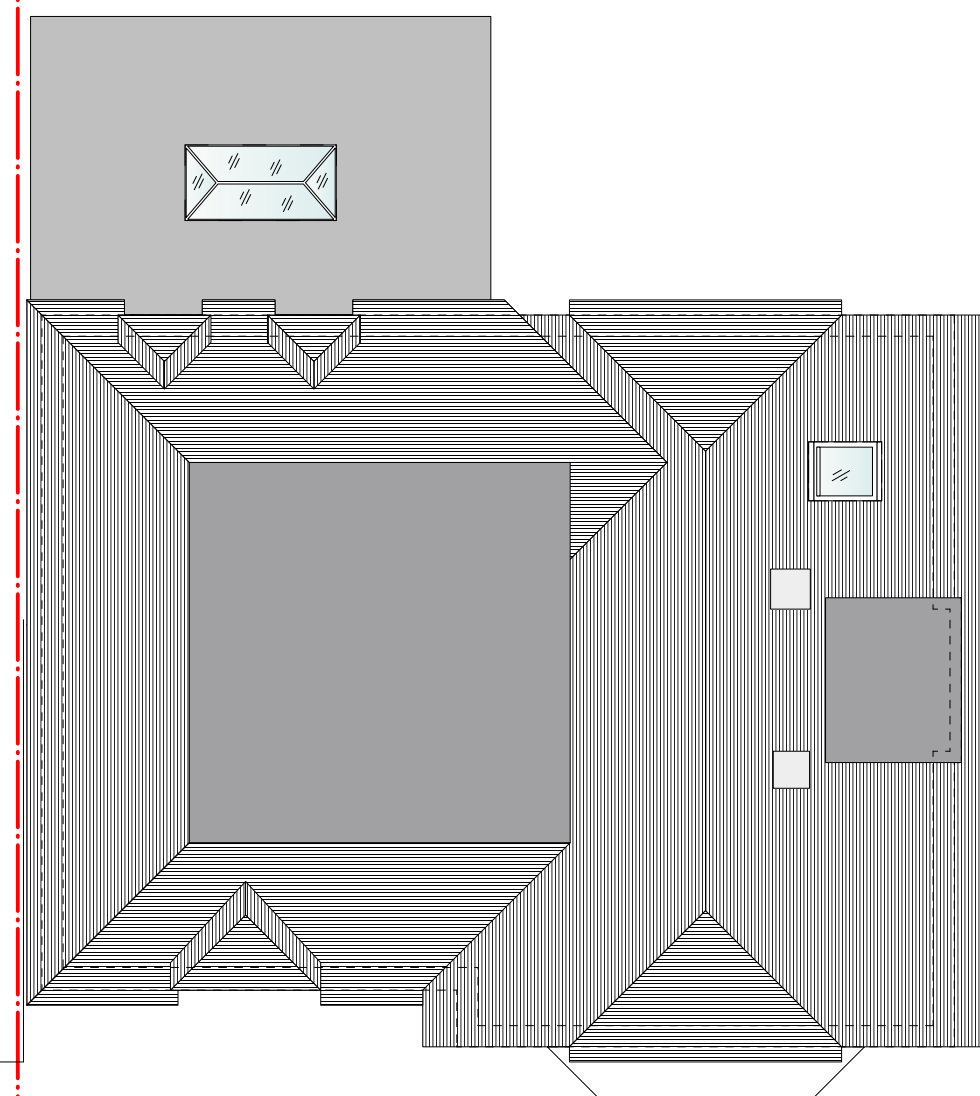

PROPOSED ROOF PLAN
1:100

PLANNING


NOTES:
Do not scale drawings unless for Planning purposes.
These drawings are for Planning purposes only and are not for construction.
Always check measurements on site.

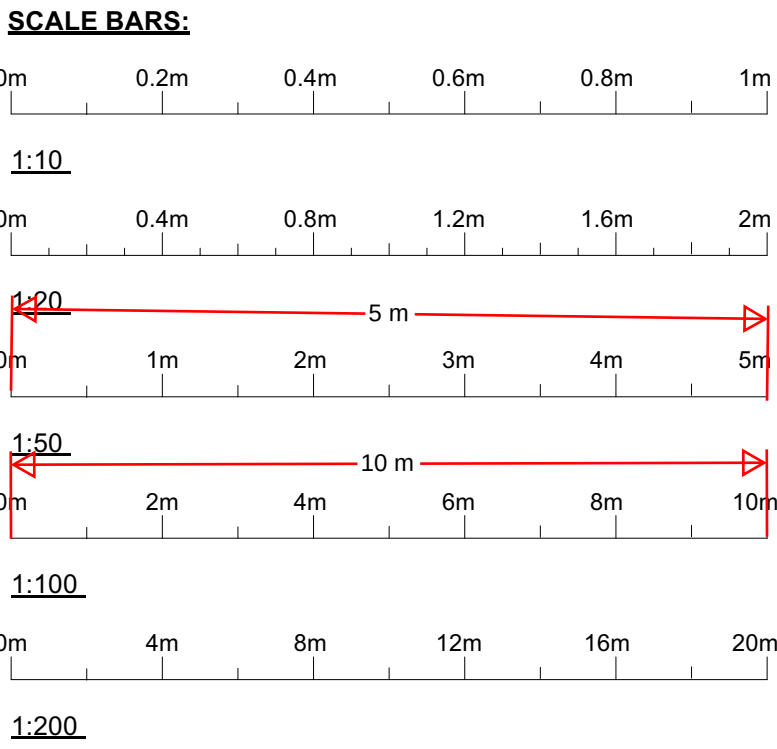


ADDRESS:
3 CHESHUNT CLOSE
MEOPHAM
KENT
DA13 0HU

DRAWING TITLE
PROPOSED PLANS & ELEVATIONS
DRAWING NUMBER: 3CHES-03 **REV:** **SCALE:** 1:50 / 100 @ A1

DATE:
NOVEMBER 2021

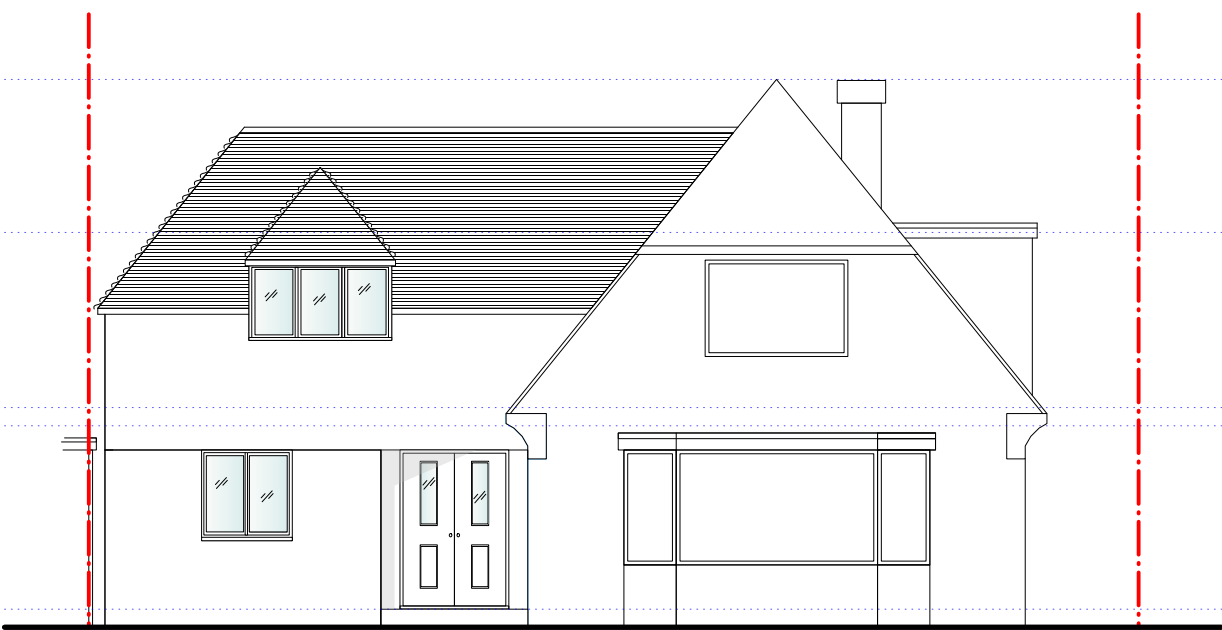


PROPOSED FRONT ELEVATION
1:100

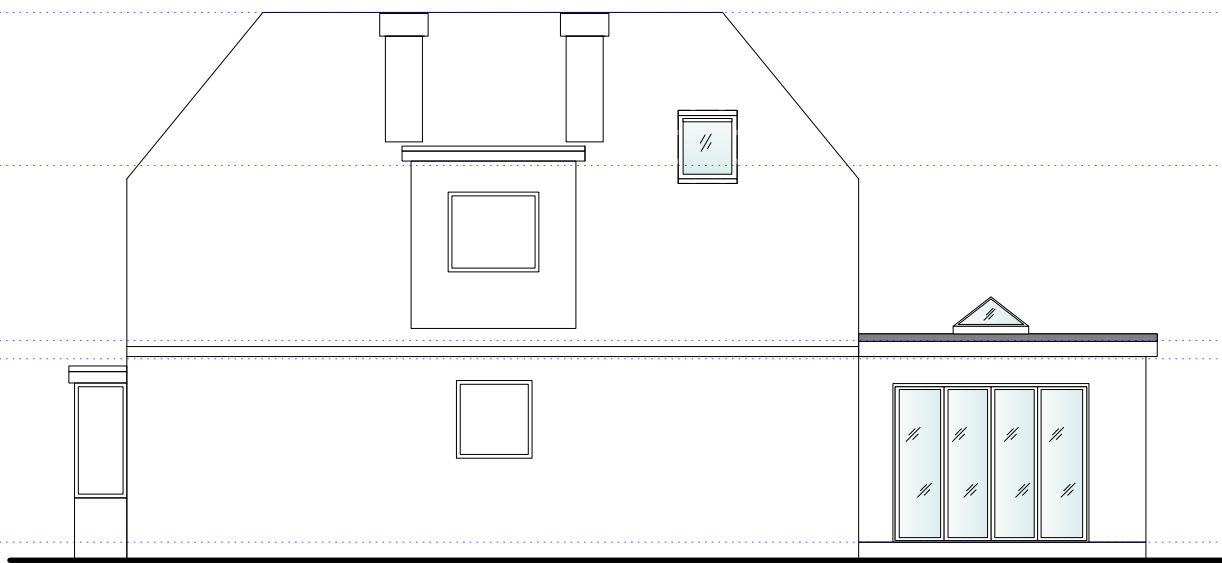

PROPOSED EAST SIDE ELEVATION
1:100



PROPOSED REAR ELEVATION
1:100

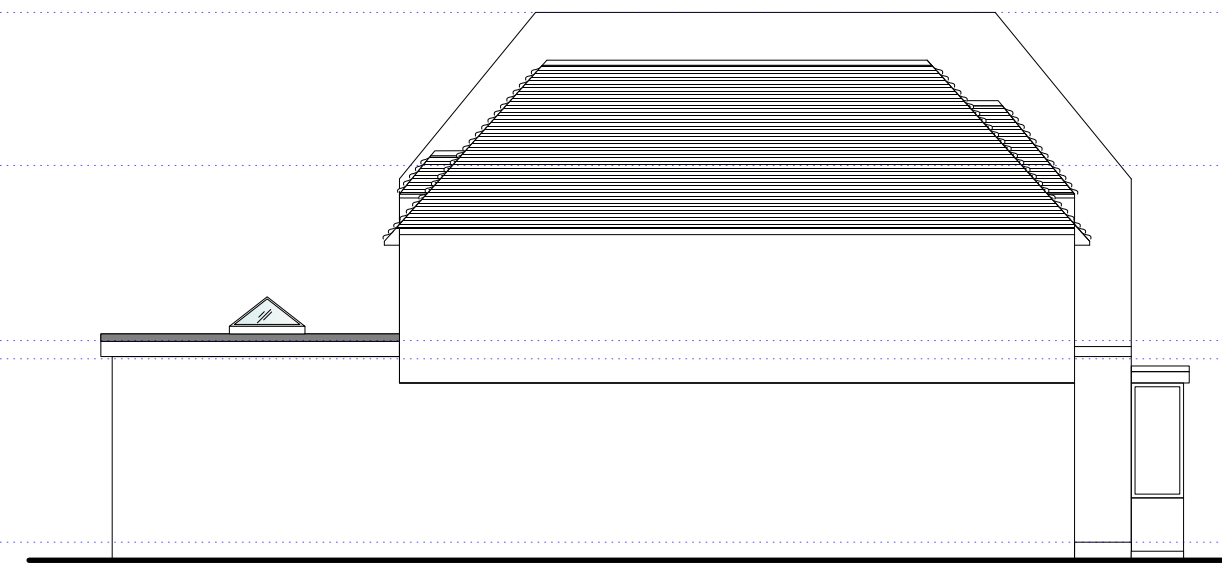

PROPOSED WEST SIDE ELEVATION
1:100