

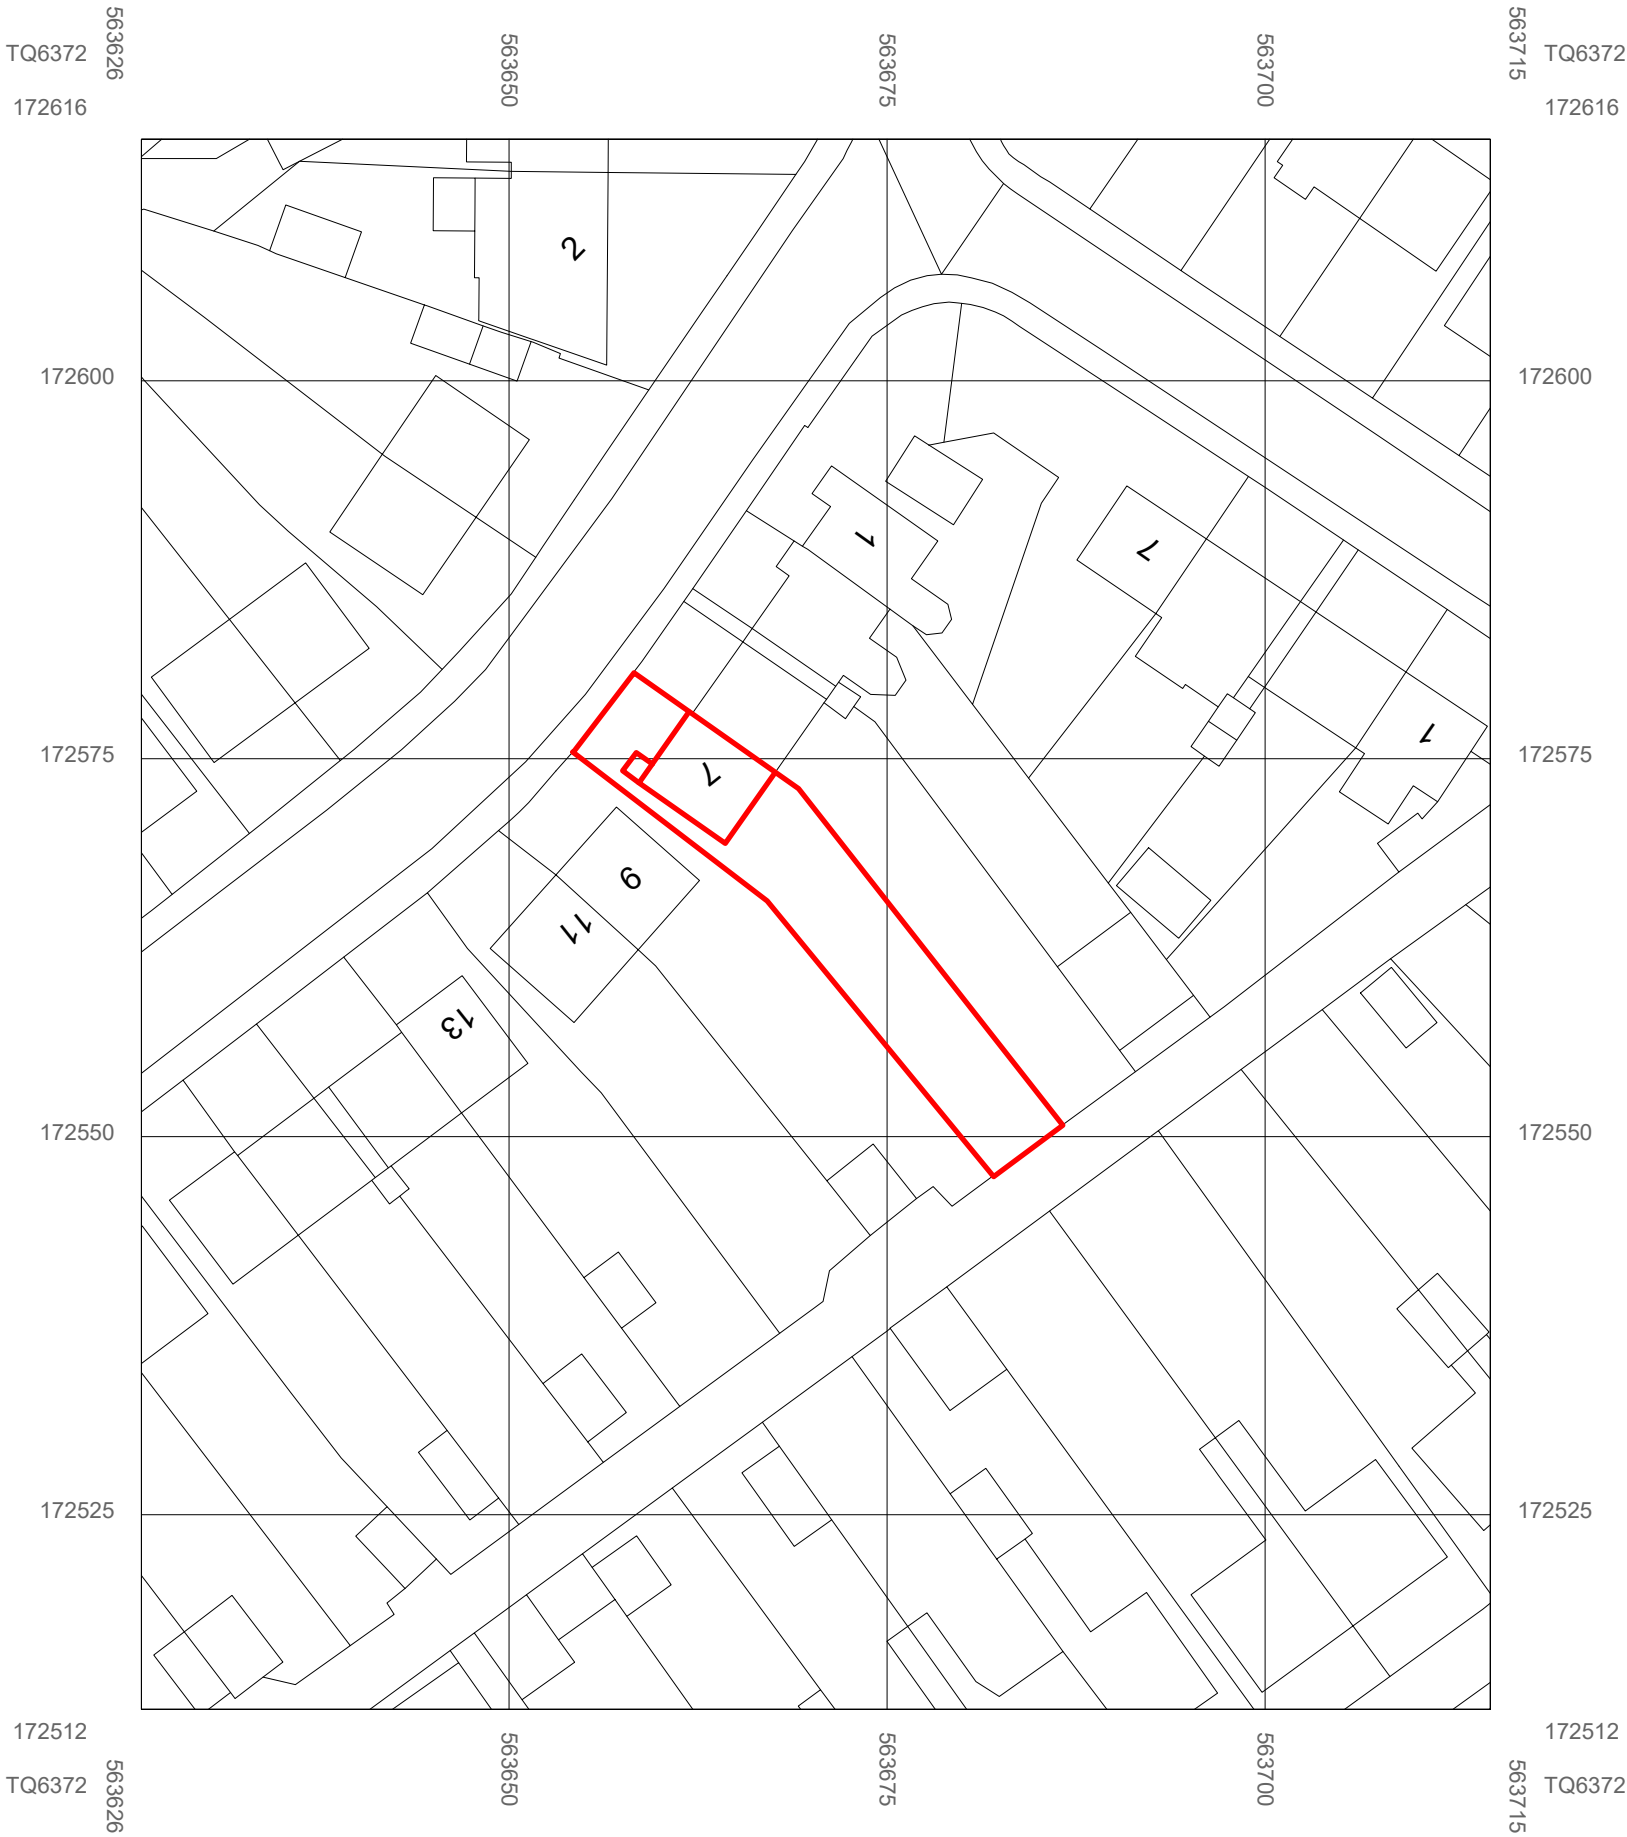


MapServe®

 

Existing Site Plan
1 : 500

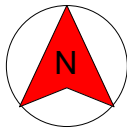

- NOTE**
1. ALL MEASUREMENTS TO BE CONFIRMED ON SITE
 2. ALL DRAWINGS AND DETAILS TO BE READ IN CONJUNCTION WITH RELEVANT DOCUMENTS AND SPECIFICATIONS
 3. NOTE: ANY VARIATIONS TO DETAIL MUST BE DISCUSSED WITH ARCHITECT OR ENGINEER

7 Greenhill Rd, Northfleet, Gravesend DA11 7EZ	Client		REF	REV
	Khalid			
Existing Site Plan	Date	Sheet number PL/7GHR/SD104	Scale (@ A3) 1 : 500	
	Drawn MMK	Sanaa Designs 18 Grenadier Close Rainham, Kent ME8 8NQ		
	Checked by TK	Email - sanaadesigns@outlook.com Mobile - 07583 437570		