


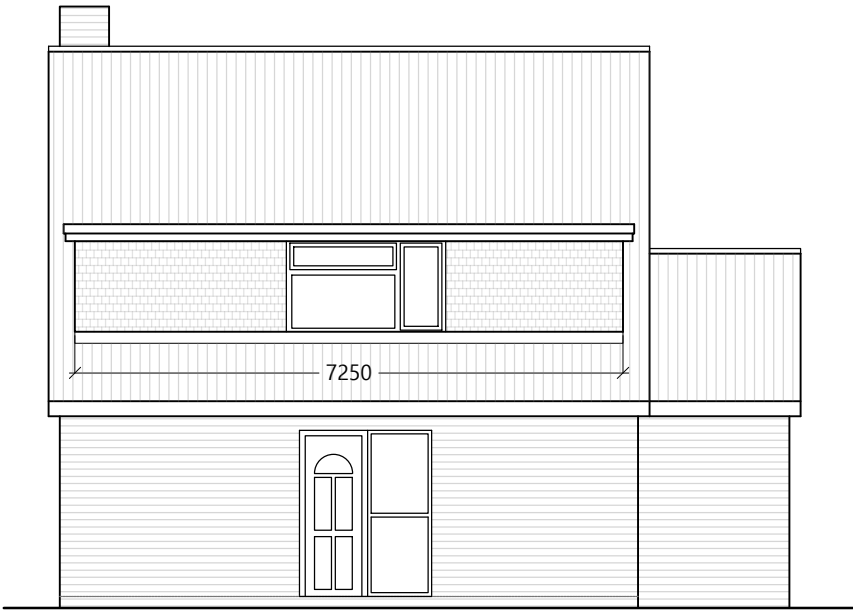


Proposed Front Elevation
Scale 1:100




Proposed South-East Elevation
Scale 1:100



Proposed Rear Elevation
Scale 1:100

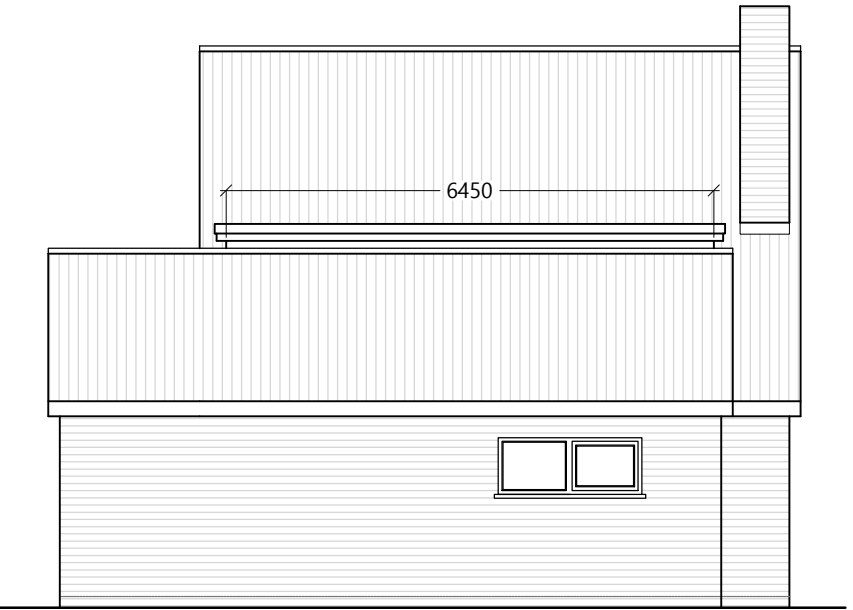

Proposed North-West Elevation
Scale 1:100

 

NOTES

Legal Info

1. ©Macintosh Davies Ltd. Drawing not for construction. Do not scale from this drawing in either paper or digital form. Use written dimensions only. All dimensions are given in millimeters unless otherwise stated.

2. All survey information by others. Check all dimensions on site. Site boundaries to be confirmed by client solicitors with reference to title deeds.

3. This drawing is intended for use by the commissioning client only. Macintosh Davies Ltd do not assume any liability to any third party for the information herein.

REVISIONS
- 00/00/00 XX
First Issue

JOB TITLE			
1 Cheyne Walk, Meopham Gravesend, DA13 0PF			
DWG TITLE			
Proposed Elevations			
DATE	BY	CHECKED BY	A3
24/11/23	EJD	RND	
DWG NO.	REV.	STATUS	
M105 (20) 002		Planning	

MacintoshDavies Ltd

Architects, consultants and designers

Studio A,
Quayside House,
Chatham Maritime
ME4 4QZ

01634 963 317

www.macintoshdavies.co.uk

